
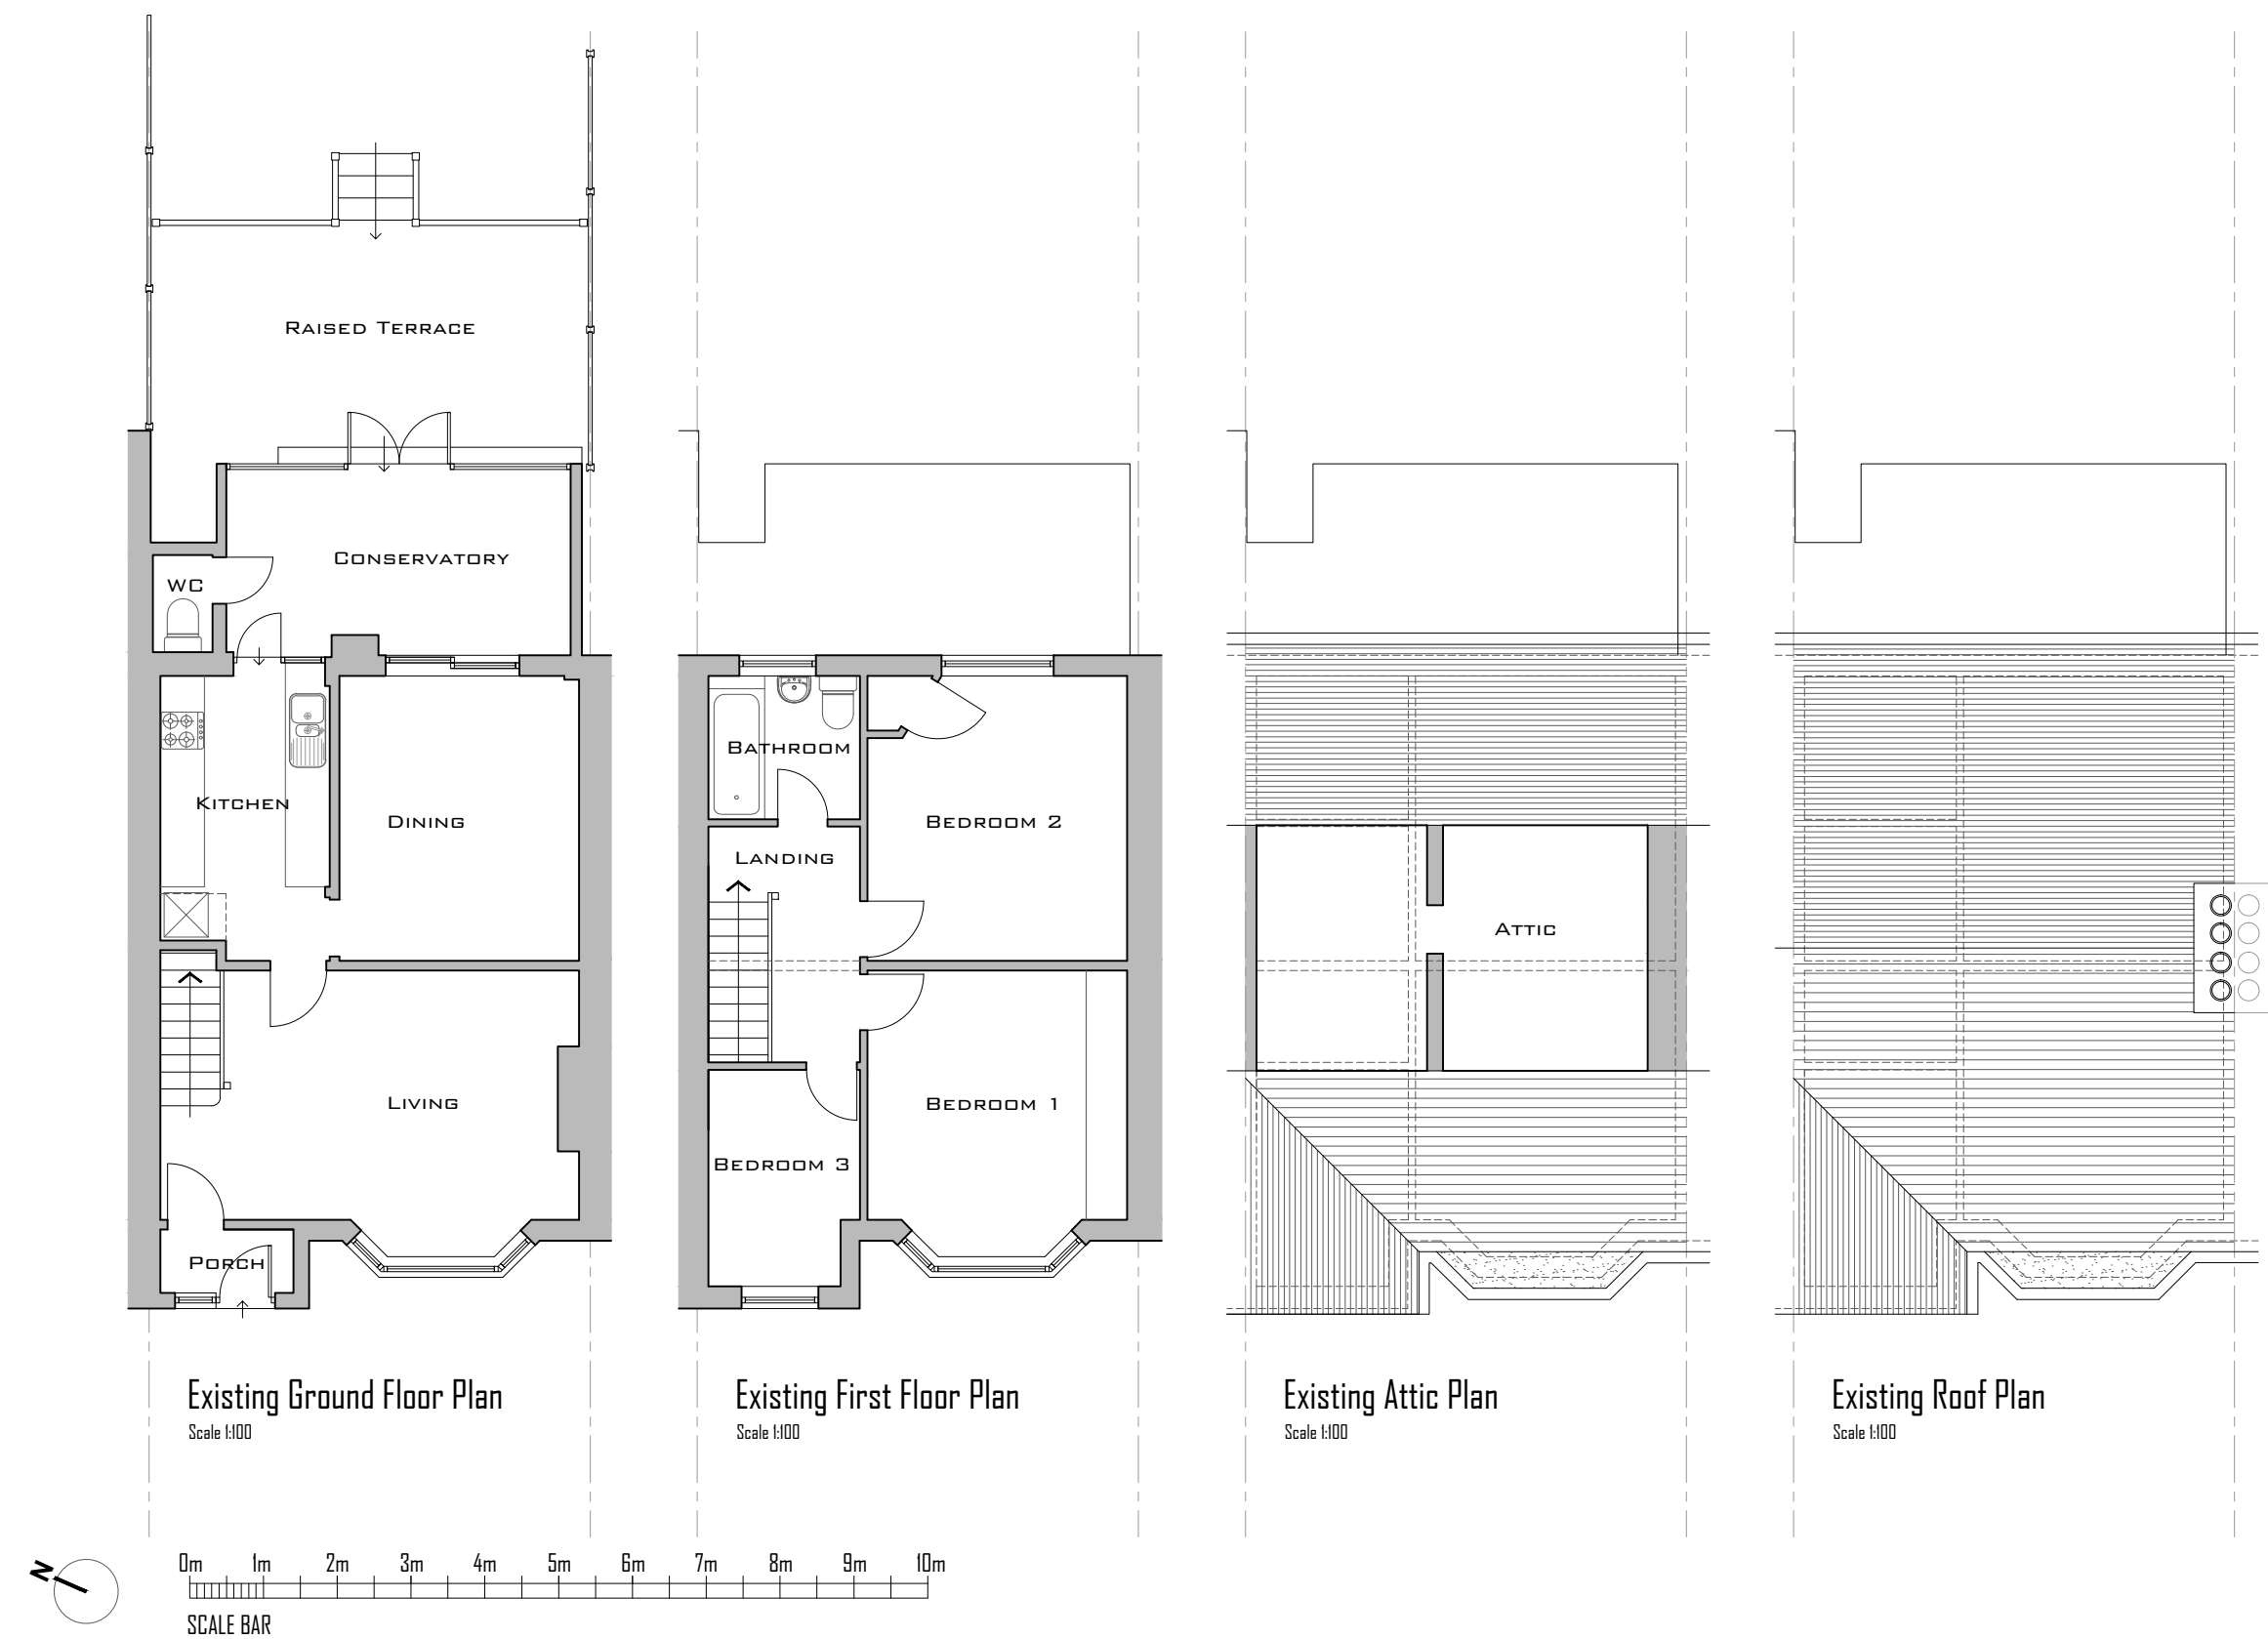


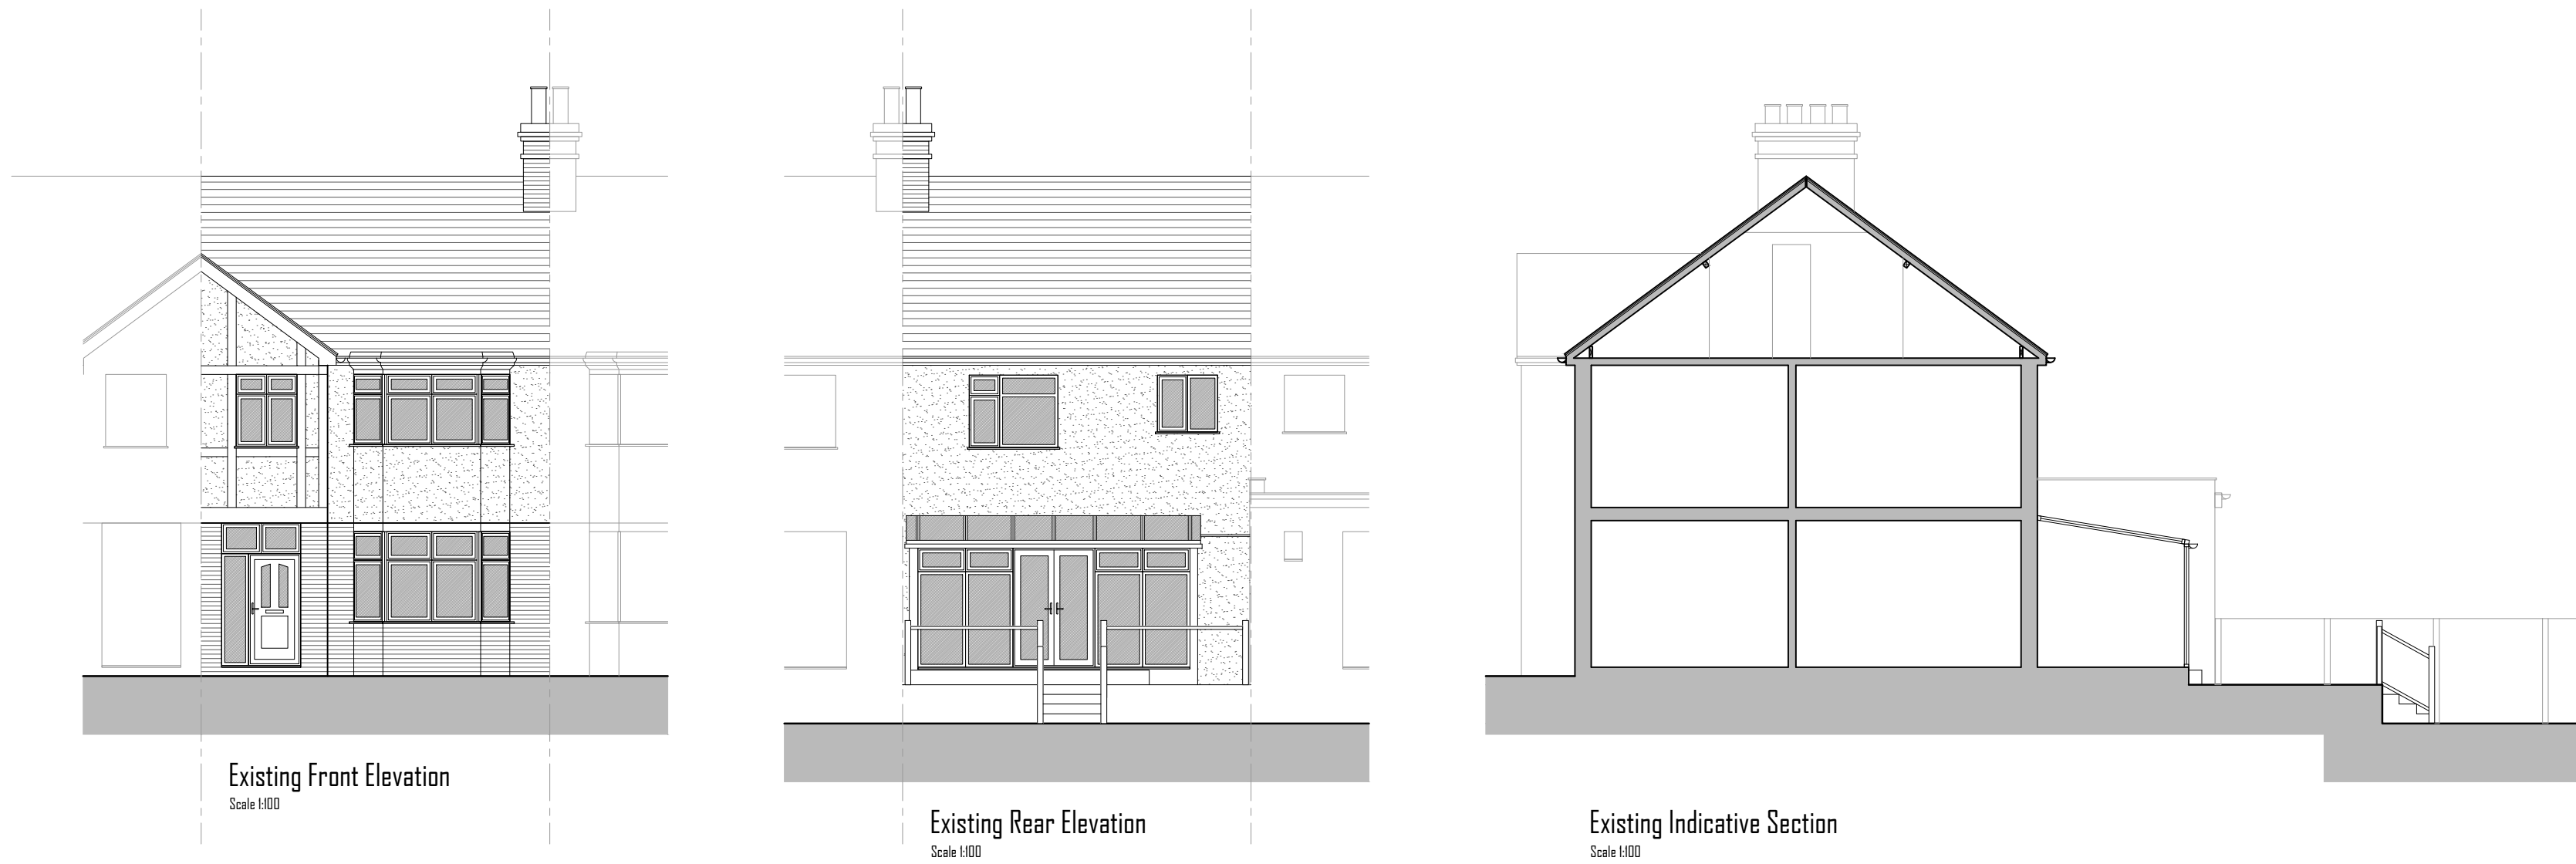

Revision	Date	Description
PLANNING		
Project		
69 Whitehill Lane Gravesend DA12 5LT		
Title		
Existing Plans, Elevations, Section, Site Location Plan & Block Plan		
Project No.		Date
PL - 169		March 2023
Drawing No.		Revision
PL-169-01		
Scale		
1:100 @ A1 / 1:200 @ A3		