


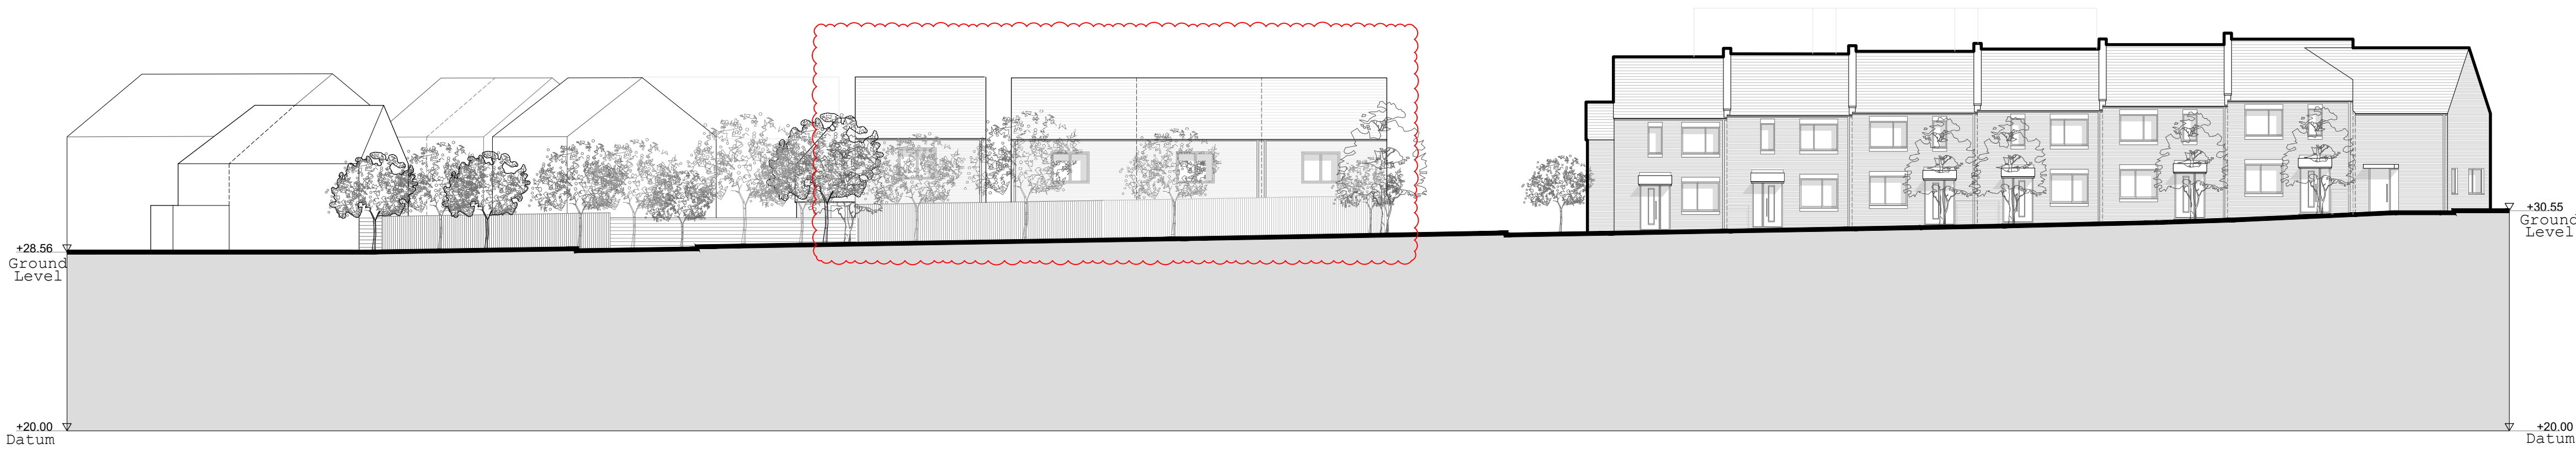


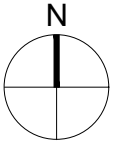

Proposed Section BB @1:200

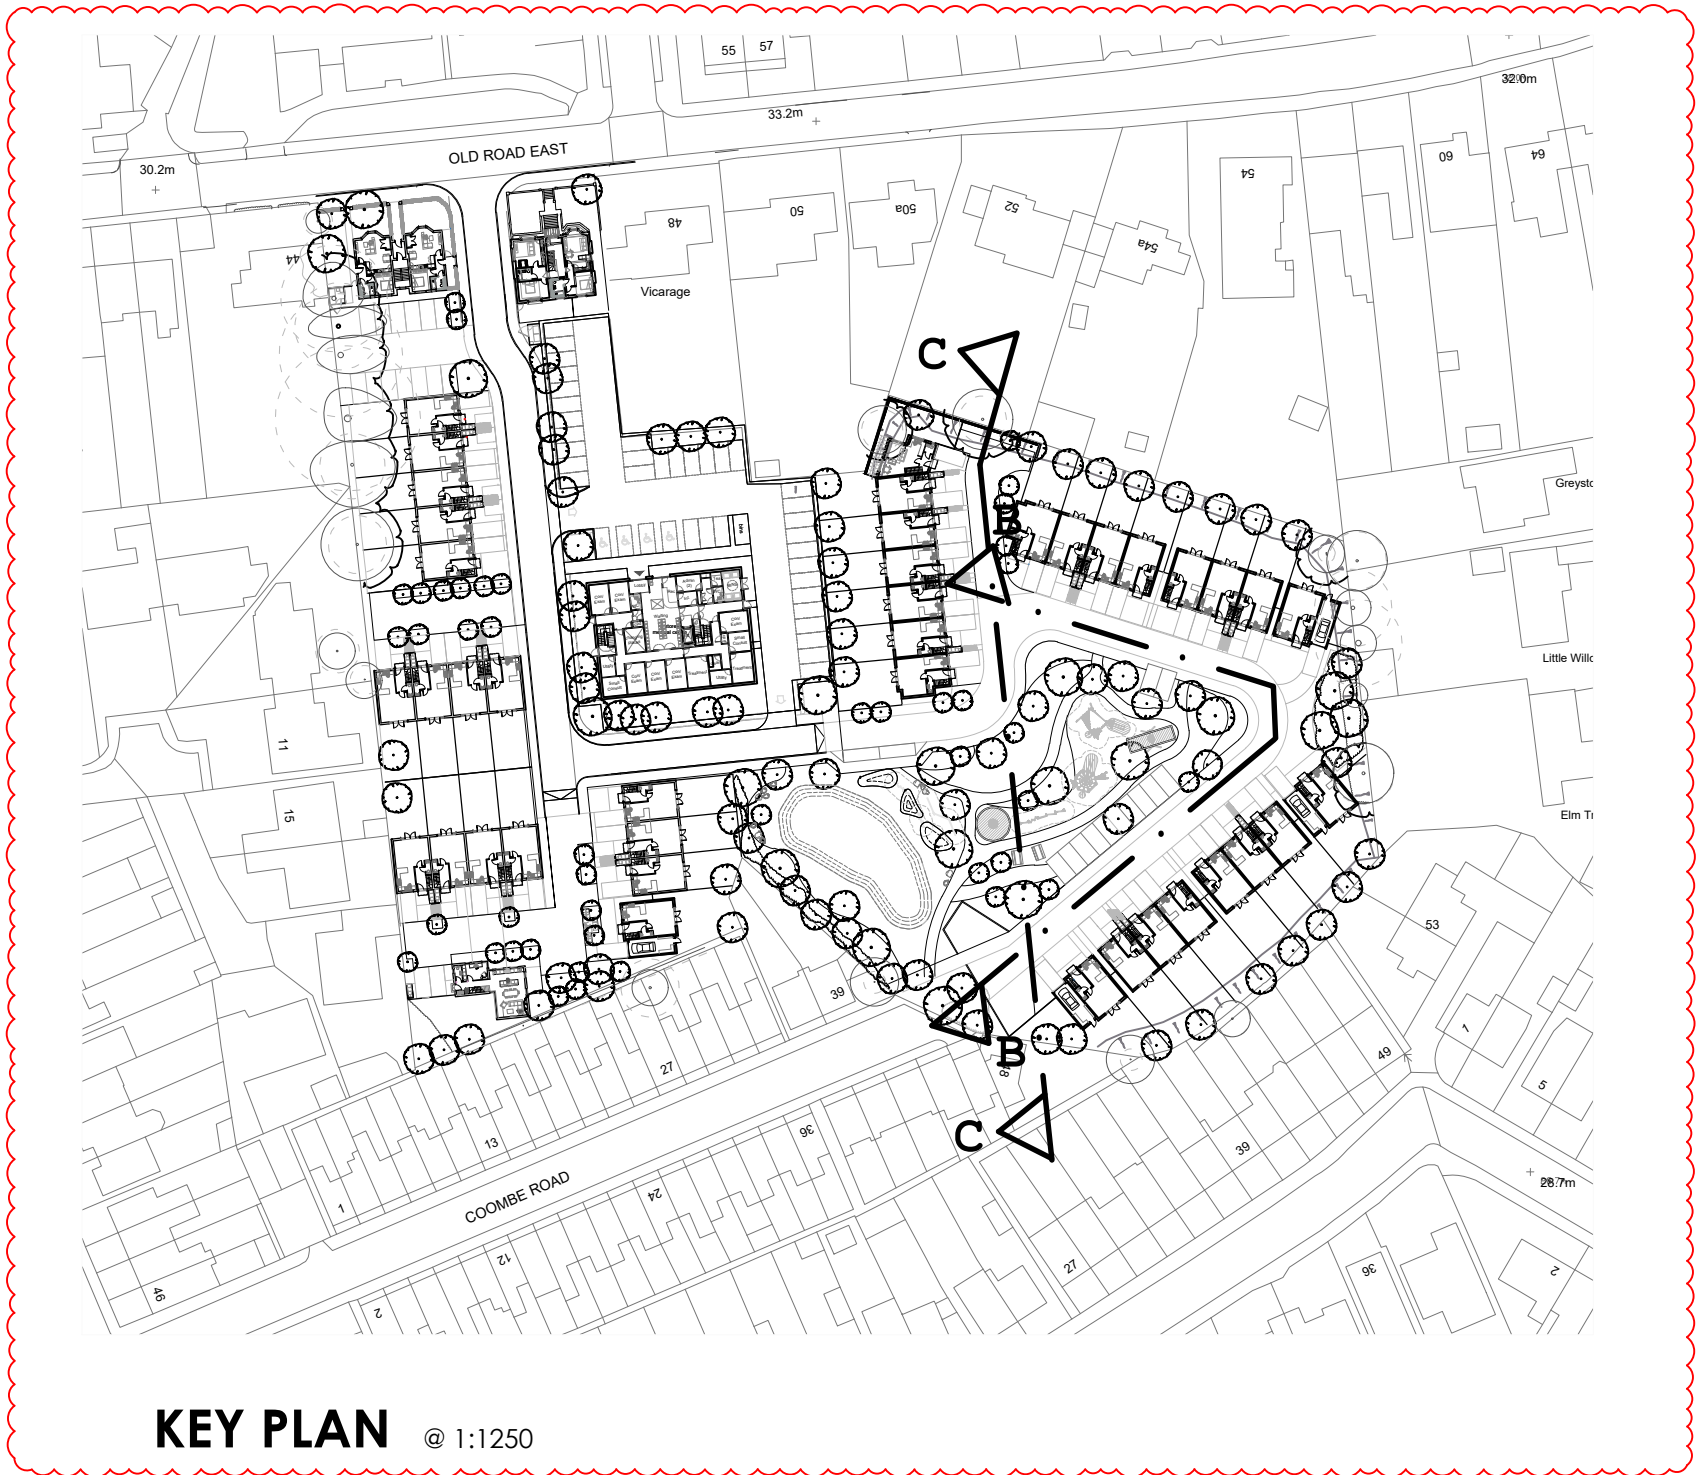

Proposed Section CC @1:200

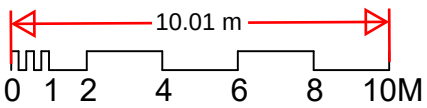

P0	Planning Submission	JH	13/10/2023
P1	Updated to feedback	PA	14/10/2023
P2	Updated to feedback	SA	20/05/2024
P3	Updated to feedback	PA	22/01/2025

Hollaway

London | 10A Acton Street | London | WC1X 9BS
T +44 (0) 20 7096 5425 | E london@hollawaystudio.co.uk | W www.hollawaystudio.co.uk

East | The Tramway Studios | Rumparts Road | Blythe | East | CV21 3L
T +44 (0)1303 260 515 | E kent@hollawaystudio.co.uk | W www.hollawaystudio.co.uk

Project | St. Josephs
Old Road East

Client | Galliard Homes

Title | Proposed Site Section BB & CC

Status | Planning

Scale @ A1 | 1:200 Date | October 2023 Drawn | SA Chk'd | MP

Project Number
22.112
Bim Number

Drawing Number
051

Revision
P3