



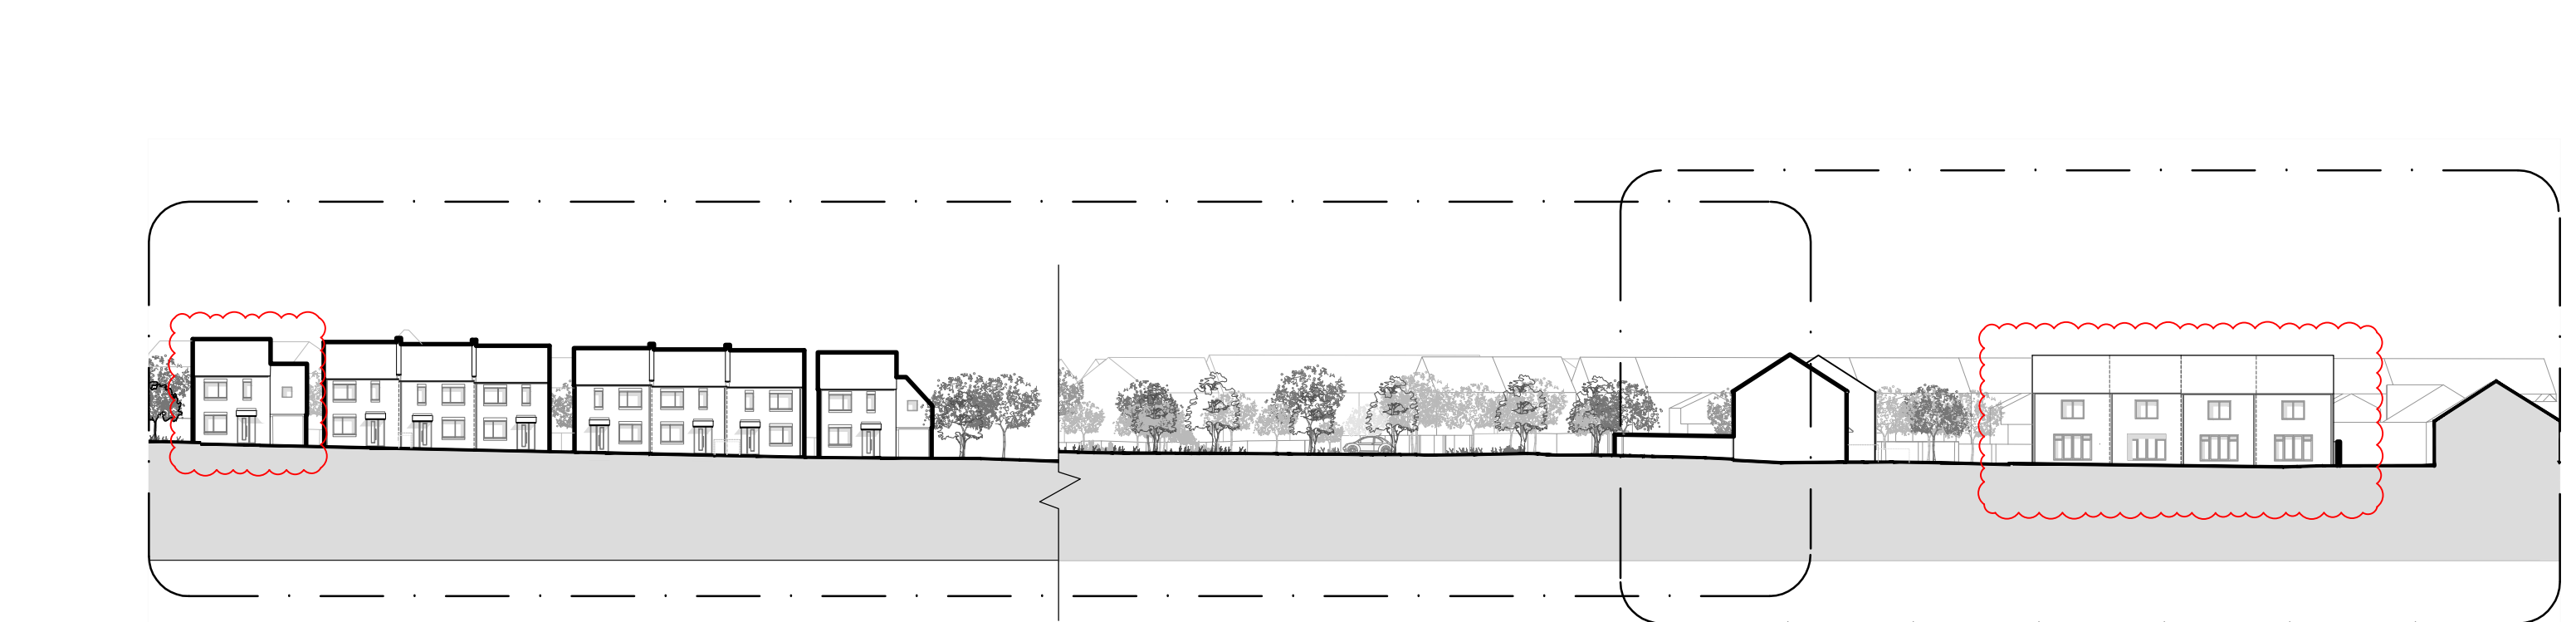



Proposed Section EE - (1) @1:200

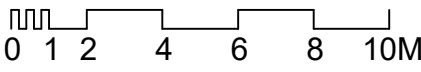


Proposed Section EE - (2) @1:200



Proposed Section EE @1:500

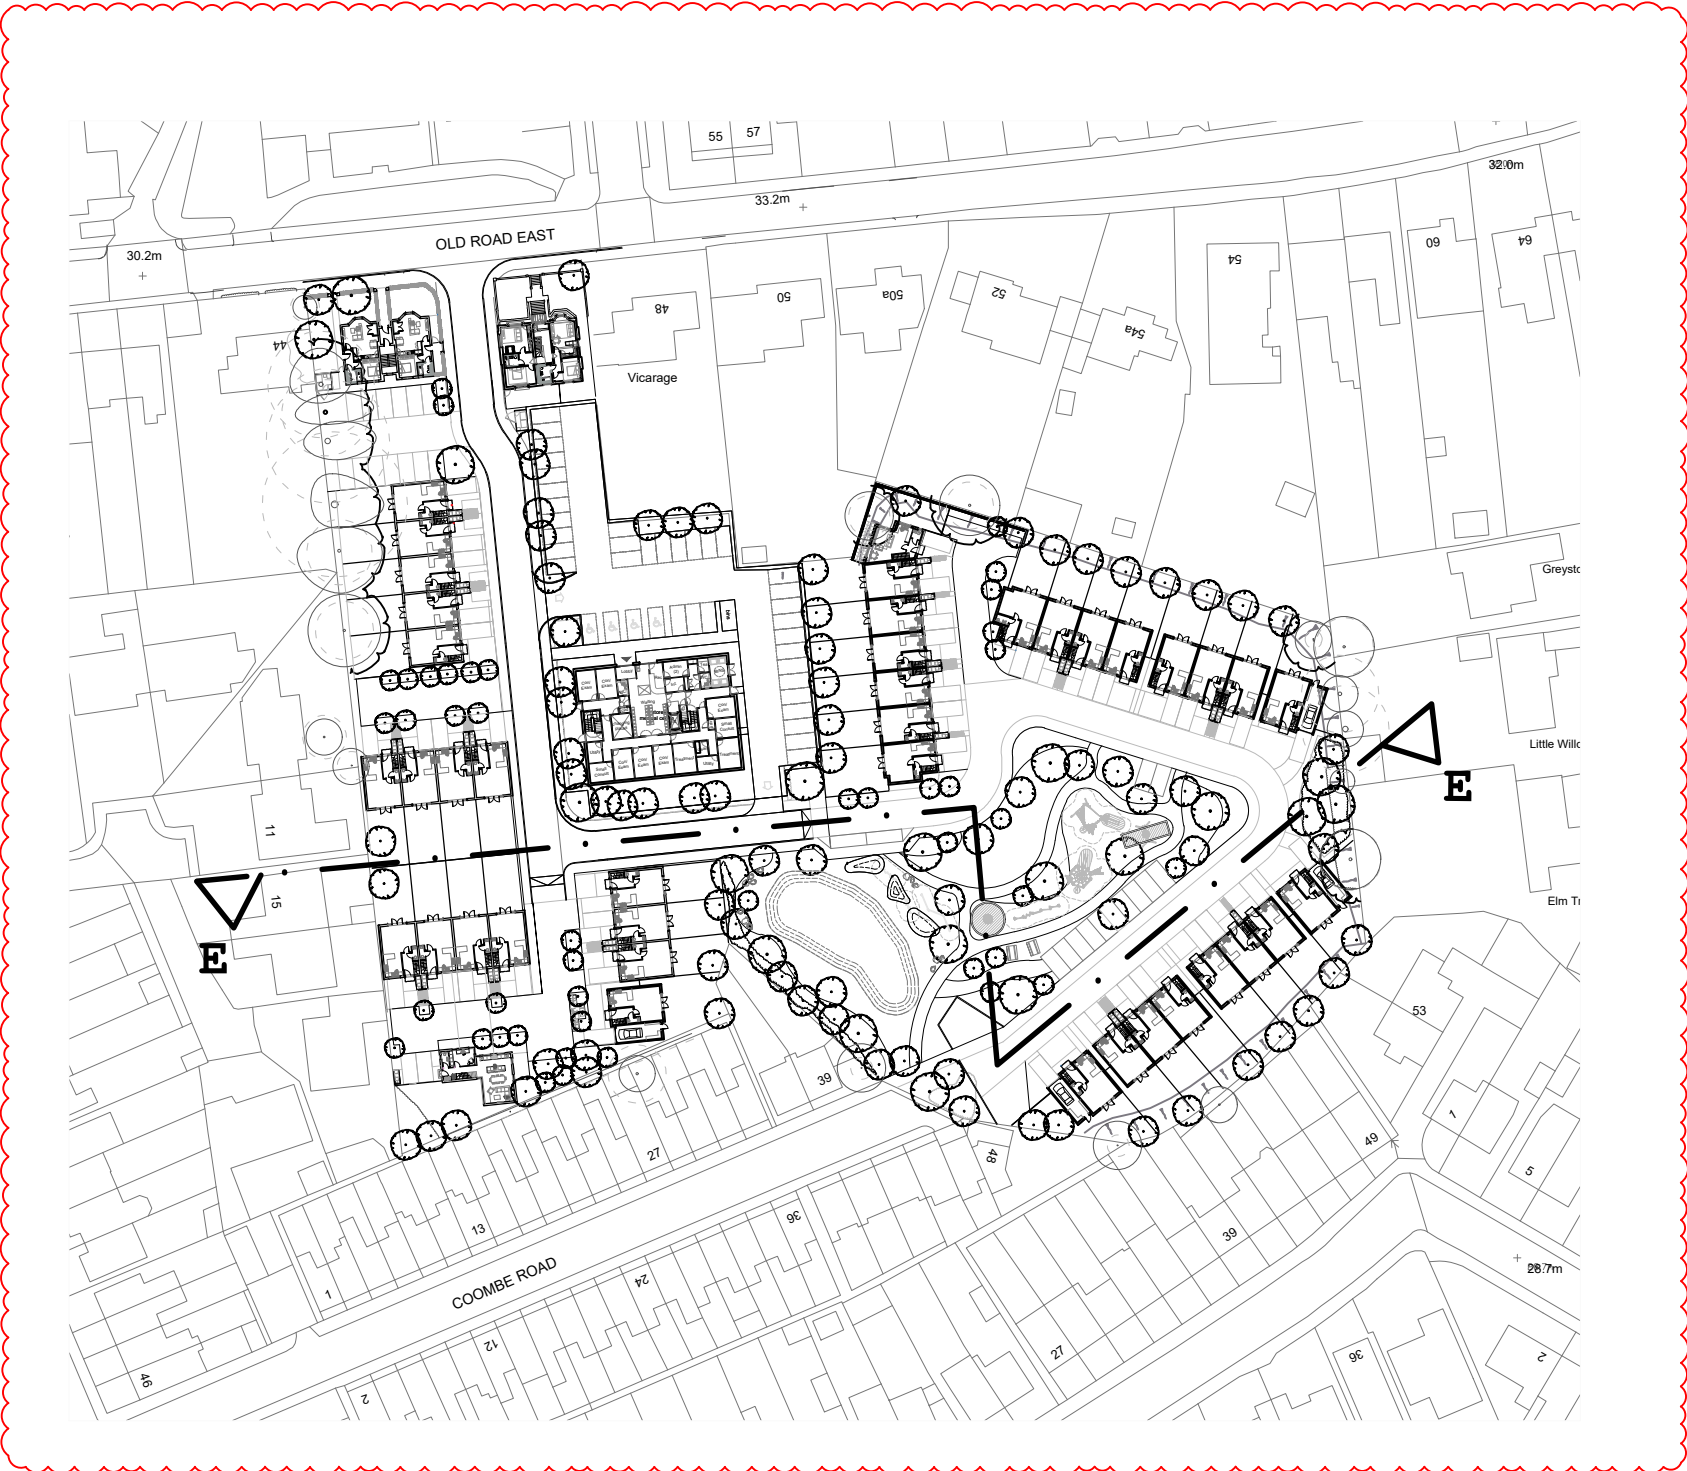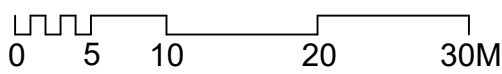

KEY PLAN @ 1:1250

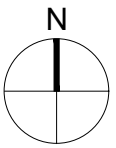

P0	Planning Submission	JH	13/10/2023
P1	Updated to feedback	PA	14/10/2023
P2	Updated to feedback	SA	20/05/2024
P3	Updated to feedback	PA	22/01/2025

Hollaway

London | 10A Acton Street | London | WC1X 9SD
T +44 (0) 20 7696 5425 | E london@hollawaystudio.co.uk | W www.hollawaystudio.co.uk
Kent | The Trolley Sheds | Ramsgate Road | Hythe | Kent | CT21 3L
T +44 (0)1303 260 515 | E kent@hollawaystudio.co.uk | W www.hollawaystudio.co.uk

Project | St. Josephs
Old Road East
Client | Galliard Homes
Title | Proposed Site Section EE
Status | Planning

Scale @ A1 | 1:200 Date | October 2023 Drawn | SA Chk'd | MP

Project Number
22.112
Bim Number
Drawing Number
053
Revision
P3