

ALL DIMENSIONS ARE IN mm UNLESS NOTED OTHERWISE
N.G.R | E: 566684 | N: 173083

DIRECTIONS TO SITE:
FROM M2 JUNC 1 TAKE A289 TOWARDS
GRAM/GILLINGHAM. AT ROUNDABOUT TAKE LEFT ONTO
A226. AT NEXT ROUNDABOUT TAKE 4TH EXIT ONTO
LOWER HIGHAM ROAD. SITE IS LOCATED BEHIND PETROL
STATION OPPOSITE THE COLLEGE.

NOTES:

A	Issued for Construction	SM	DDP	19/08/21	
REV	MODIFICATION	BY	CH	DATE	



Intelligent Communications Solutions Limited
Unit 40 Roythorn Road, Bishops Cleeve, Hertfordshire,
CM23 5PB



CTL

Cell Name	LOWER HIGHAM ROAD SW	Opt.	-
Cell ID No			
CORNERSTONE	TEF	VF	
13663226	41090	N/A	

Site Address / Contact Details

LOWER HIGHAM ROAD
GRAVESEND
KENT
DA12 2NS

Drawing Title: SITE LOCATION MAPS

Purpose of Issue: CONSTRUCTION




Drawing Number: 100

Surveyed By: SITC	Original Sheet Size: A3	Pack Issue:
Drawn: SM	Date: 18/08/21	Checked: DDP
	Date: 19/08/21	

SITE LOCATION



= Right of Access
= Public Access Route

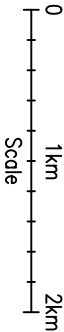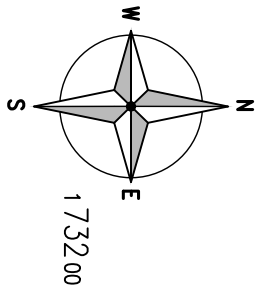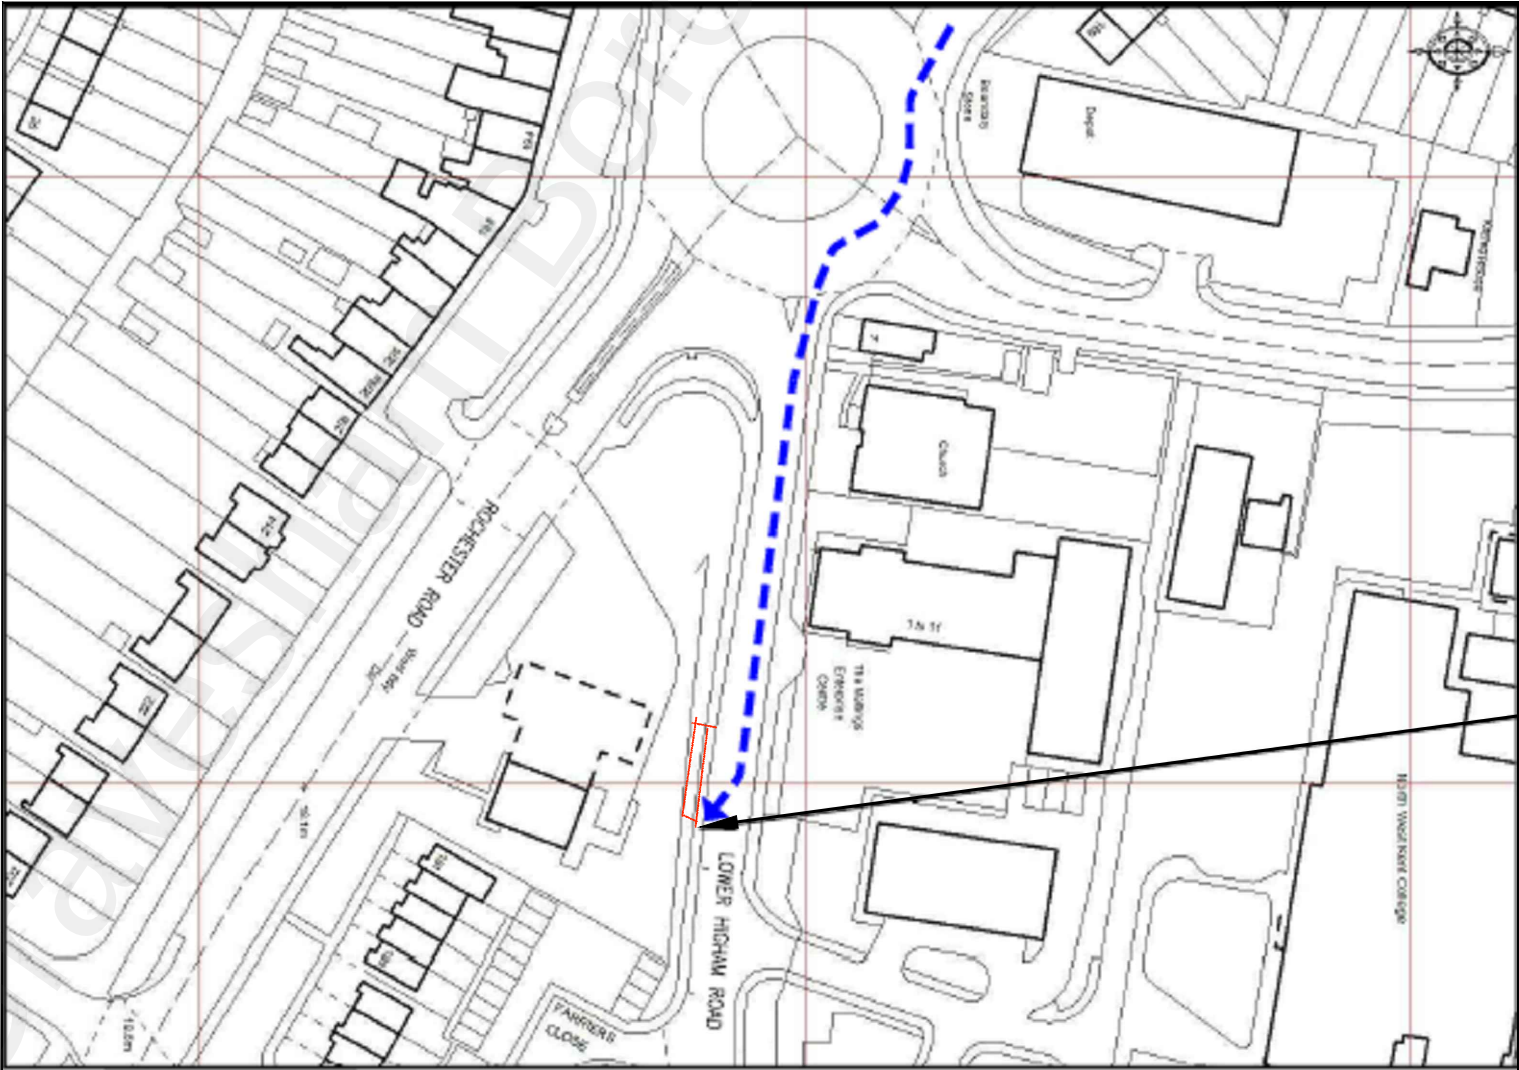


SITE LOCATION
(Scale 1:50000)

Based upon Ordnance Survey map extract
with the permission of the Controller of
Her Majesty's Stationery Office.
Crown copyright.
Licence No. 100022432



SITE PHOTOGRAPH

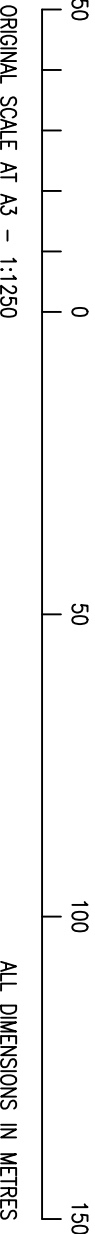

ORIGINAL SCALE AT A3 - 1:1250

ALL DIMENSIONS IN METRES

DETAILED SITE LOCATION
(Scale 1:1250)

Based upon Ordnance Survey map extract
with the permission of the Controller of
Her Majesty's Stationery Office.
Crown copyright.
Licence No. 100022432

The drawings comply with TEF & VF Standard ICNIRP guidelines.

Designed in accordance with Cornerstone documents: SDN0013.