
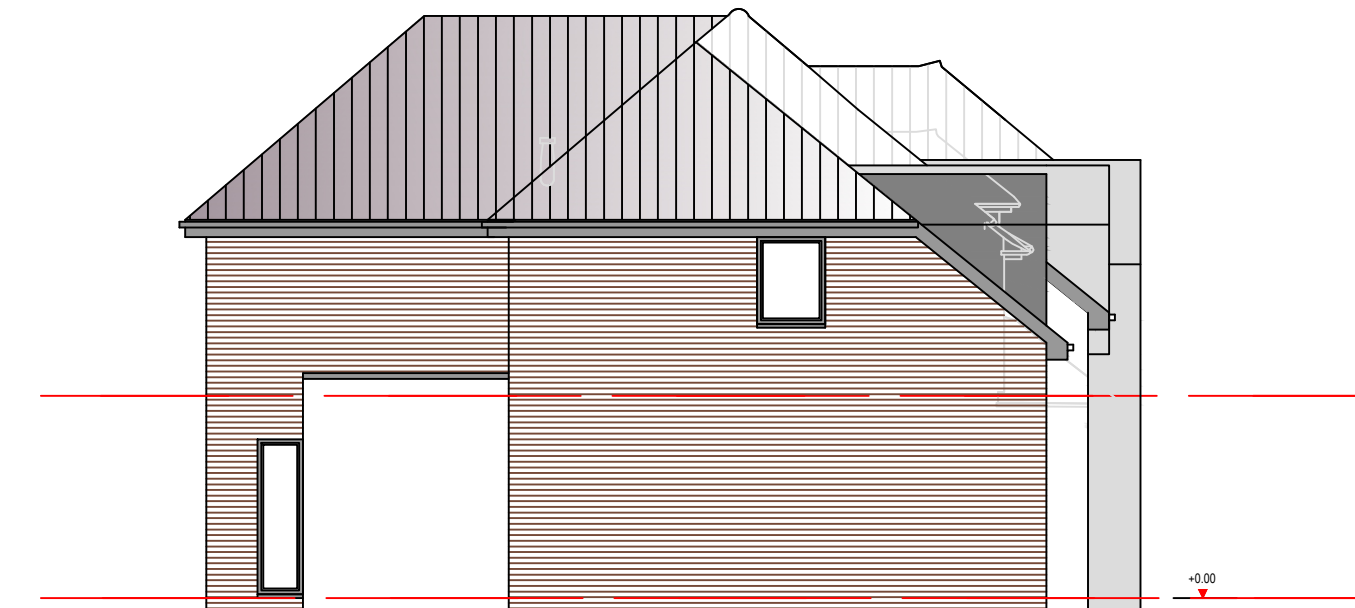
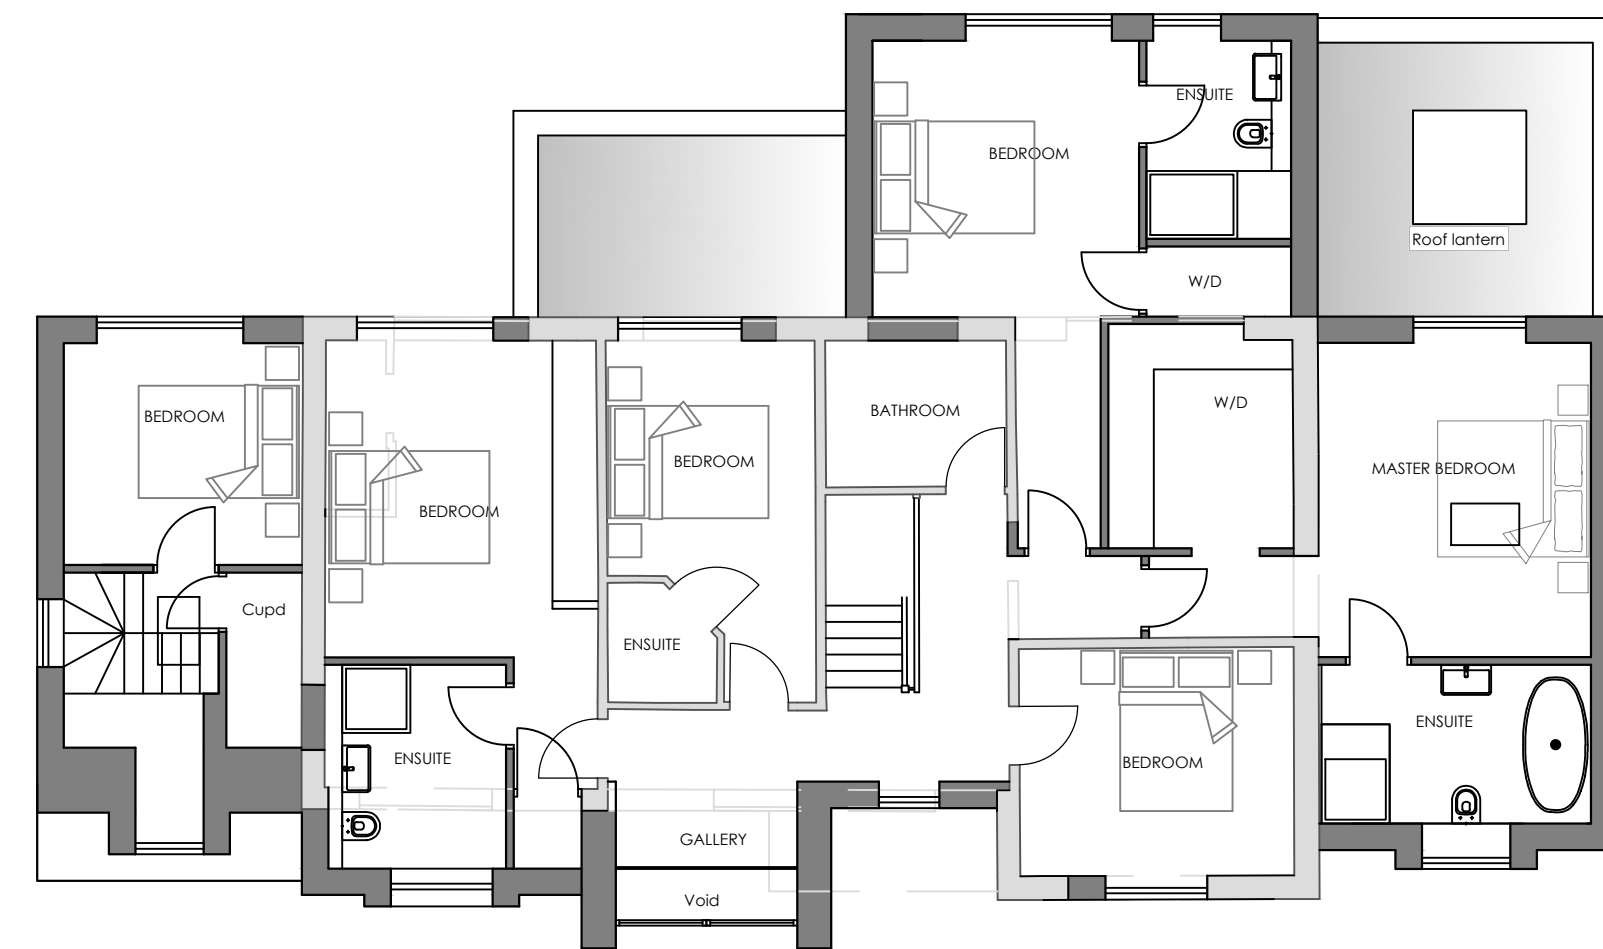
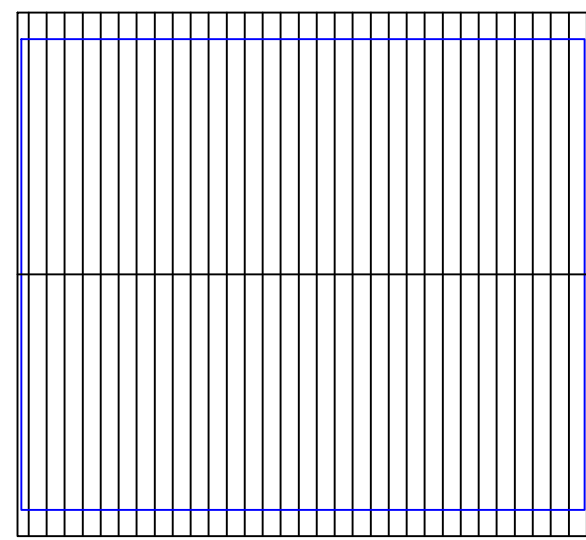


Revision	Date	Description

Status
PLANNING

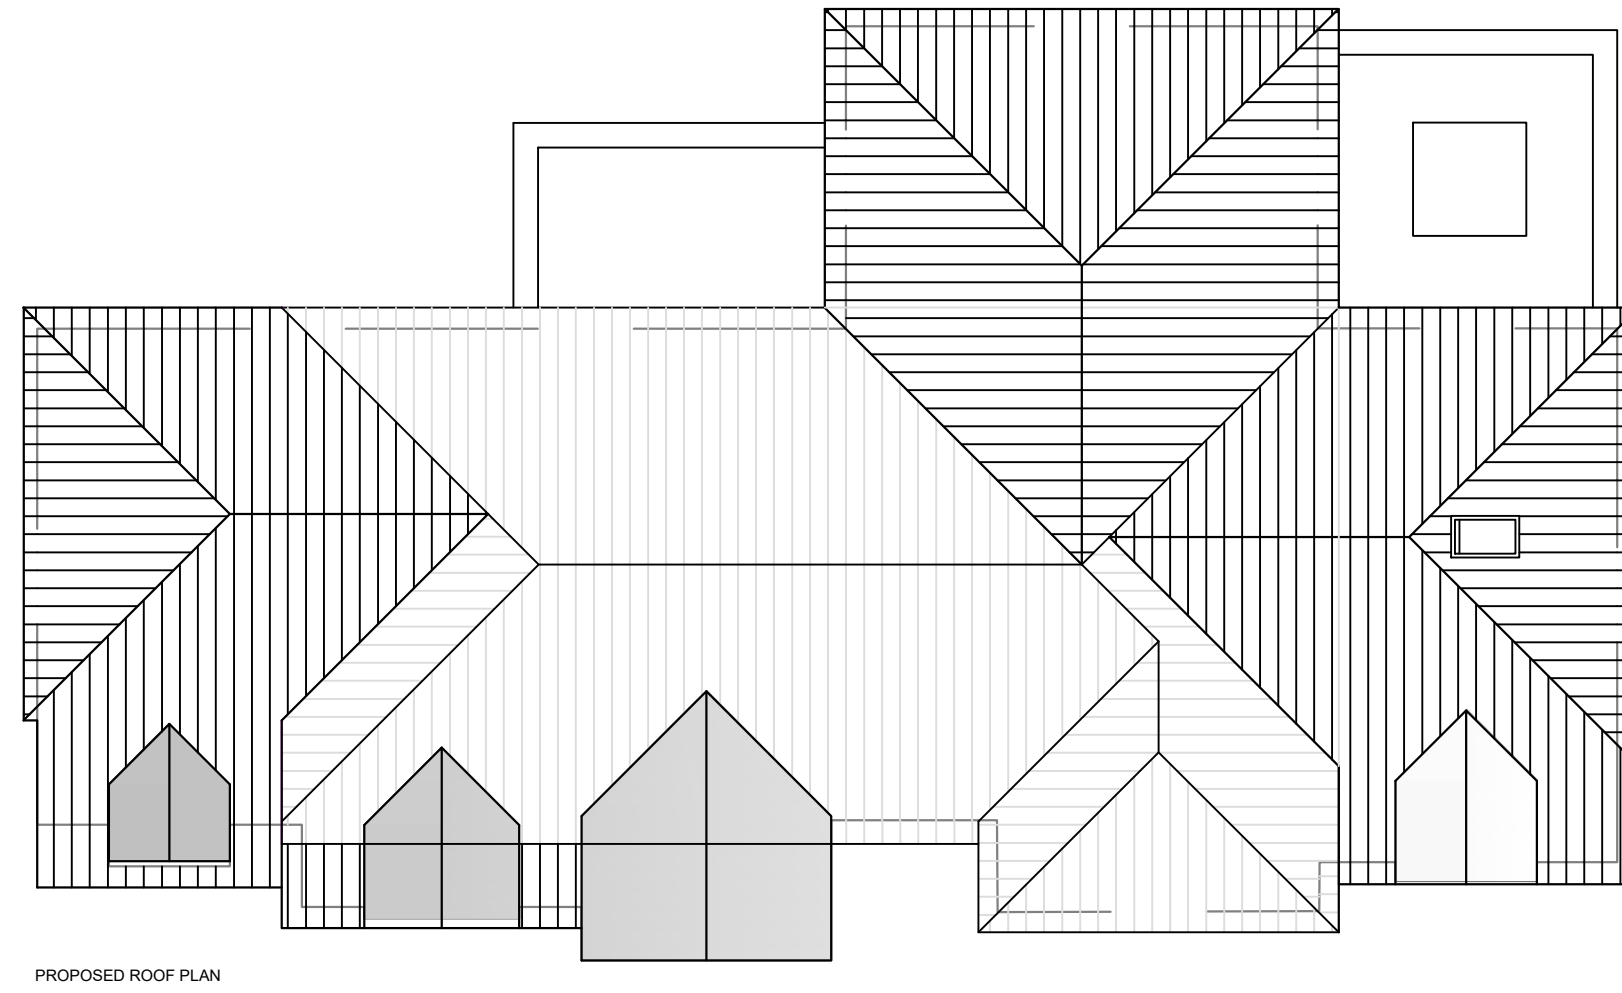

design studio
priestfield stadium gillingham kent ME7 4DD
tel 01634 304700 fax 01634 850986
e mail: markcarter.associates@gmail.com

Client
MR AND MRS DOKLU

Drawing Title
PROPOSED ELEVATIONS/ PLANS
EXTENDED MAIN BEDROOM

Project Title
ALTERATIONS AT
No23 TELEGRAPH HILL HIGHAM

Scale 1:100	Date MAY 25	Drawn MC
----------------	----------------	-------------

Drawing No 3558 - 009	Rev E
--------------------------	----------

