



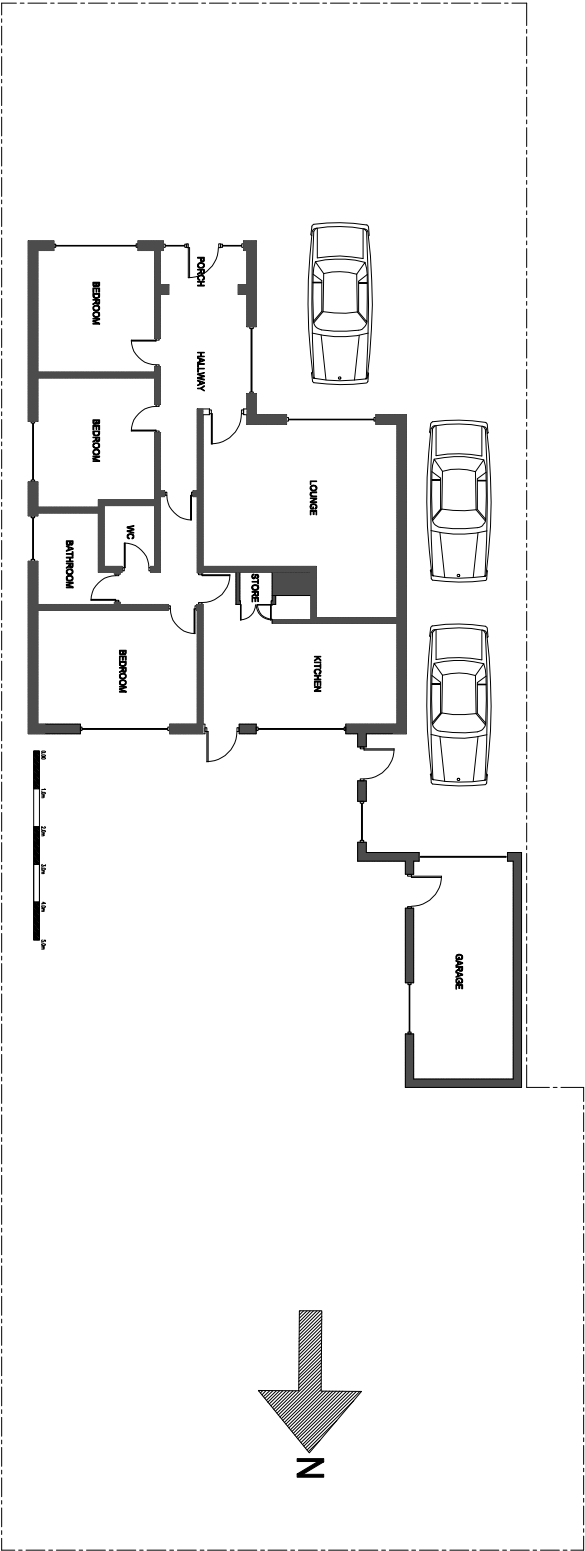

EXISTING BLOCK PLAN

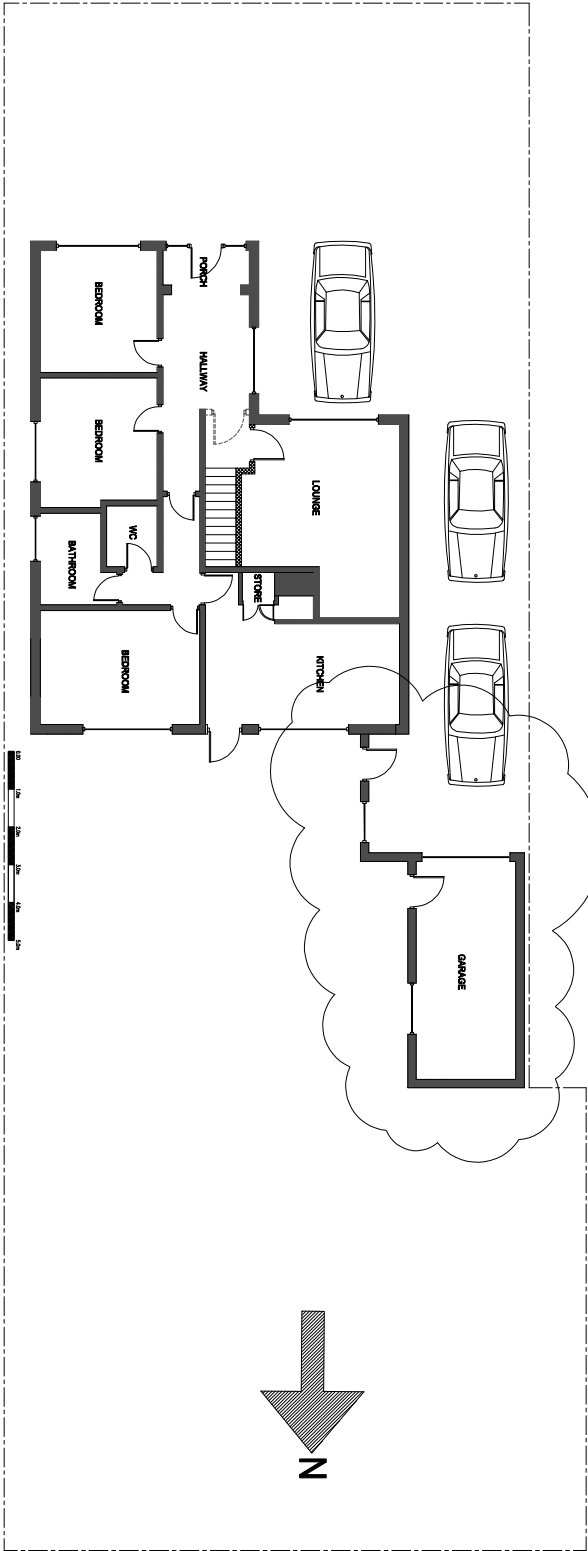

PROPOSED BLOCK PLAN

Client	Mr Singh 45 Tennyson Walk Gravesend Kent DA11 8LB	Drawing Title	EXISTING AND PROPOSED BLOCK PLANS	Proposed Plan updated as clouded	RB	01	Sept 25	Drawing No.	Revision
								2501-017	01
								Scale 1:200@A3	Date June 25
								Computer File No.	Project No.
								Drawn By Raj Bhatti	Checked By
								Coordinated By	Approved By