


Wickes - Gravesend

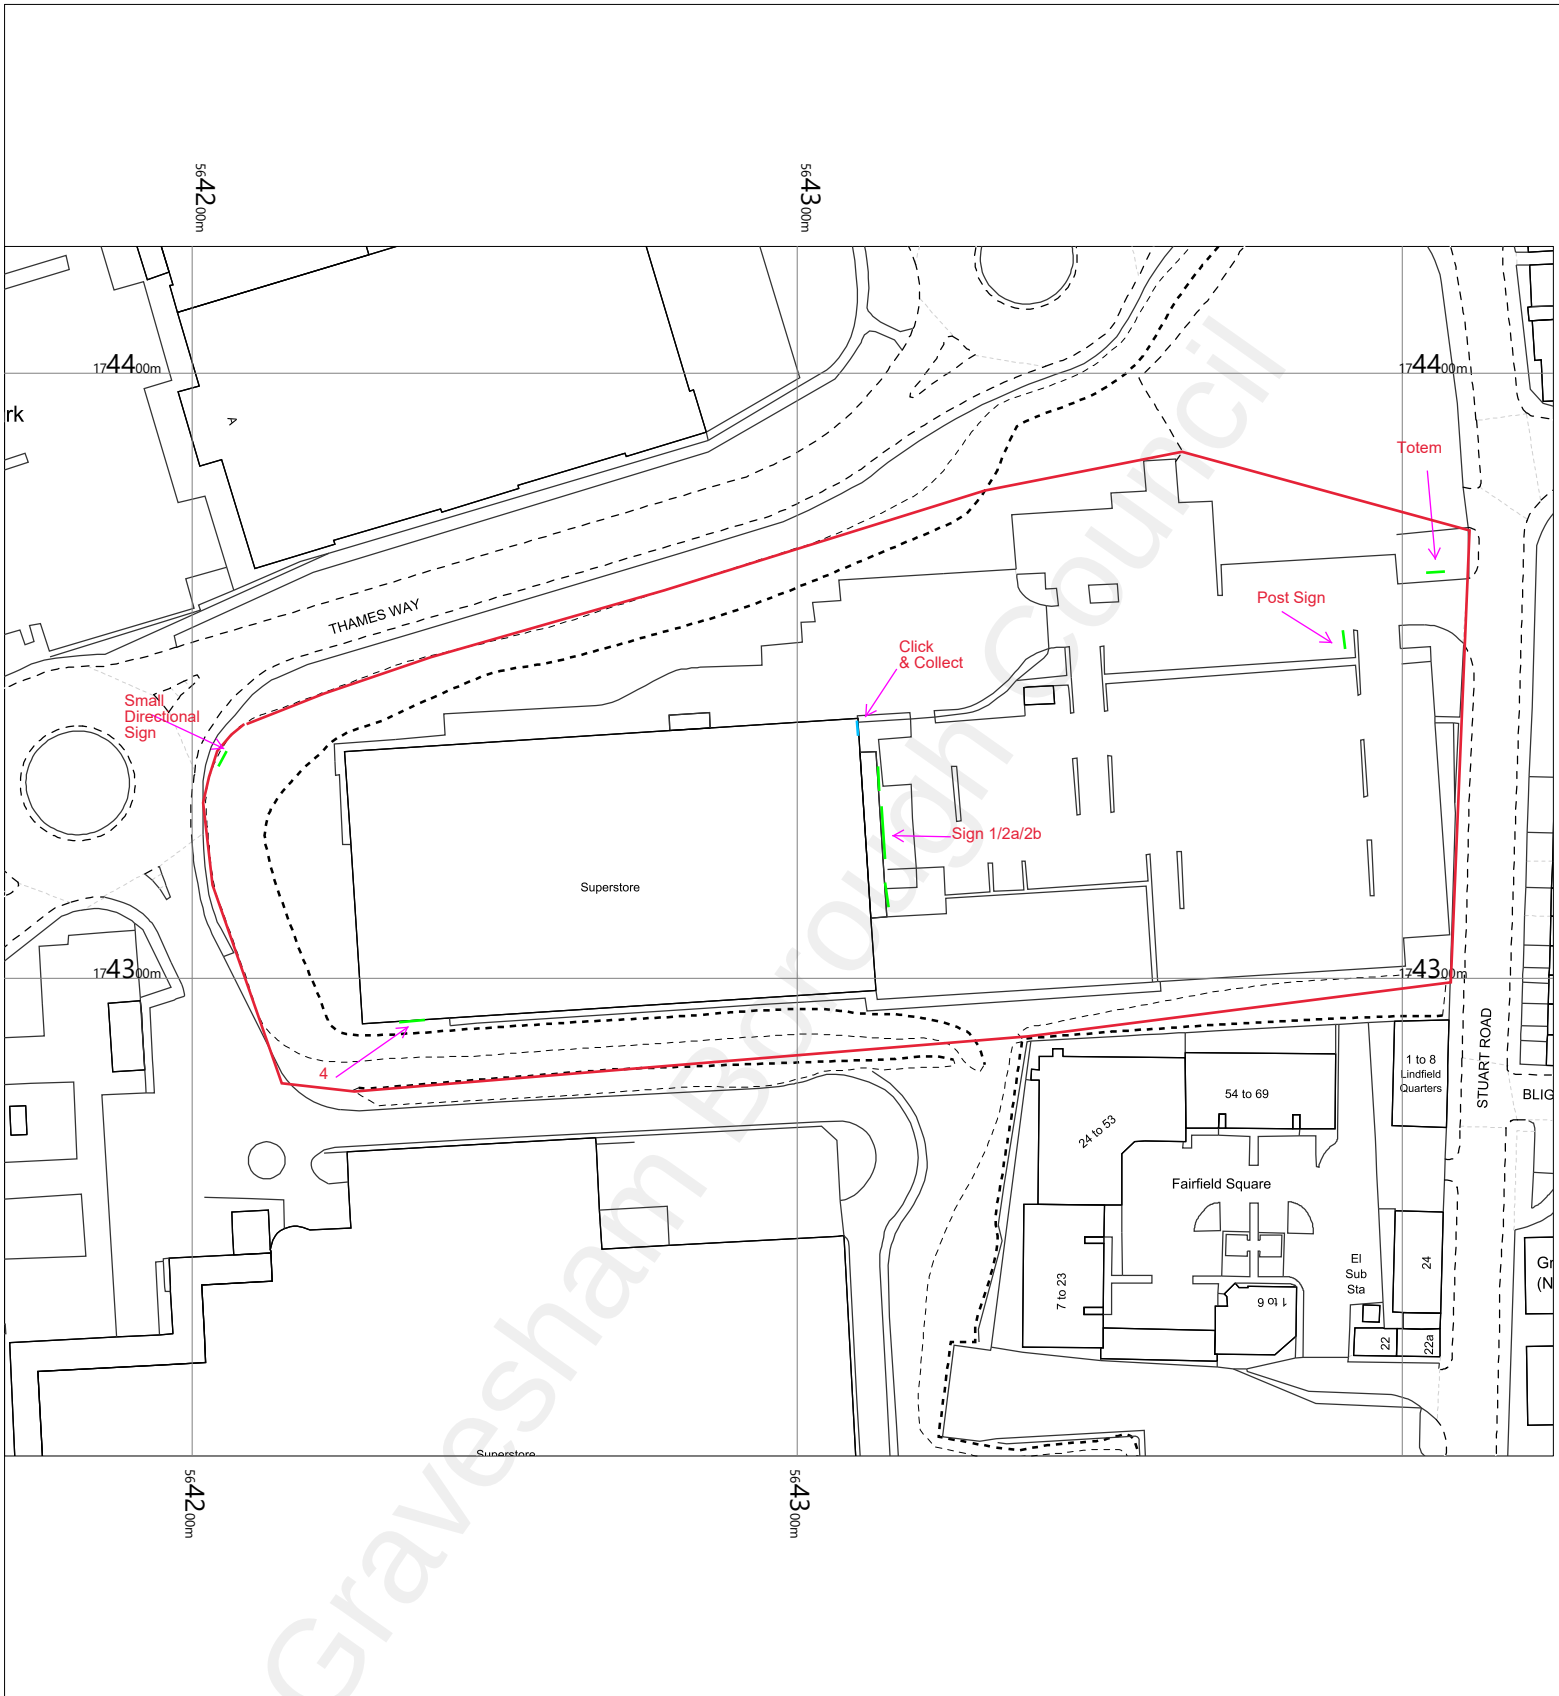


Wickes
Stuart Road
Gravesend
DA11 0BZ

OS MasterMap 1250/2500/10000 scale
Wednesday, June 22, 2022, ID: BW1-01045916
maps.blackwell.co.uk

1:1250 scale print at A4, Centre: 564269 E, 174321 N

©Crown Copyright Ordnance Survey. Licence no. 100041041

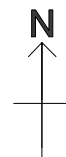

BLACKWELL'S
MAPPING SERVICES
PERSONAL & PROFESSIONAL MAPPING
www.blackwellmapping.co.uk

TEL: 0800 151 2612
maps@blackwell.co.uk