


Copyright in the design and this drawing is the property of RESI.

Reproduction in whole or in part is forbidden without written sanction of RESI.

All dimensions to be cross-checked on site prior to completing a Planning, structural engineering, the party wall process and construction.

Print to scale (as actual size)

NOTES

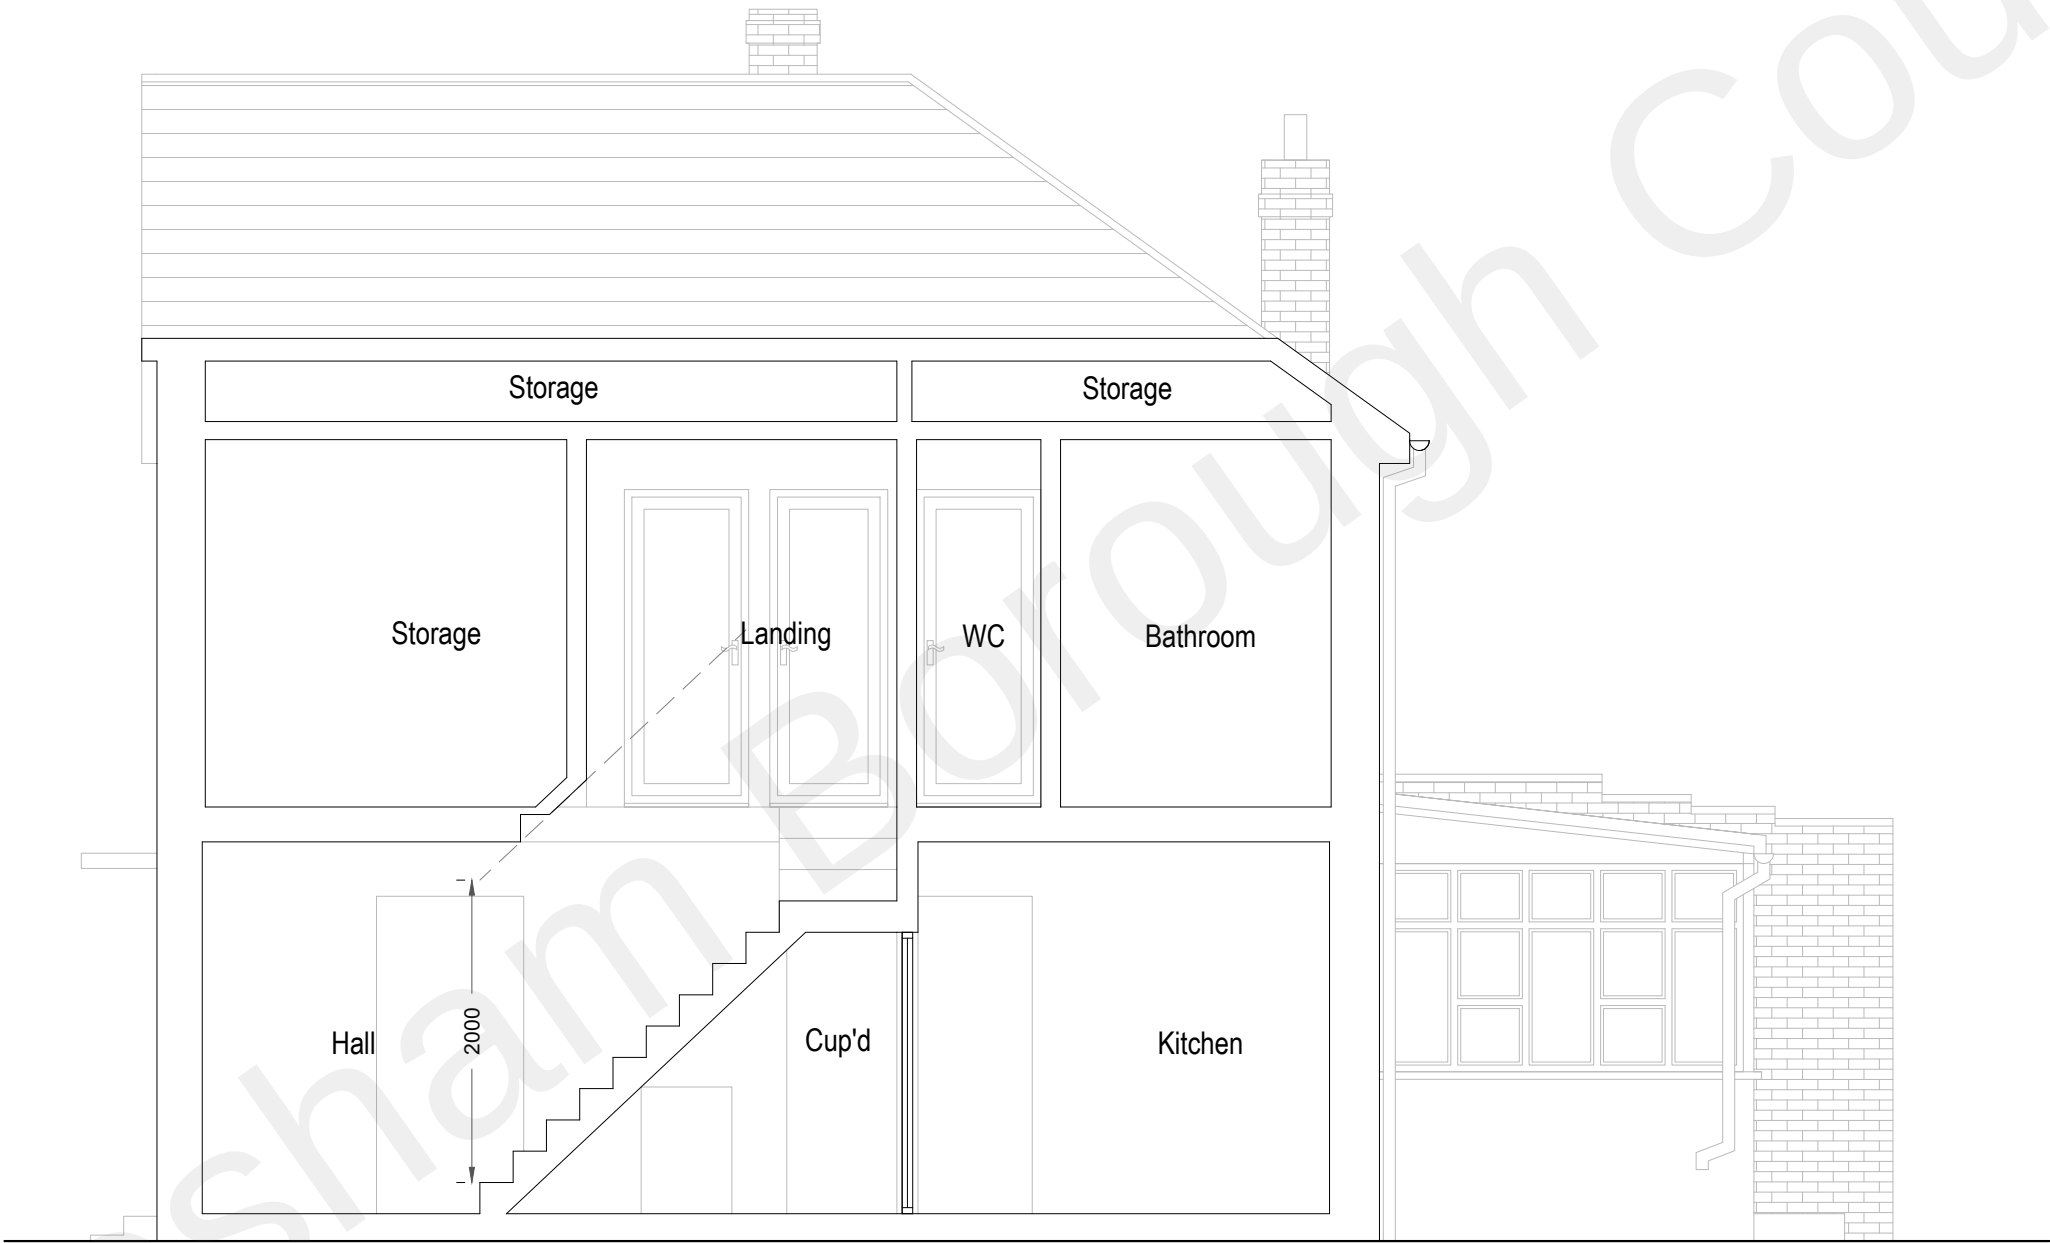

Existing Section A-A

GENERAL KEYS			
Existing floor / ceiling levels			
Boundary line			
Existing walls			

REV	DESCRIPTION	DRN	CHK
PP06	PLANNING DRAWINGS	DR	TD
		14.06.2022	14.06.2022



Job Title
One storey extension at
23 Vicarage Lane, DA12 4TF

Drawing Status
Planning Drawings

Client
Alan Ring

Drawing Title
Existing Section A-A

Scale 1/50 @ A2, 1/100 @ A4	Drawn DK
Date June 22	Checked FD

Drawing No.
22-0975 - 14

