
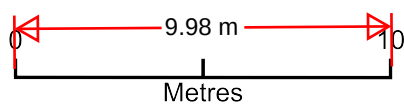


Dropped kerb

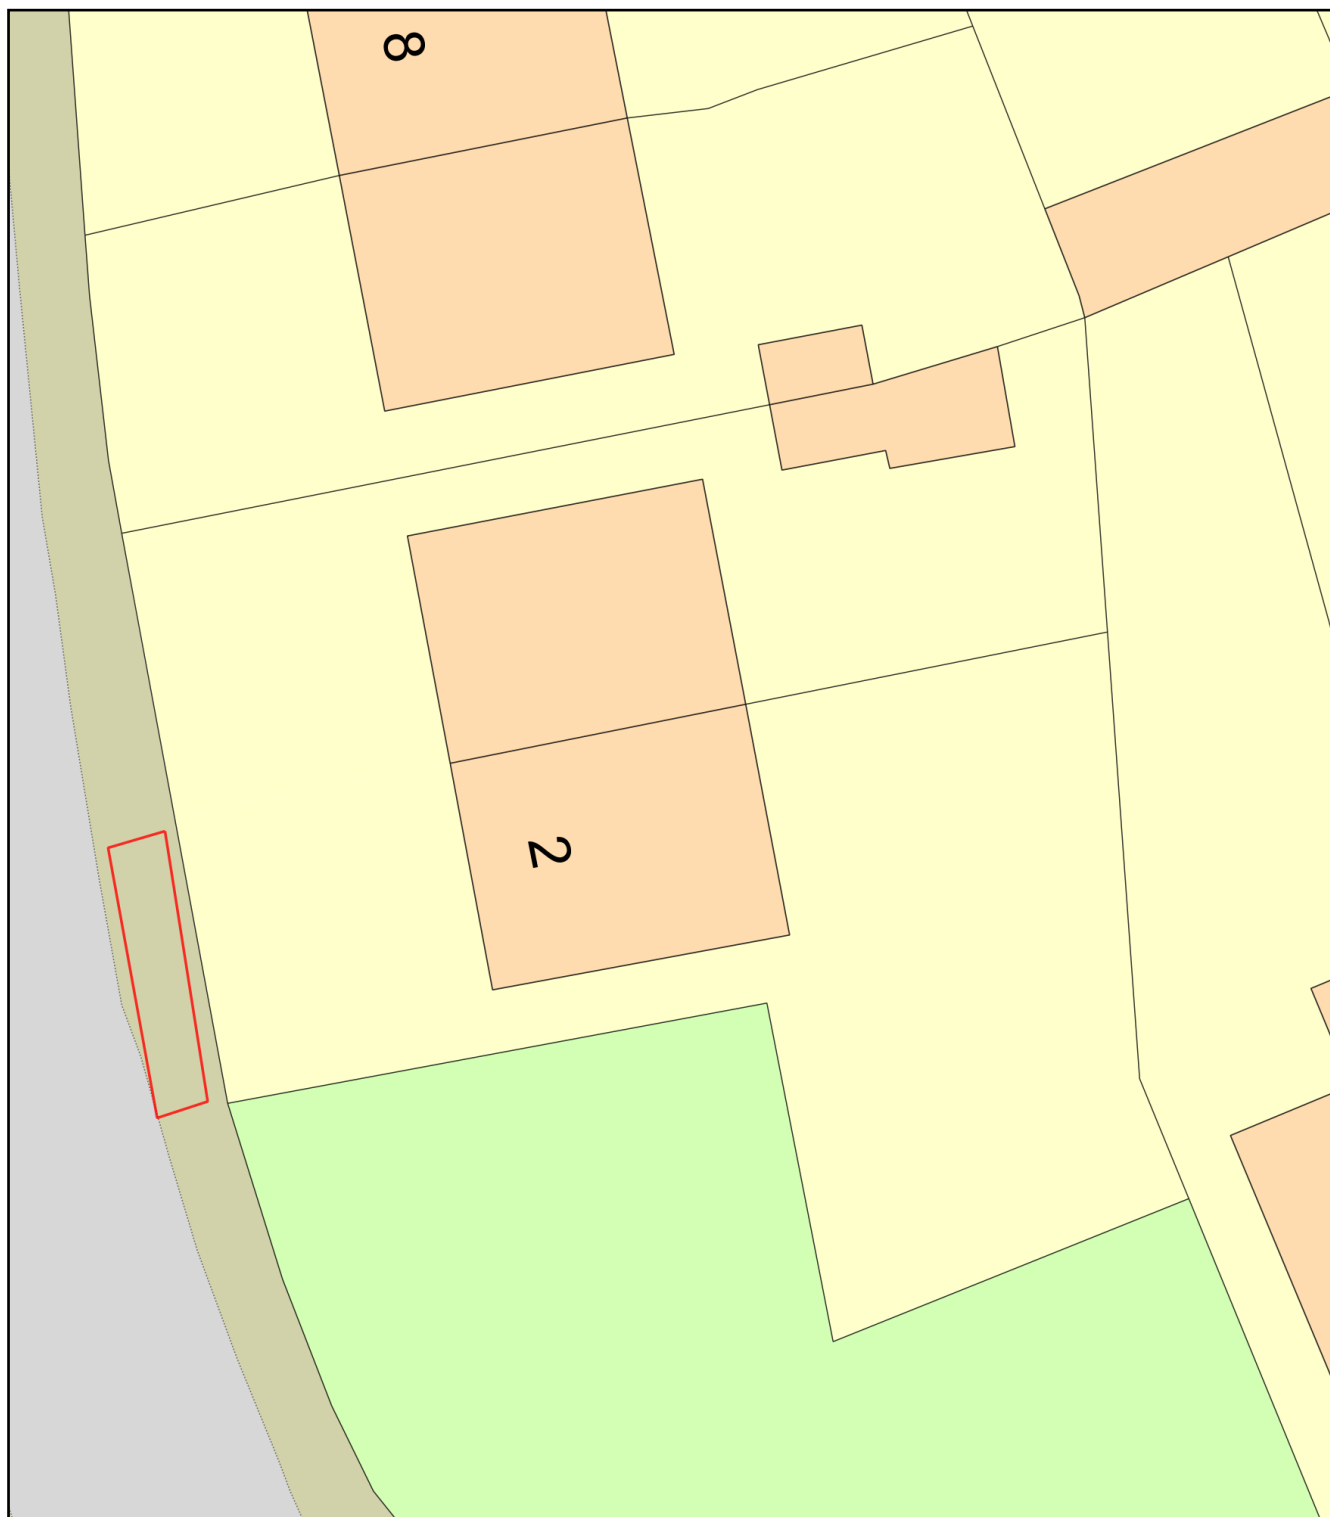

Plan Produced for: 2 constable road

Date Produced: 18 Jun 2025

Plan Reference Number: TQRQM25169114425190

Scale: 1:200 @ A4