


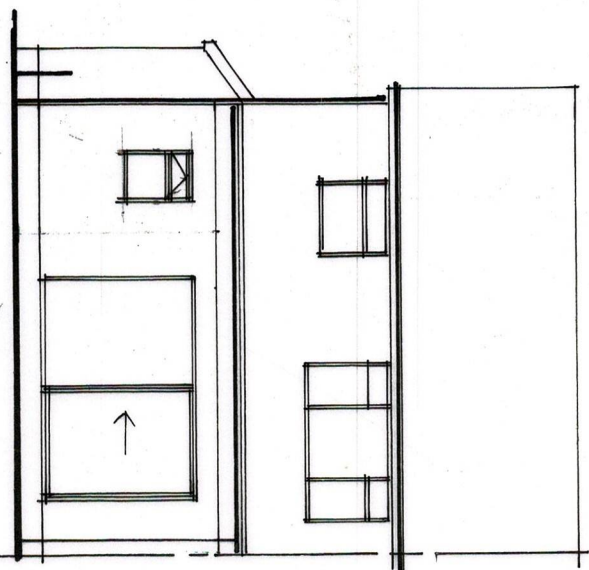


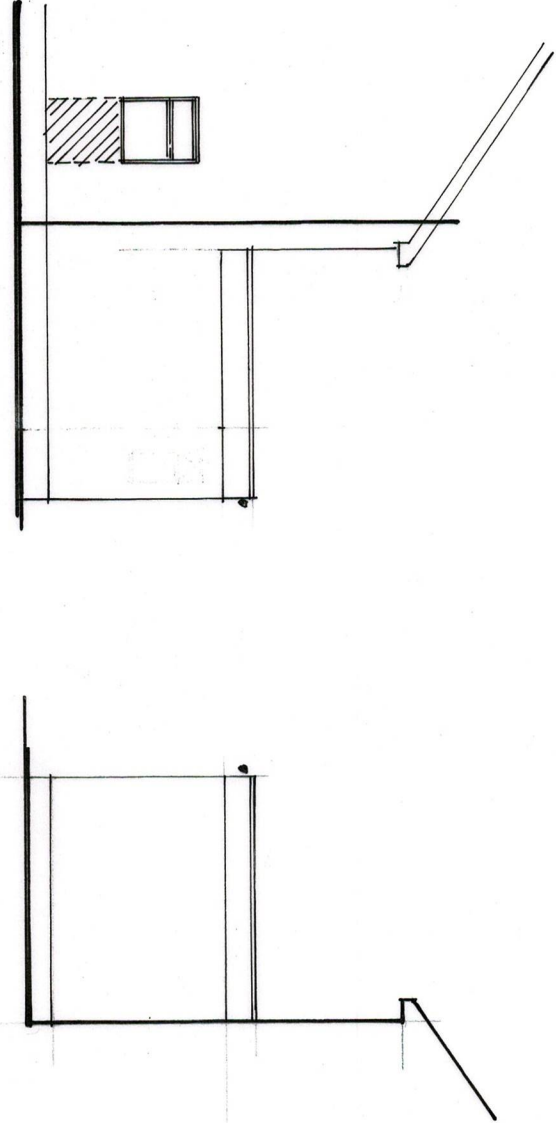

PROPOSED FRONT ELEVATIONS 1:100

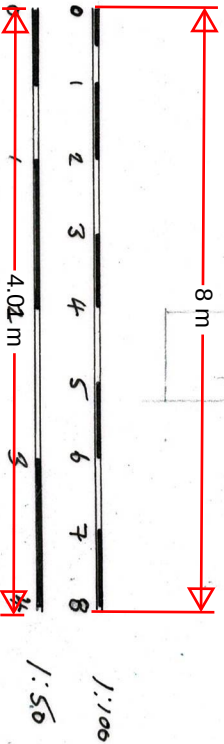

PROPOSED SIDE ELEVATIONS 1:100

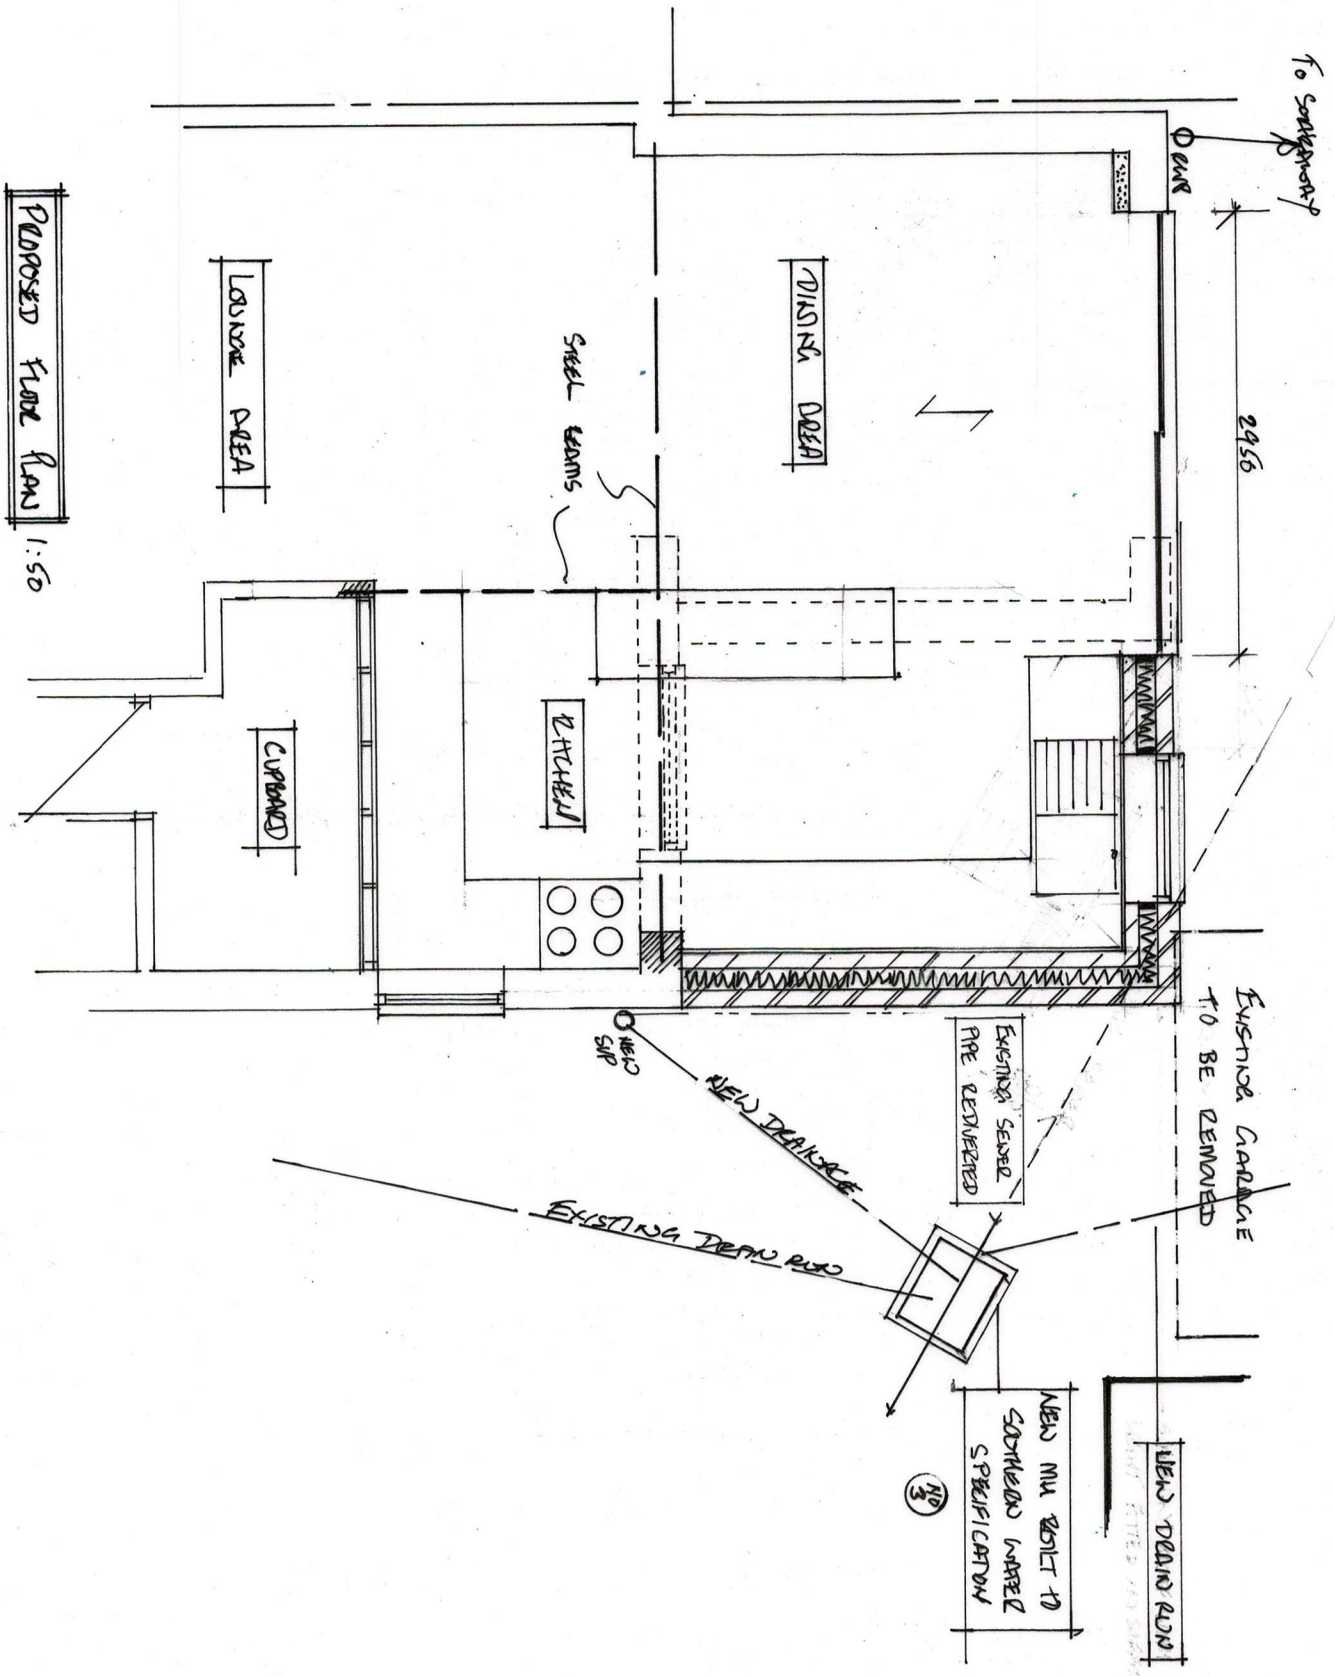

SINGLE STOREY REAR EXTENSION AND INTERNAL ALTERATIONS		MISS C. BAILEY	
DATE 21/11/24		16 KELSO DRIVE	
SCALE 1/50 1/100		CREATED	
		LAST DATE 4/12	
		DRAWN 24/03/04	
		02	