


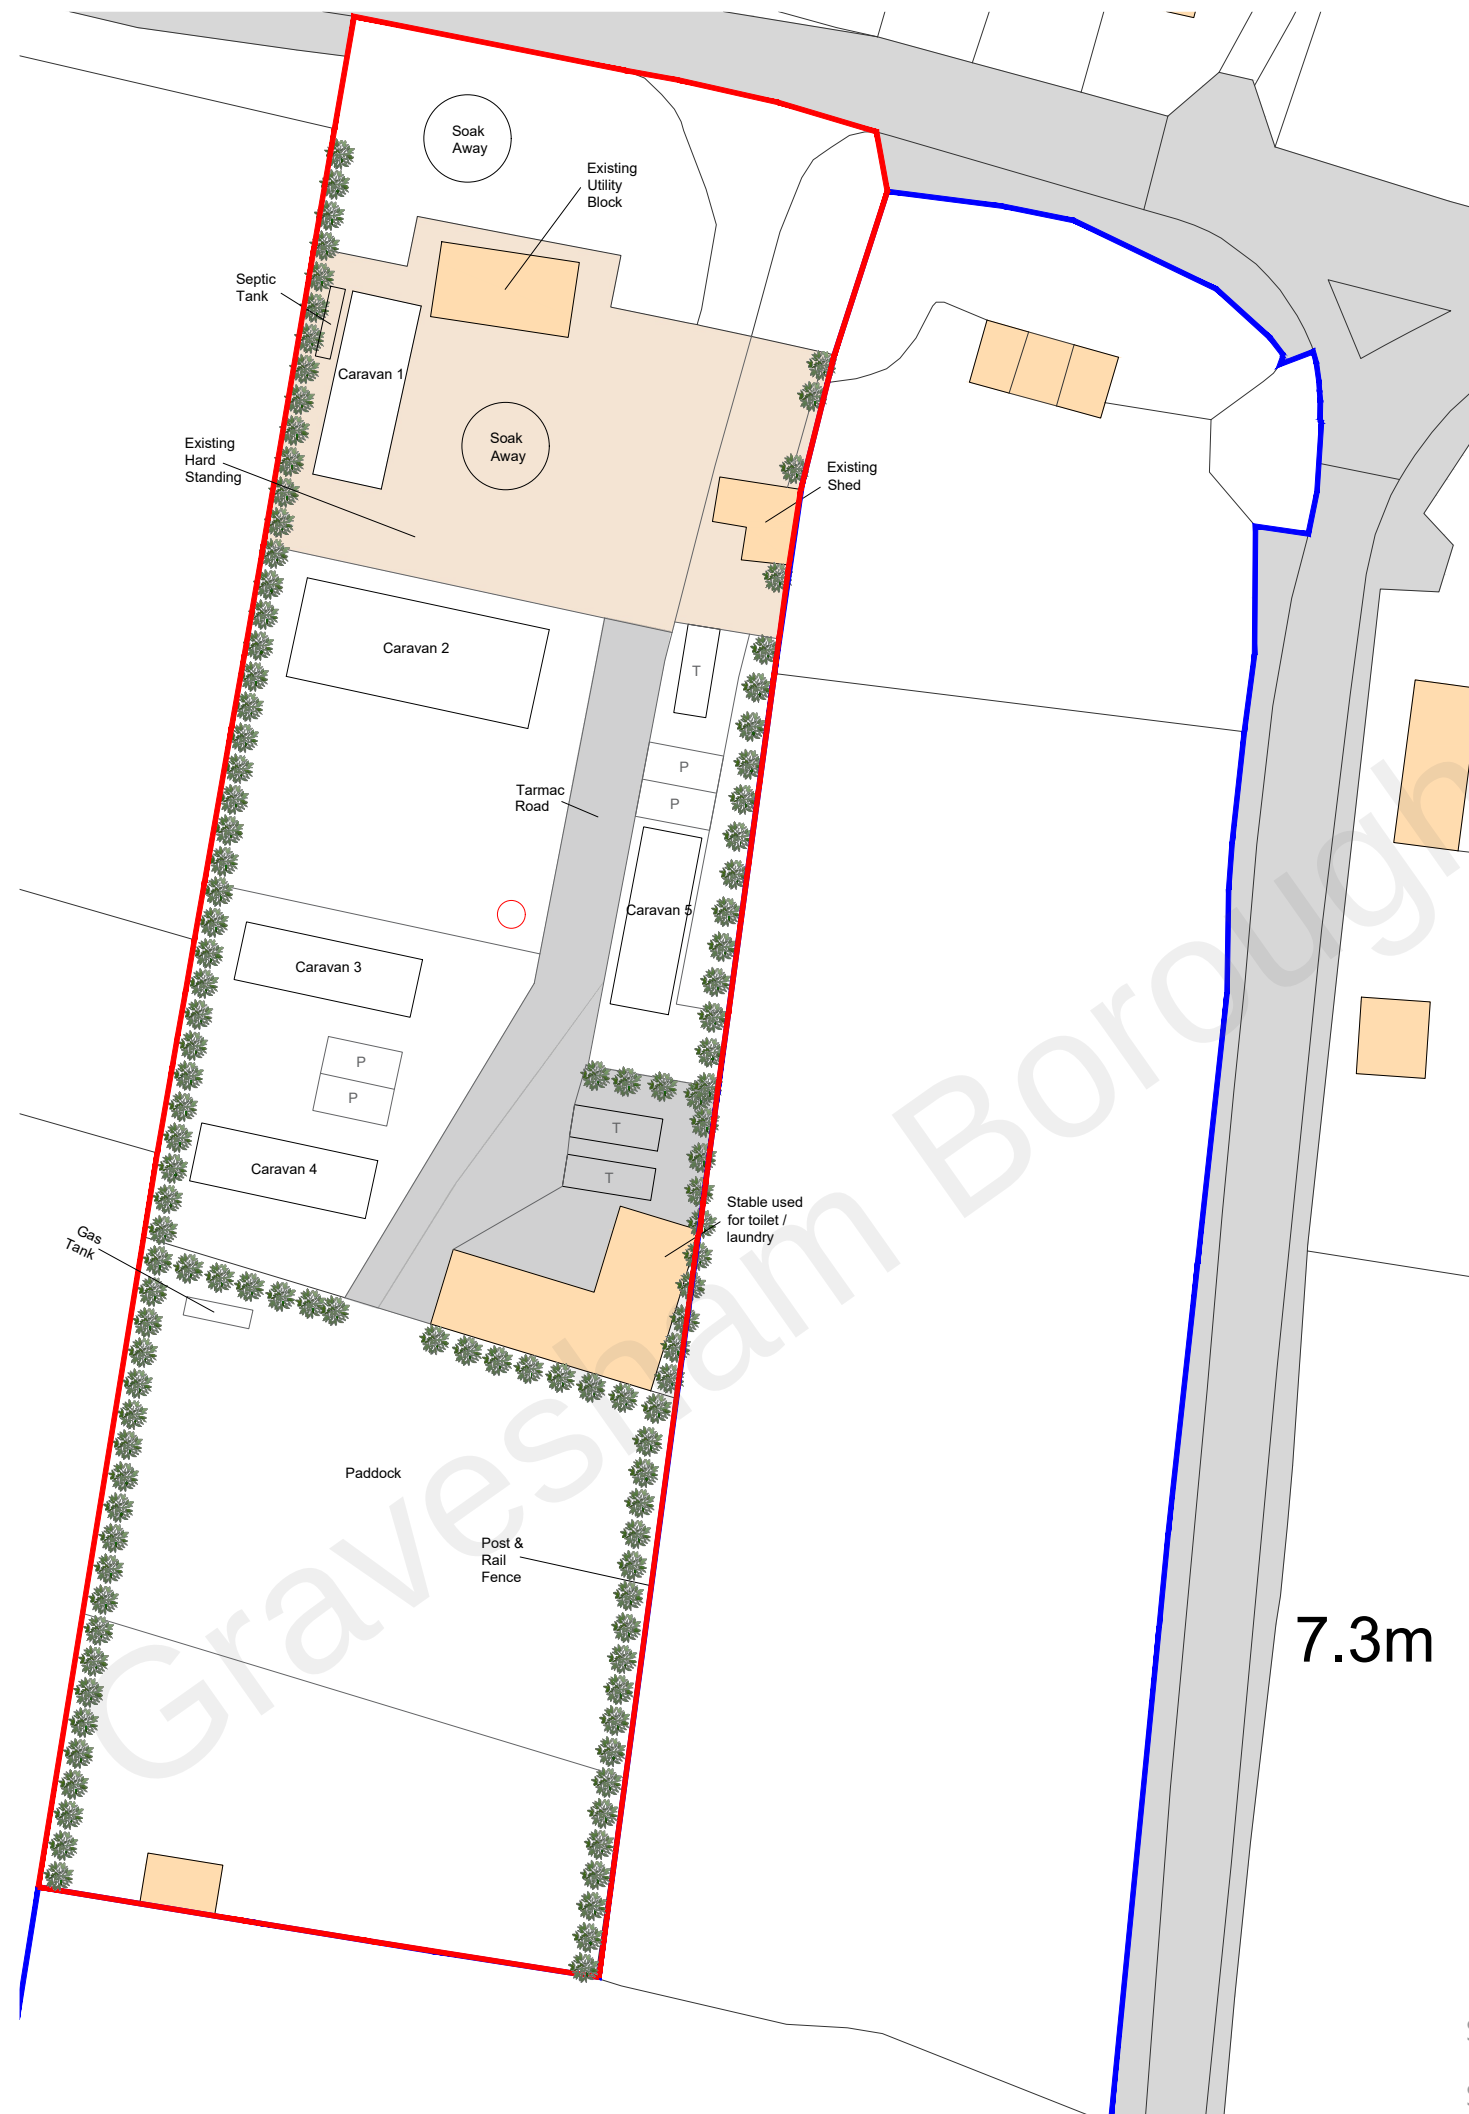


Existing and Previously Approved Block Plan 1:500

Scale 1:500



Scale 1:1250

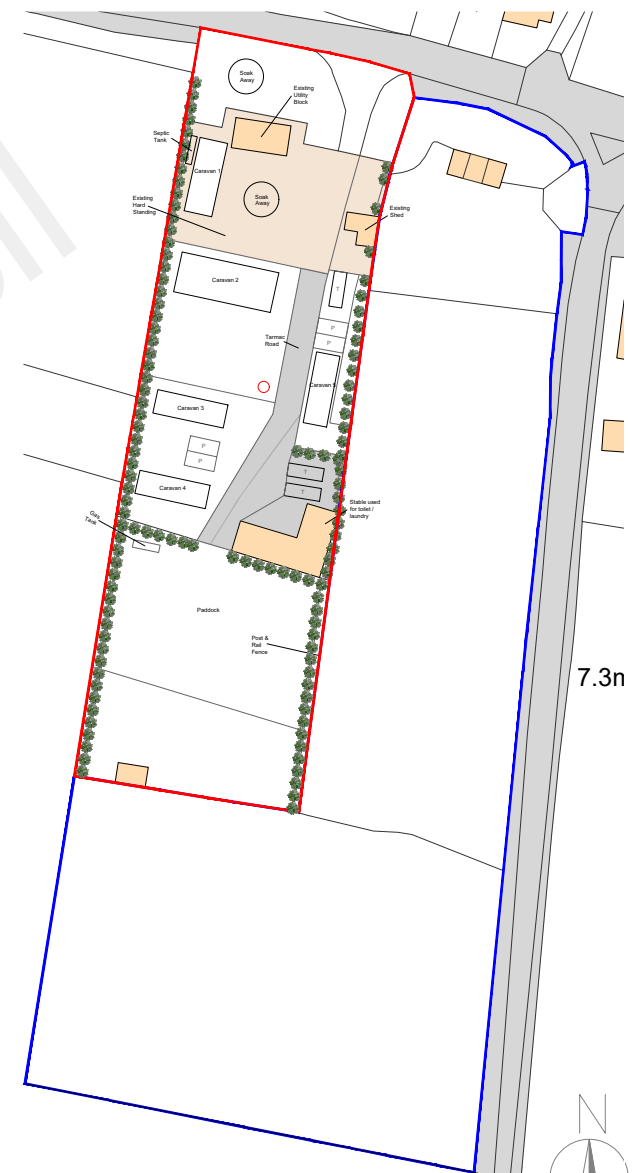

Site Location Plan 1:1250

A	-	-	--/--
REV:	DESCRIPTION:	BY:	DATE:
STATUS: PLANNING			



Whitehall Place
47 The Terrace,
Gravesend, Kent
DA12 2DL
01474 247 787
info@barronedwards.co.uk
www.barronedwards.co.uk

SITE:	Lower Higham Road Gravesend Kent DA12 2NY
TITLE:	Site Location Plan Existing and Previously Approved Block Plan

SCALE AT A2:	DATE:	DRAWN:
1:1250, 1:500	06/12/2022	SA
PROJECT NO:	DRAWING NO:	REVISION:
221007	001	B