



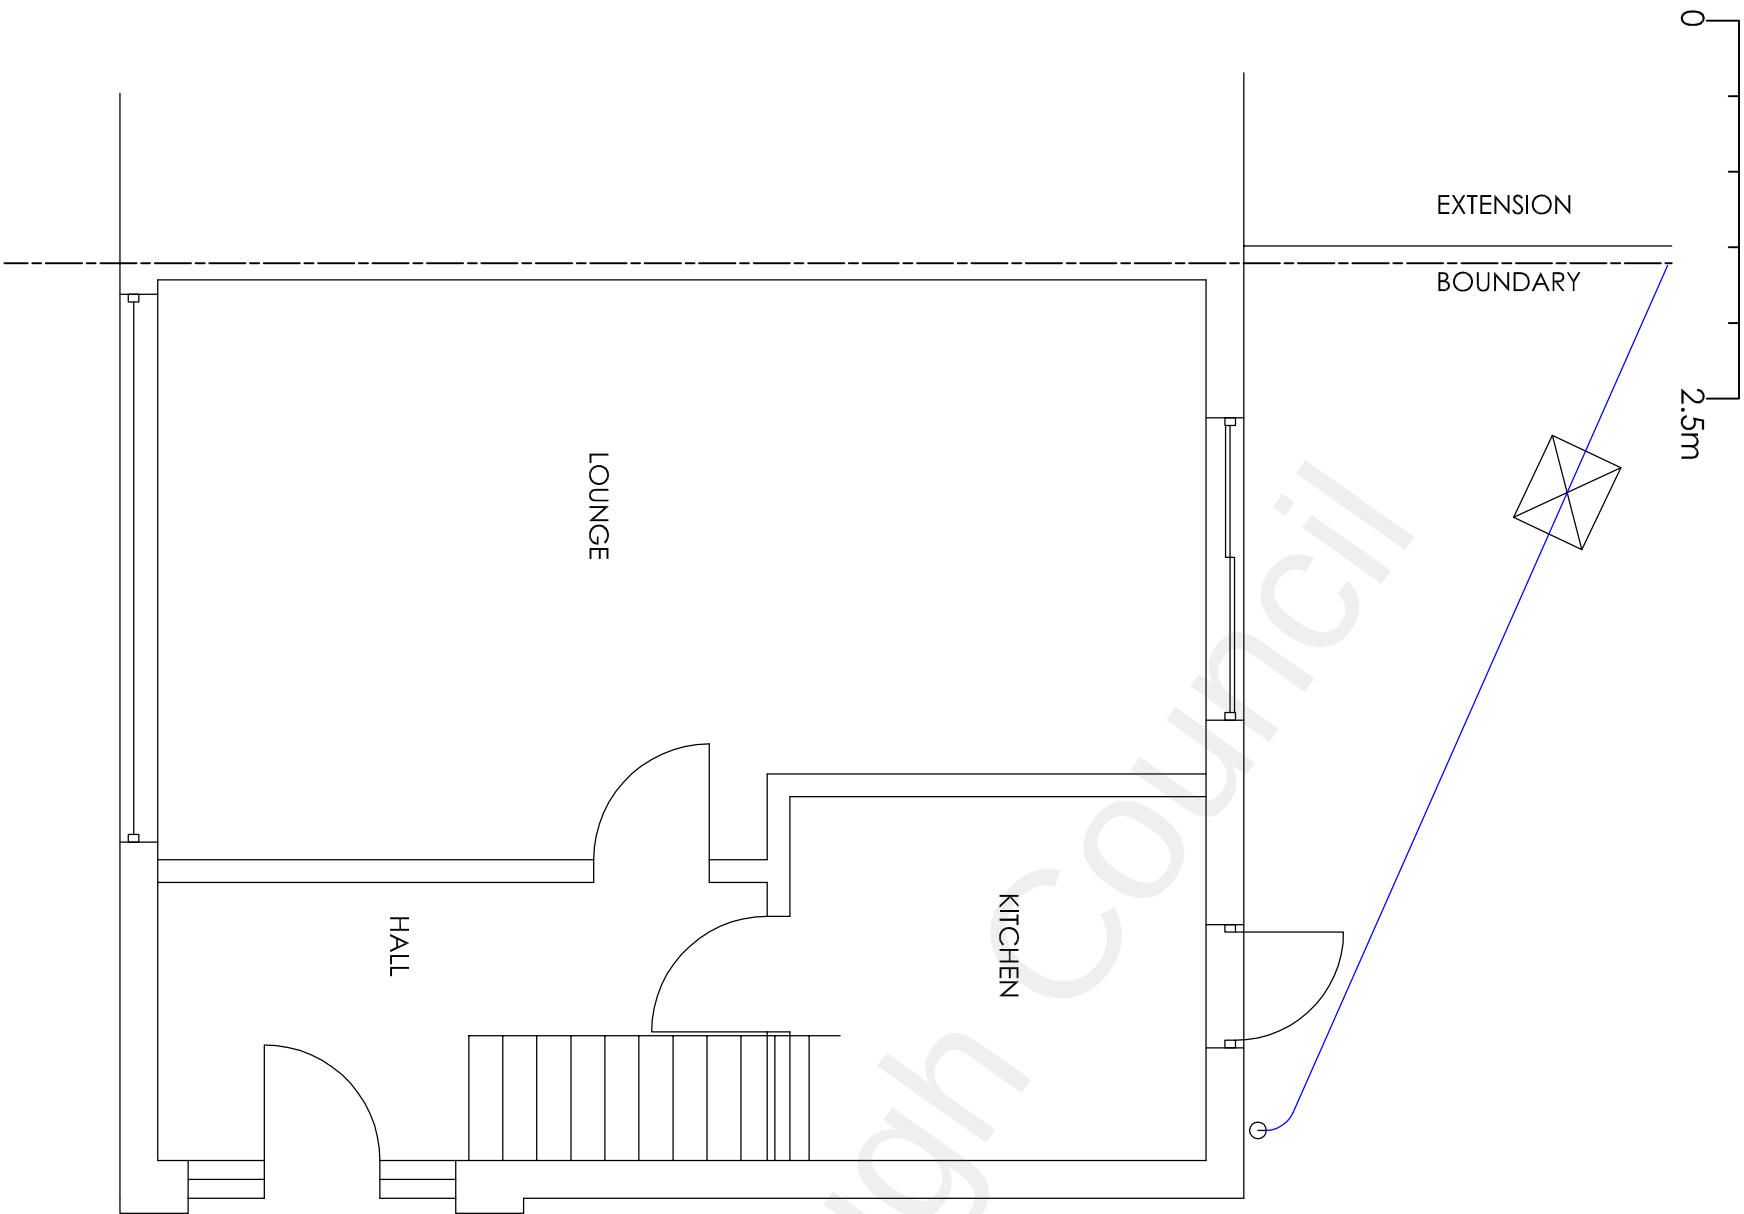

EXISTING GF PLAN

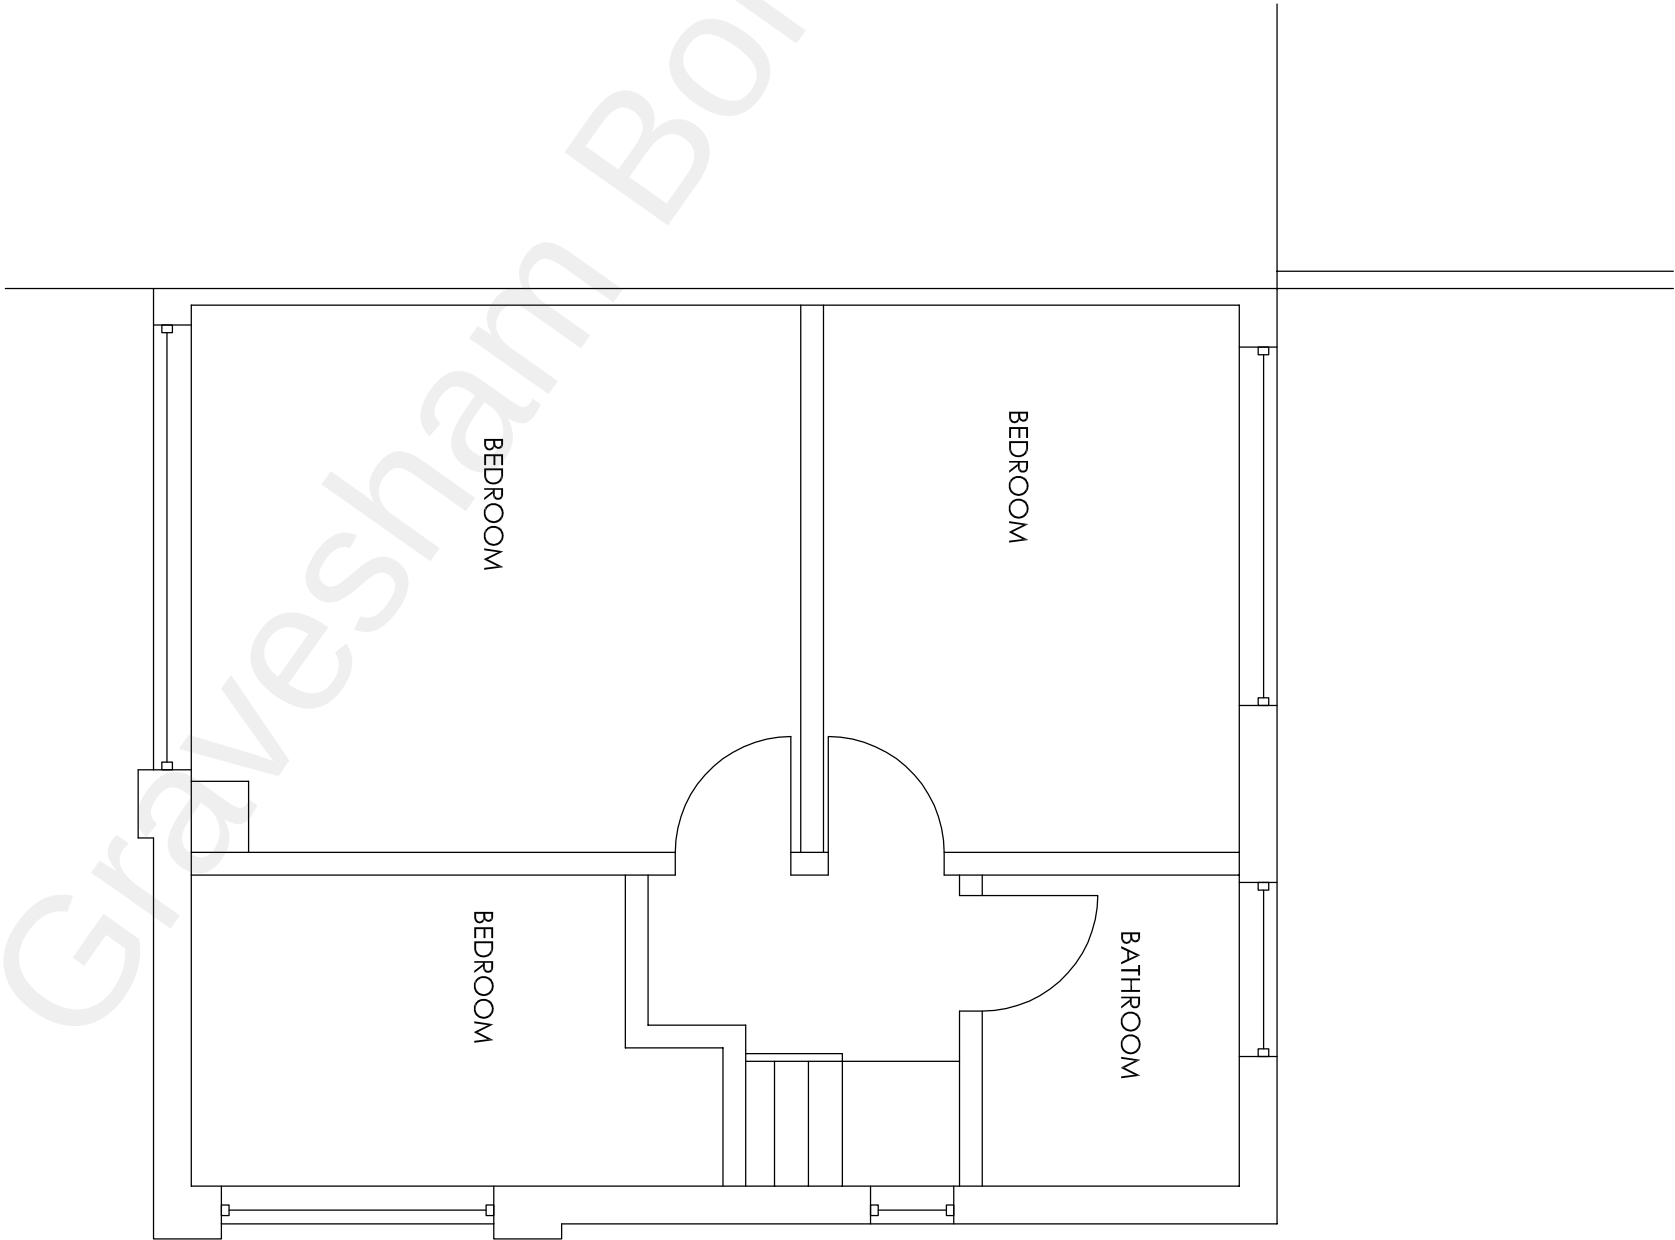

EXISTING FF PLAN

Project		I Sirdar Stand Gravesend Kent DA12 4LP	
Erection of a two-storey side extension and part two storey and part single storey rear extension. Erection of a double garage with electric charging point in the rear garden. Change of use of amenity land to be included within the residential curtilage of the site			
Drawing Title		Existing GF & FF plans	
Rev		Description	
Date		Date	
Drawn		Date	
HC		Oct 2022	
Scale		1:50	
Drawing No.		155/A3/O2	