


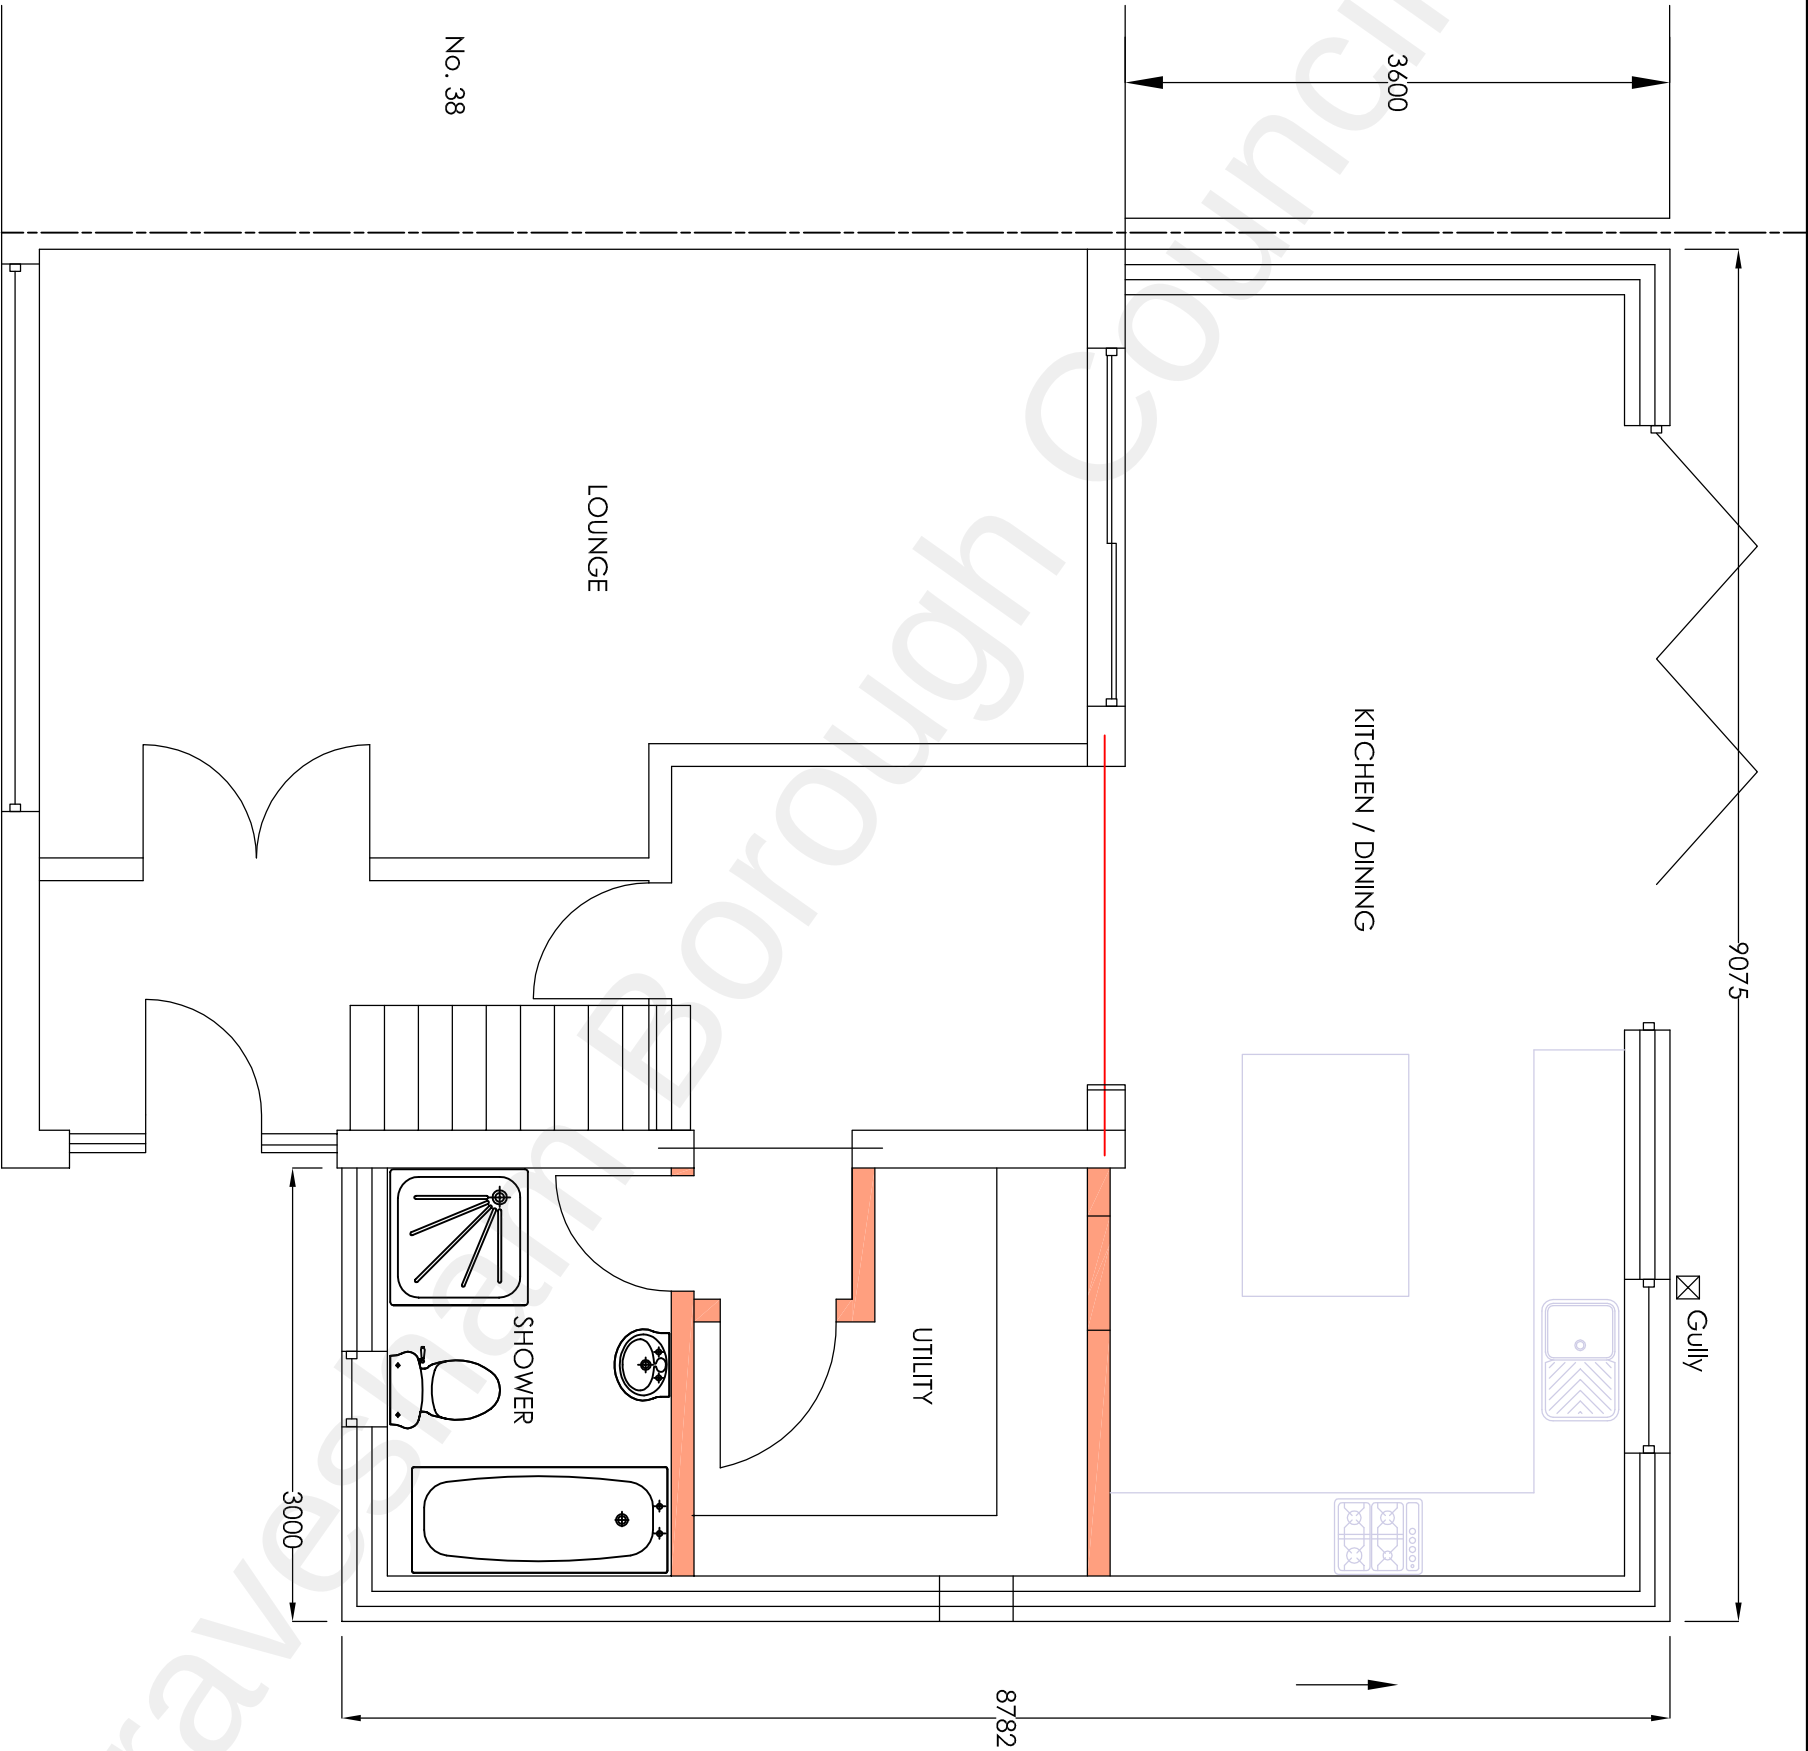

Project		Drawing Title		Rev		Description		Date		Drawn		Date		Scale		Drawing No.	
I Sirdar Stand Gravesend Kent DA12 4LP		Proposed GF Plan								HC		Oct 2022		1:50		155/A3/O3	
Erection of a two-storey side extension and part two storey and part single storey rear extension. Erection of a double garage with electric charging point in the rear garden. Change of use of amenity land to be included within the residential curtilage of the site										H Channa		Picaroons Maidstone Road Platt Kent TN15 8LB		Tel: 07828277909 E-mail: hbchanna@tiscali.co.uk			