


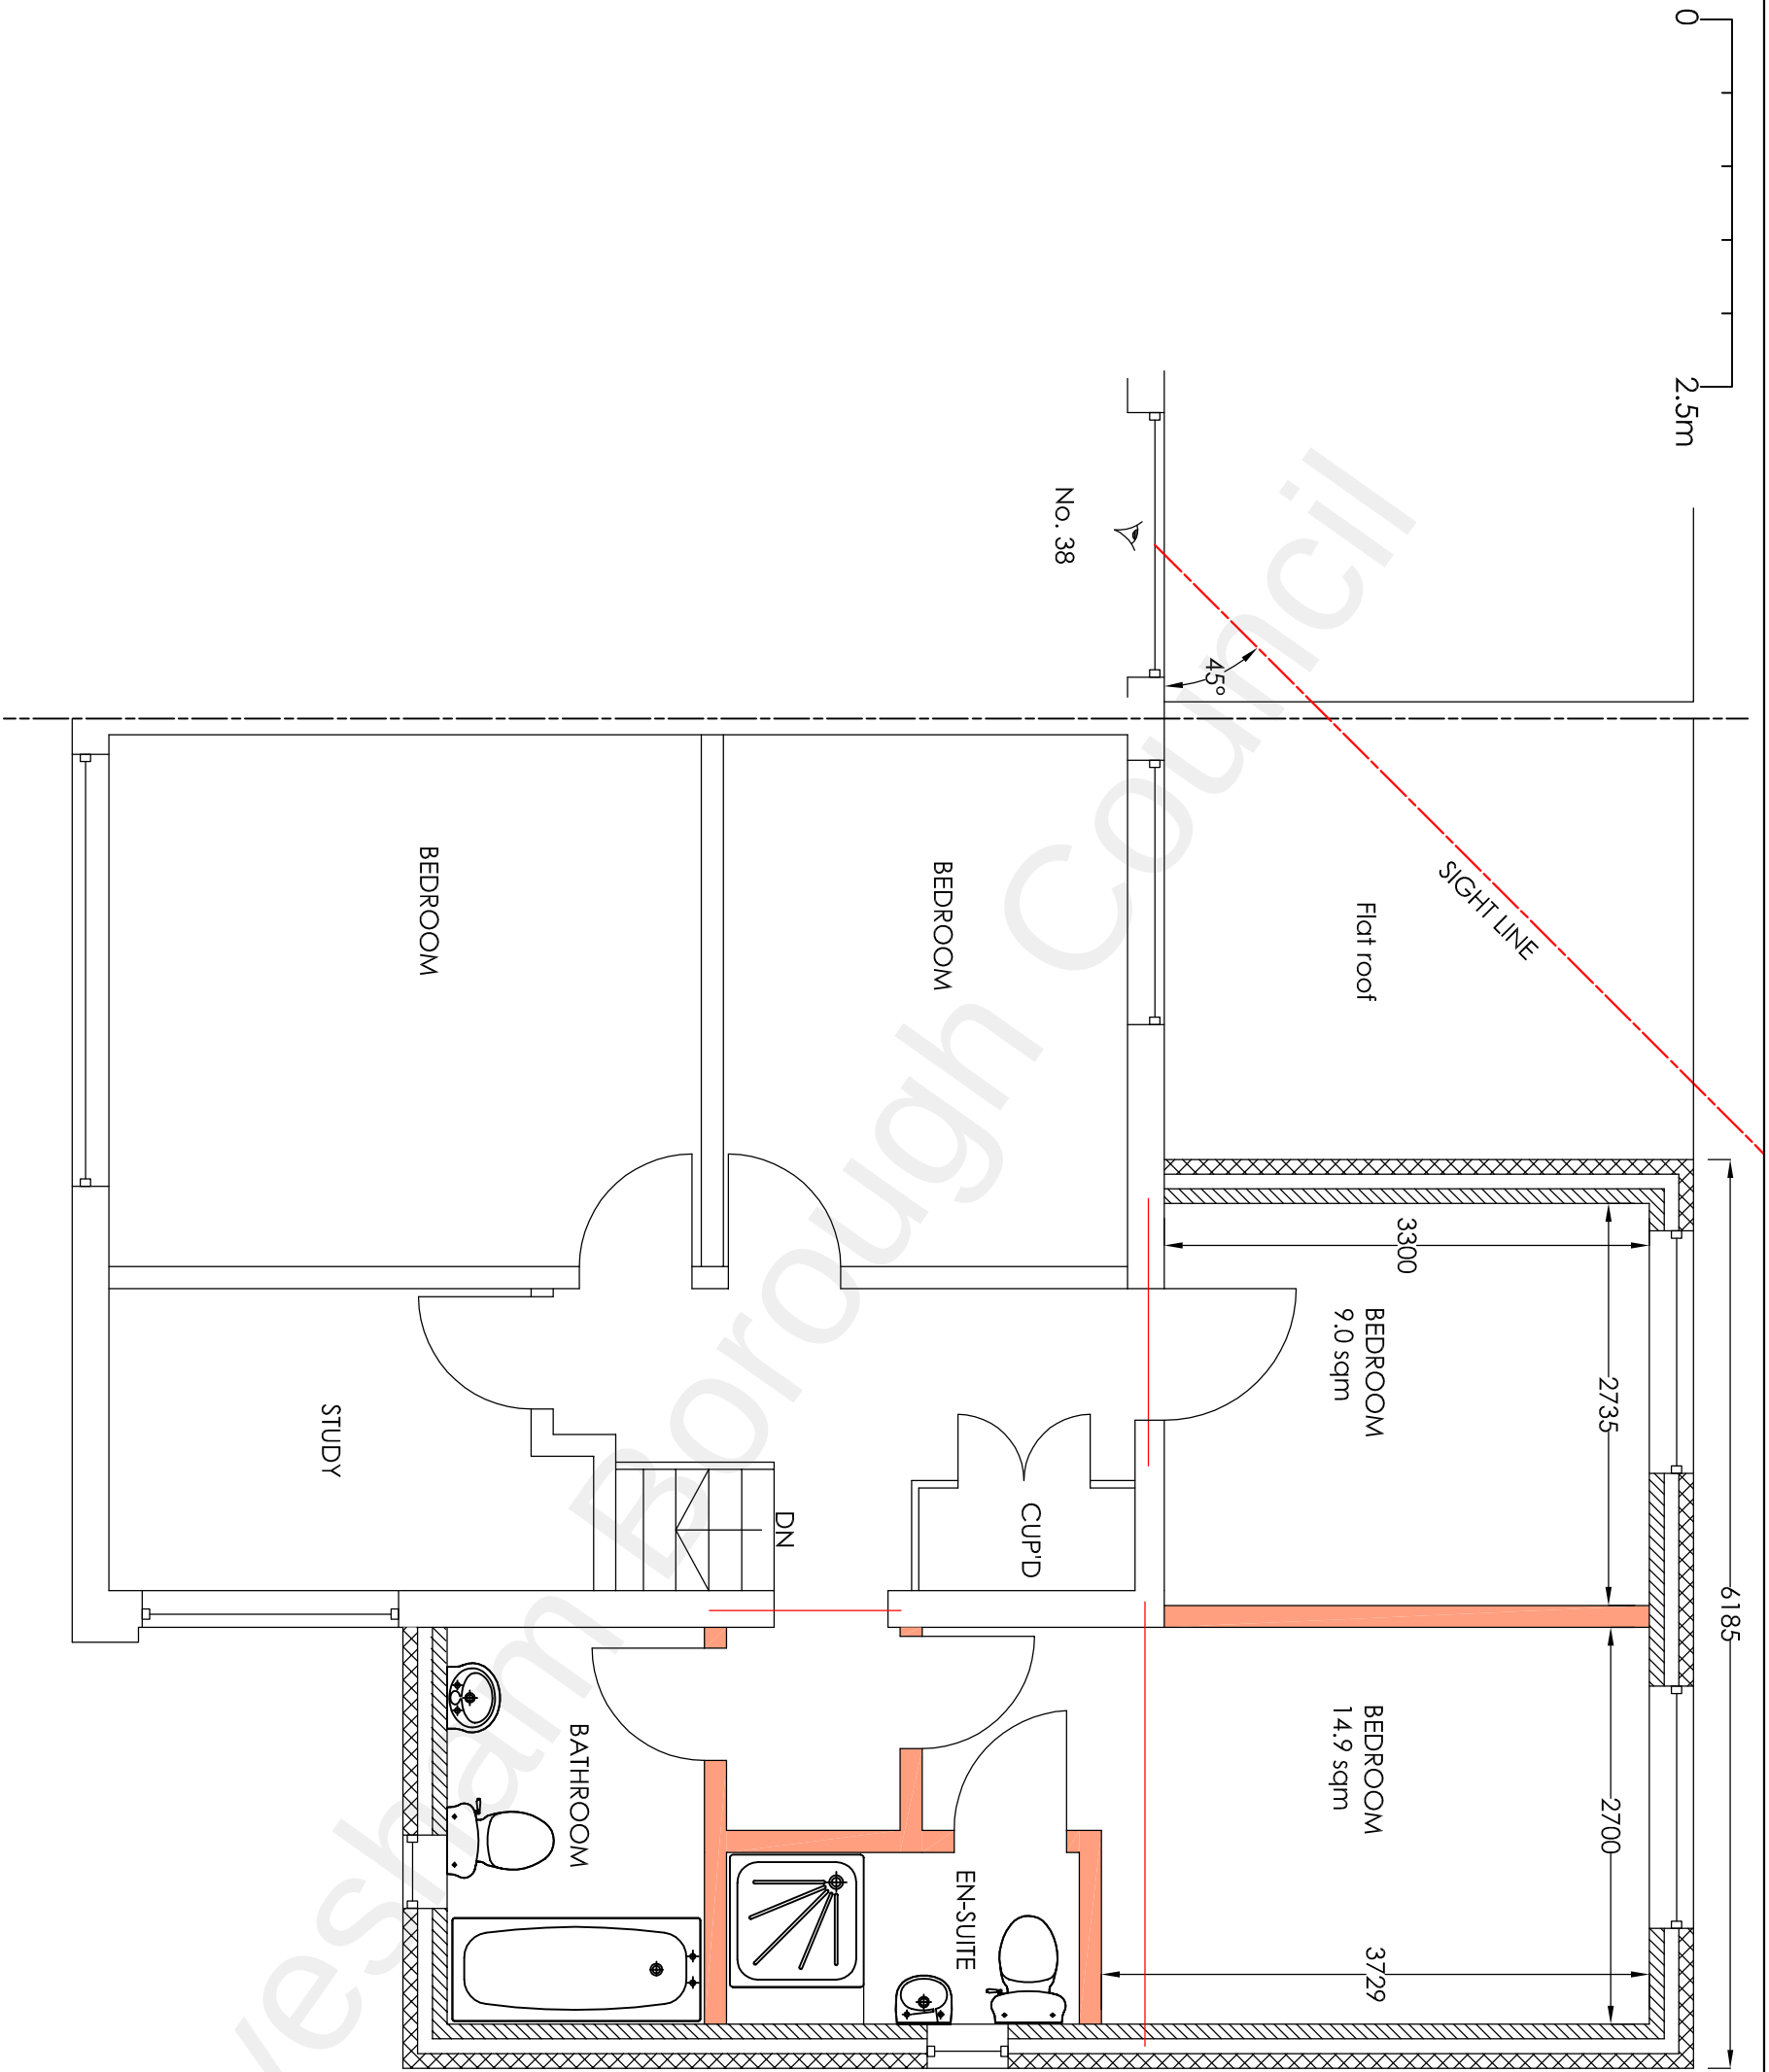

Project		I Sirdar Stand Gravesend Kent DA12 4LP	
Erection of a two-storey side extension and part two storey and part single storey rear extension. Erection of a double garage with electric charging point in the rear garden. Change of use of amenity land to be included within the residential curtilage of the site		H Channa Picaroons Maidstone Road Platt Kent TN15 8LB Tel: 07828277909 E-mail: hbachanna@tiscali.co.uk	
Drawing Title		Proposed FF Plan	
Rev		Description	
Date		Drawn	Date
		HC	Oct 2022
		Scale	Drawing No.
		1:50	ISS/A3/O4