


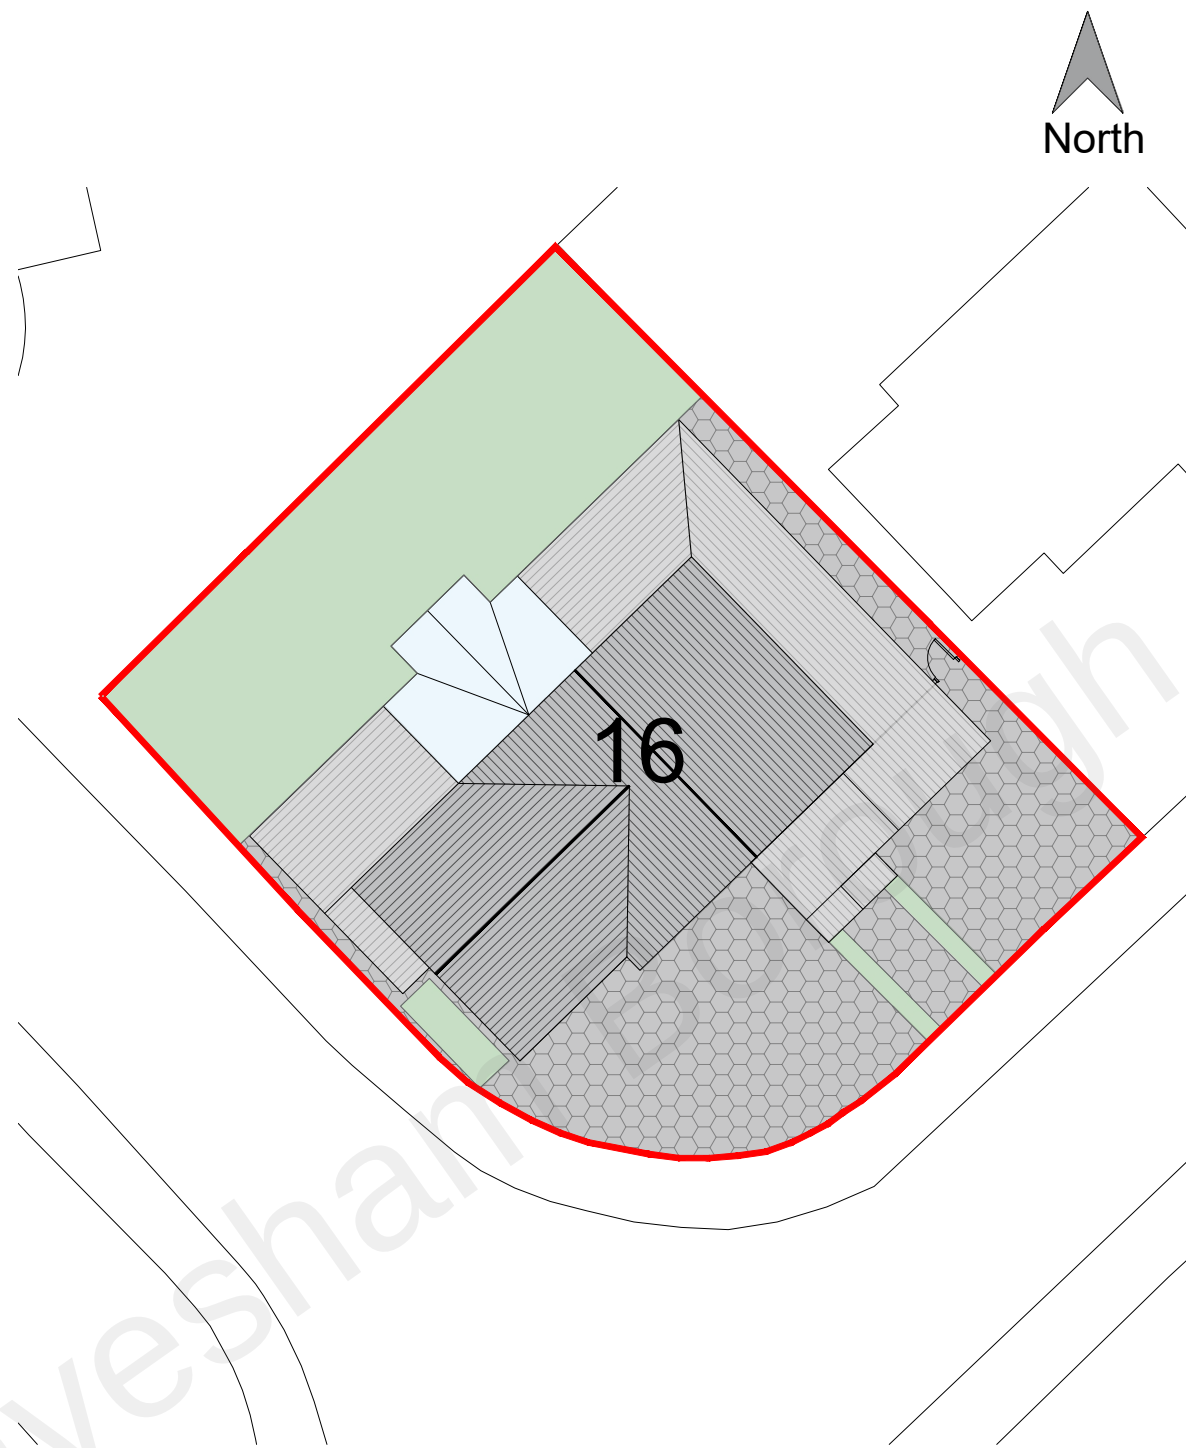

Existing Block Plan
1:200



Site: 16 Farmcroft Gravesend, Kent DA11 7LT	
Title: Existing Block Plan	
Scale at A3: 1:200	Date: 17/05/2022
Drawing no.: 008	Revision: A