
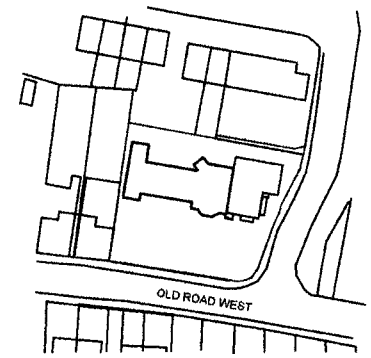
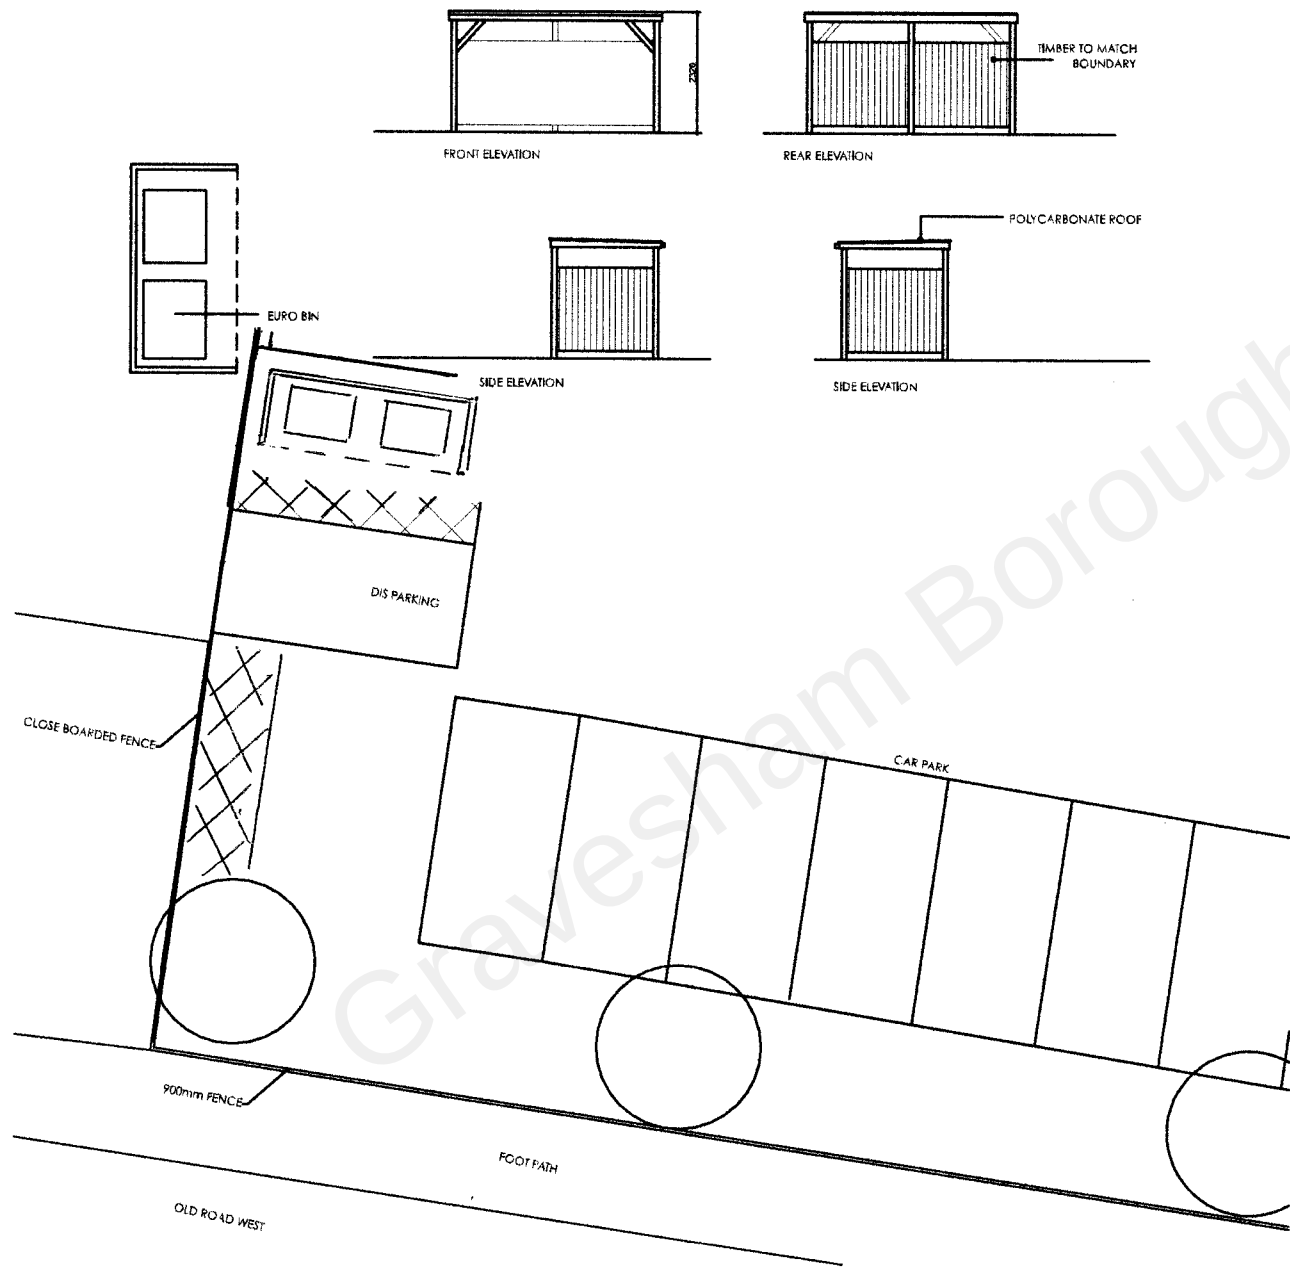


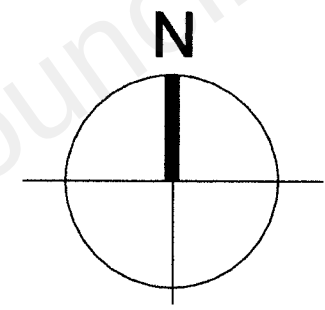

LOCATION PLAN 1:1250

Project: PROPOSED BIN STORE 38 OLD ROAD WEST GRAVESEND DA11 9LL			
Client: T HEALTHCARE LTD	Date: 00-01-22	1:11 Construction & Restoration Specialists 07815559217 / 02077121466	
Drawn By: TA	Checked By: TA	220310-20	
Scale: 1:200	Drawn By: TA	PWA	
EXISTING ELEVATIONS AND PLAN		© All Rights Reserved. No part of this publication may be reproduced, stored in a retrieval system, or transmitted in any form or by any means, electronic, mechanical, photocopying, recording, or by any information storage and retrieval system, without permission in writing from the publisher.	