

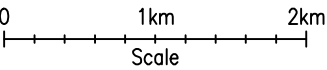


SITE LOCATION

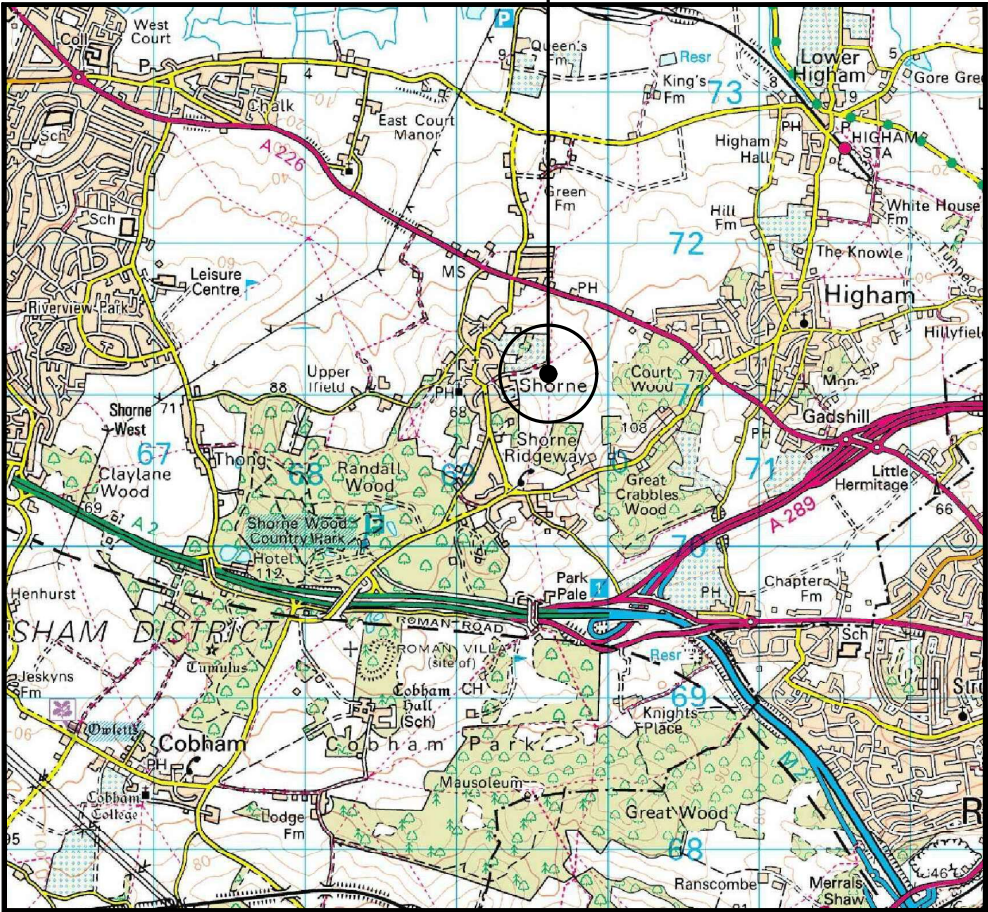

SITE LOCATION
(Scale 1:50000)

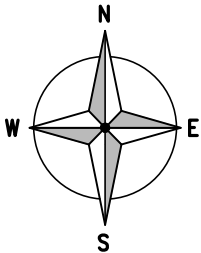

SITE LOCATION



SITE IMAGE

DIRECTIONS TO SITE:

FROM THE M25 CONTINUE ONTO A282 AND FOLLOW FOR 4.4 MILES AND THEN EXIT LEFT ONTO THE A2 TOWARDS CANTERBURY. CONTINUE FOR 7.7 MILES AND THEN TAKE THE EXIT TOWARDS COBHAM. AT T JUNCTION TURN RIGHT ONTO BREWERS ROAD AND FOLLOW FOR 0.4 MILES. TURN LEFT ONTO WOODLANDS LANE. CONTINUE FOR 0.4 MILES THEN TURN LEFT ONTO TANYARD HILL. FOLLOW FOR 0.2 MILES THEN TURN RIGHT ONTO SWILLER'S LANE. FOLLOW TARMAC COVERED ROAD TILL END & THEN CONTINUE ONTO DIRT TRACK. CONTINUE FOR APPROX 115m THEN PASS THROUGH GAP IN TREES TO ENTER FIELD ON RIGHT HAND SIDE. CONTINUE TO FOLLOW FIELD EDGE EASTWARD FOR APPROX. 150m AND SITE WILL BE LOCATED WITHIN CORNER OF FIELD.

A	Issued for Approval.	DJF	JTP	02.03.22
REV	MODIFICATION	BY	CH	DATE



Cell Name	Opt.
SHORNE GTG	M

Cell ID No		
CORNERSTONE	TEF	VF
20765520	076994	N/A

Site Address / Contact Details		
SWILLER'S LANE SHORNE KENT DA12 3ED		


Drawing Title:	SITE LOCATION MAPS
----------------	--------------------

Purpose of issue:	PLANNING	Dwg Rev:
-------------------	----------	----------

Drawing Number:	100	A
-----------------	-----	---

Surveyed By:	JTP	Original Sheet Size:	A3	Pack Issue:
--------------	-----	----------------------	----	-------------

Drawn:	DJF	Date:	02.03.22	Checked:	JTP	Date:	02.03.22	A
--------	-----	-------	----------	----------	-----	-------	----------	---

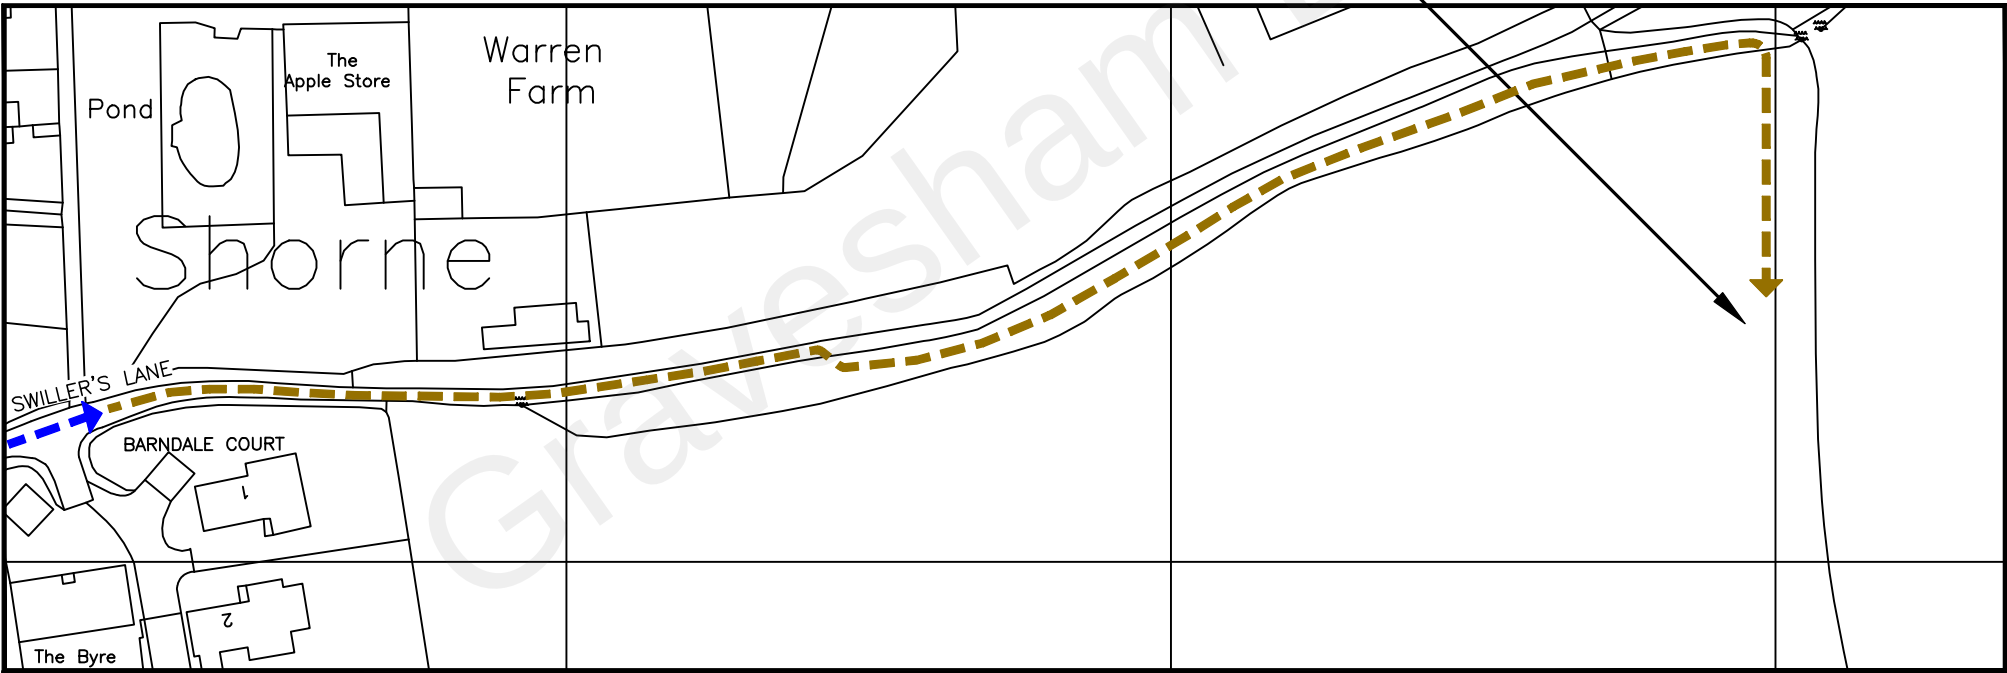

DETAILED SITE LOCATION
(Scale 1:1250)

Based upon Ordnance Survey map extract with the permission of the Controller of Her Majesty's Stationery Office.
Crown copyright.
Licence No. 100020449

