




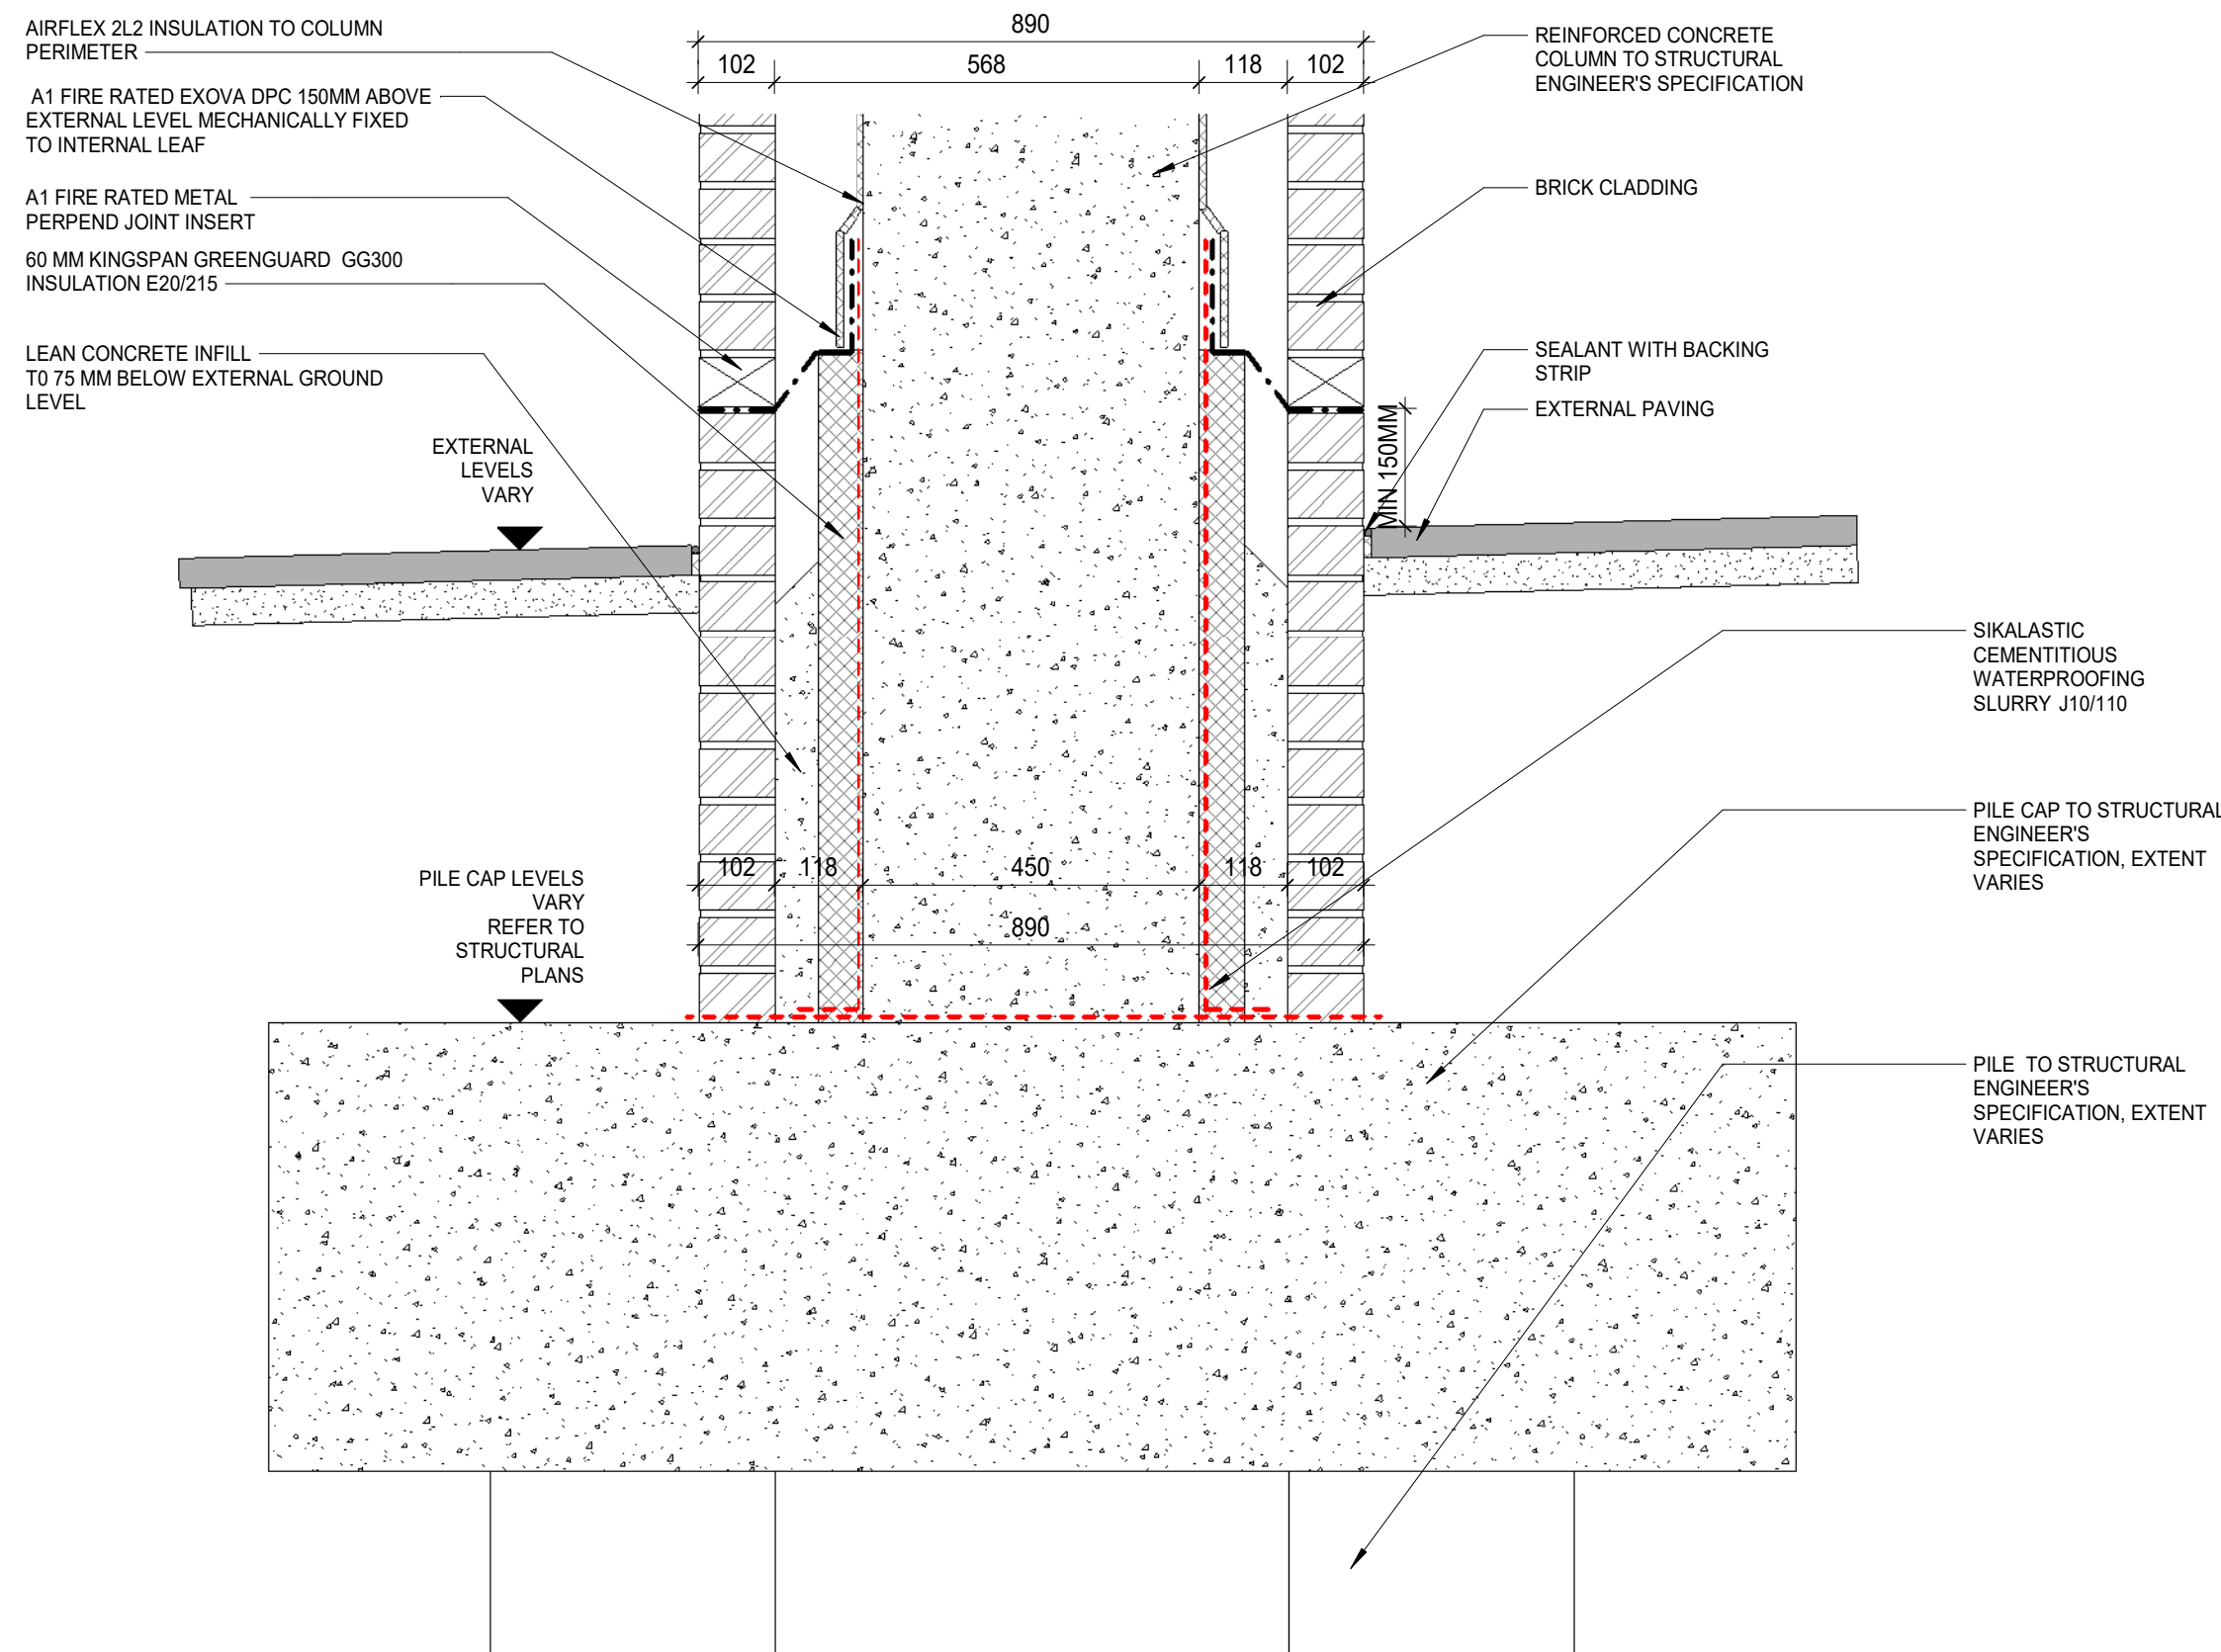


1 BRICK CLADDING TO SOUTH COLONADE
1:10

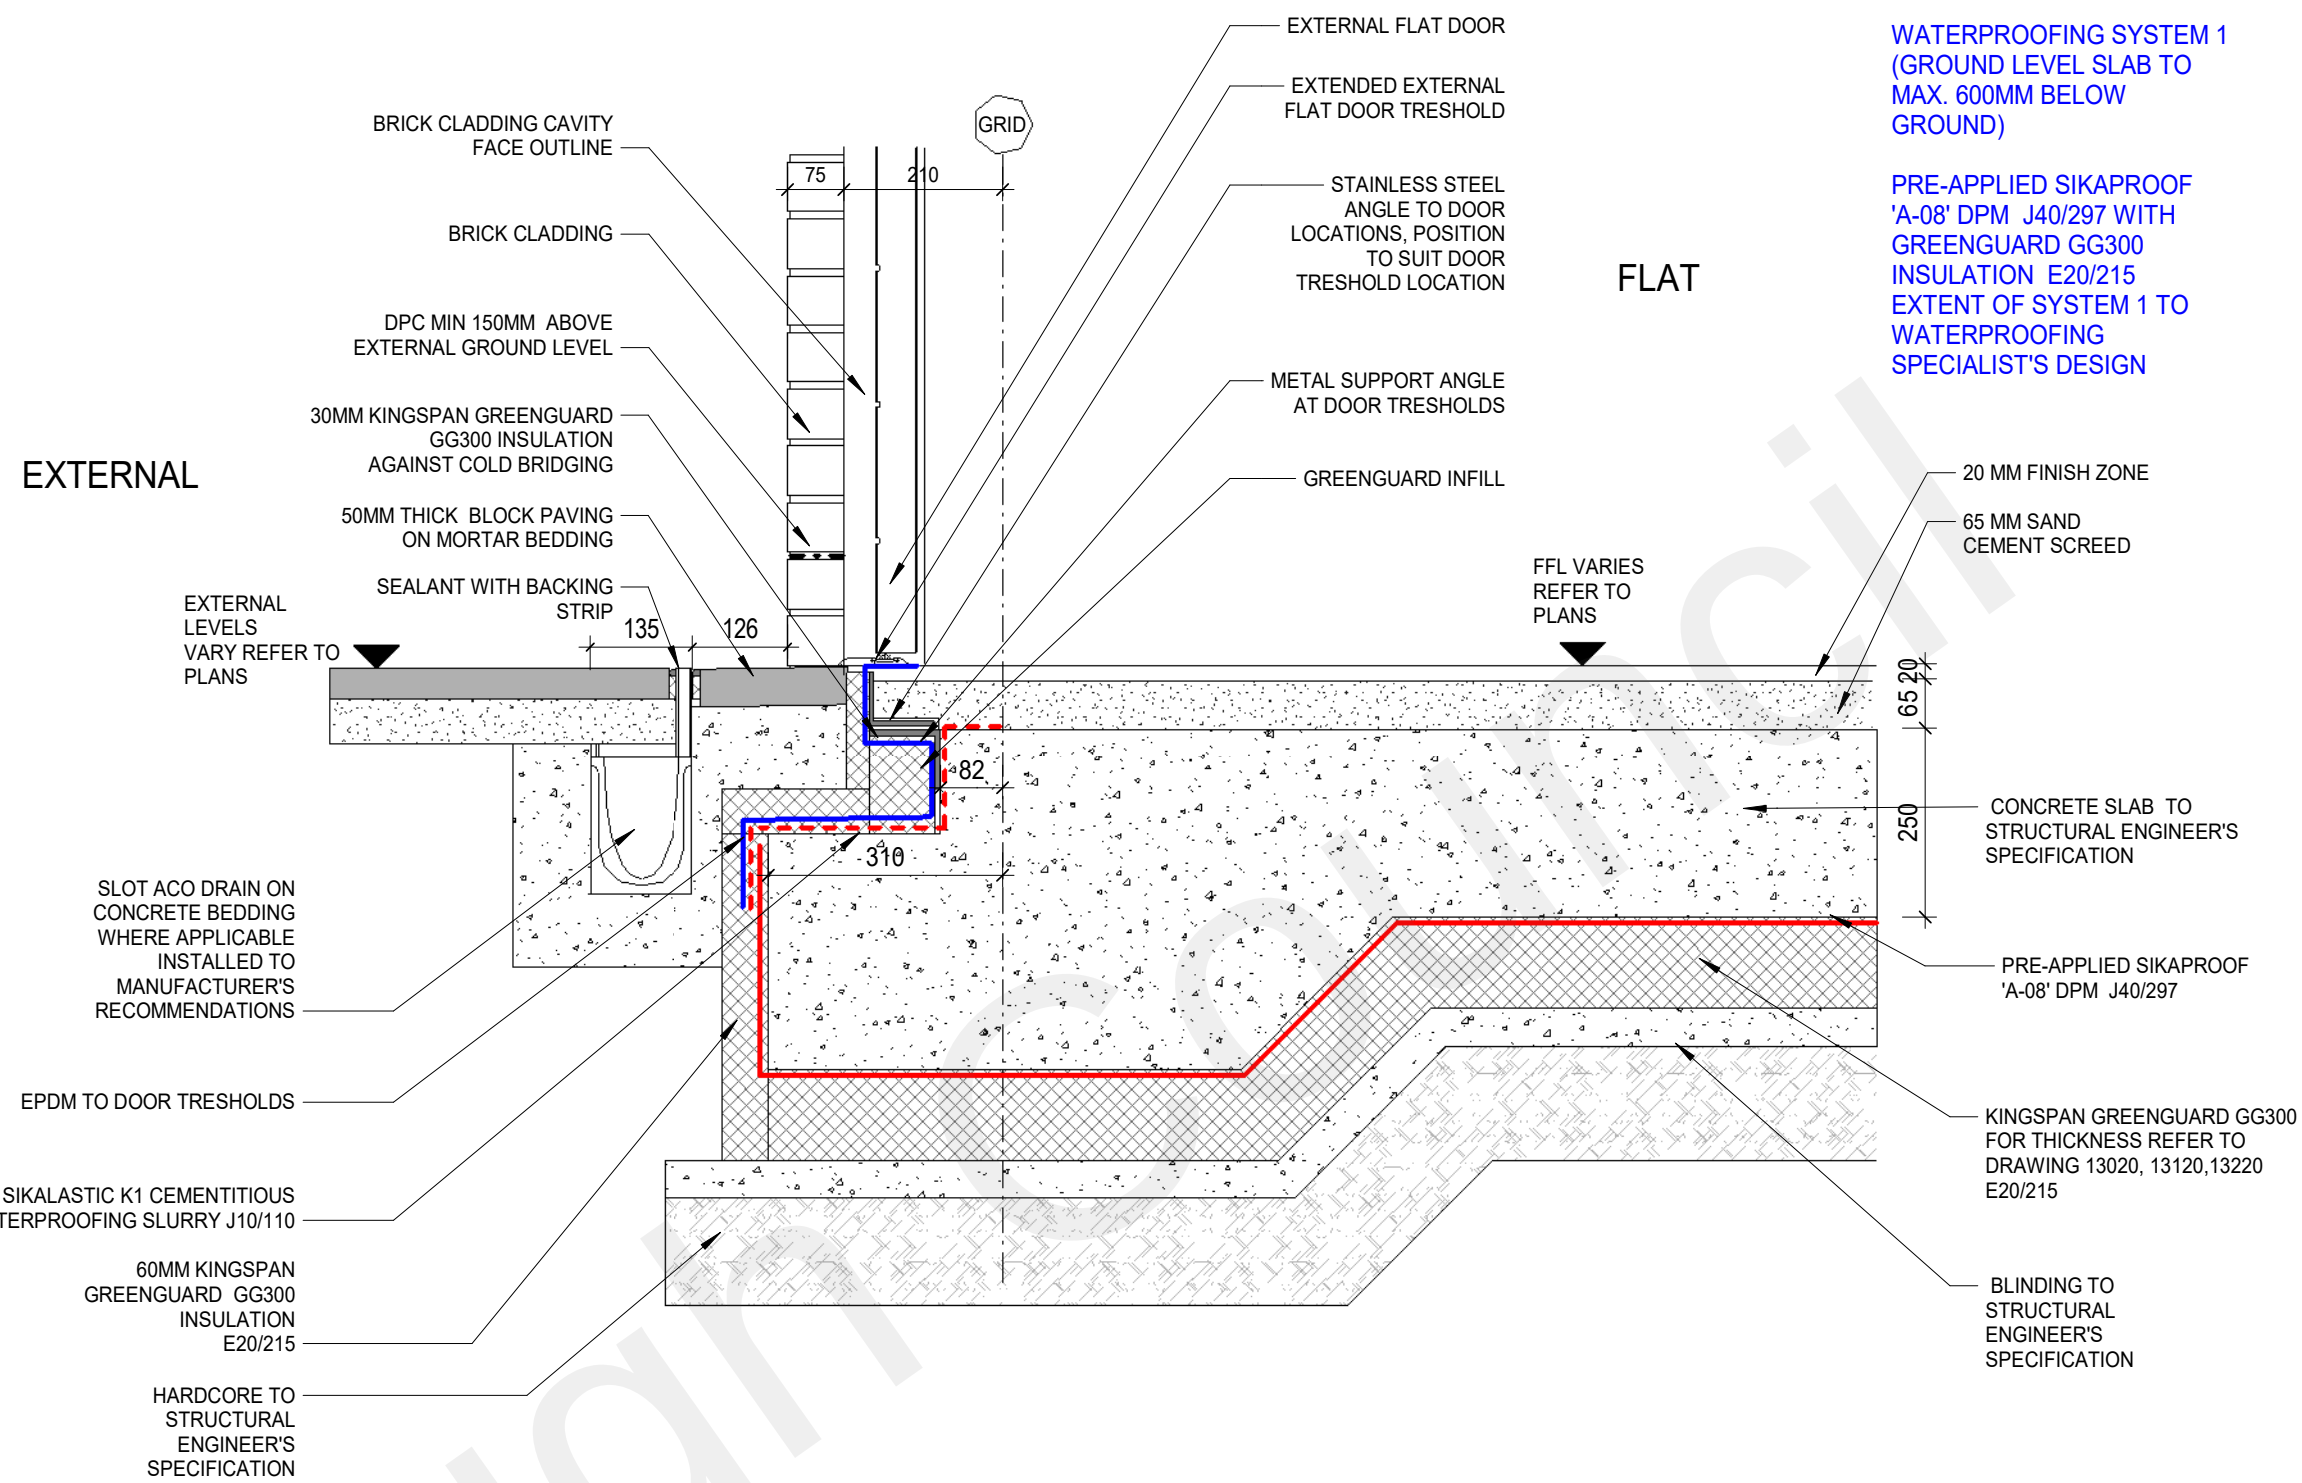


2 EXTERNAL DOOR TYPICAL THRESHOLD DETAIL
1:10

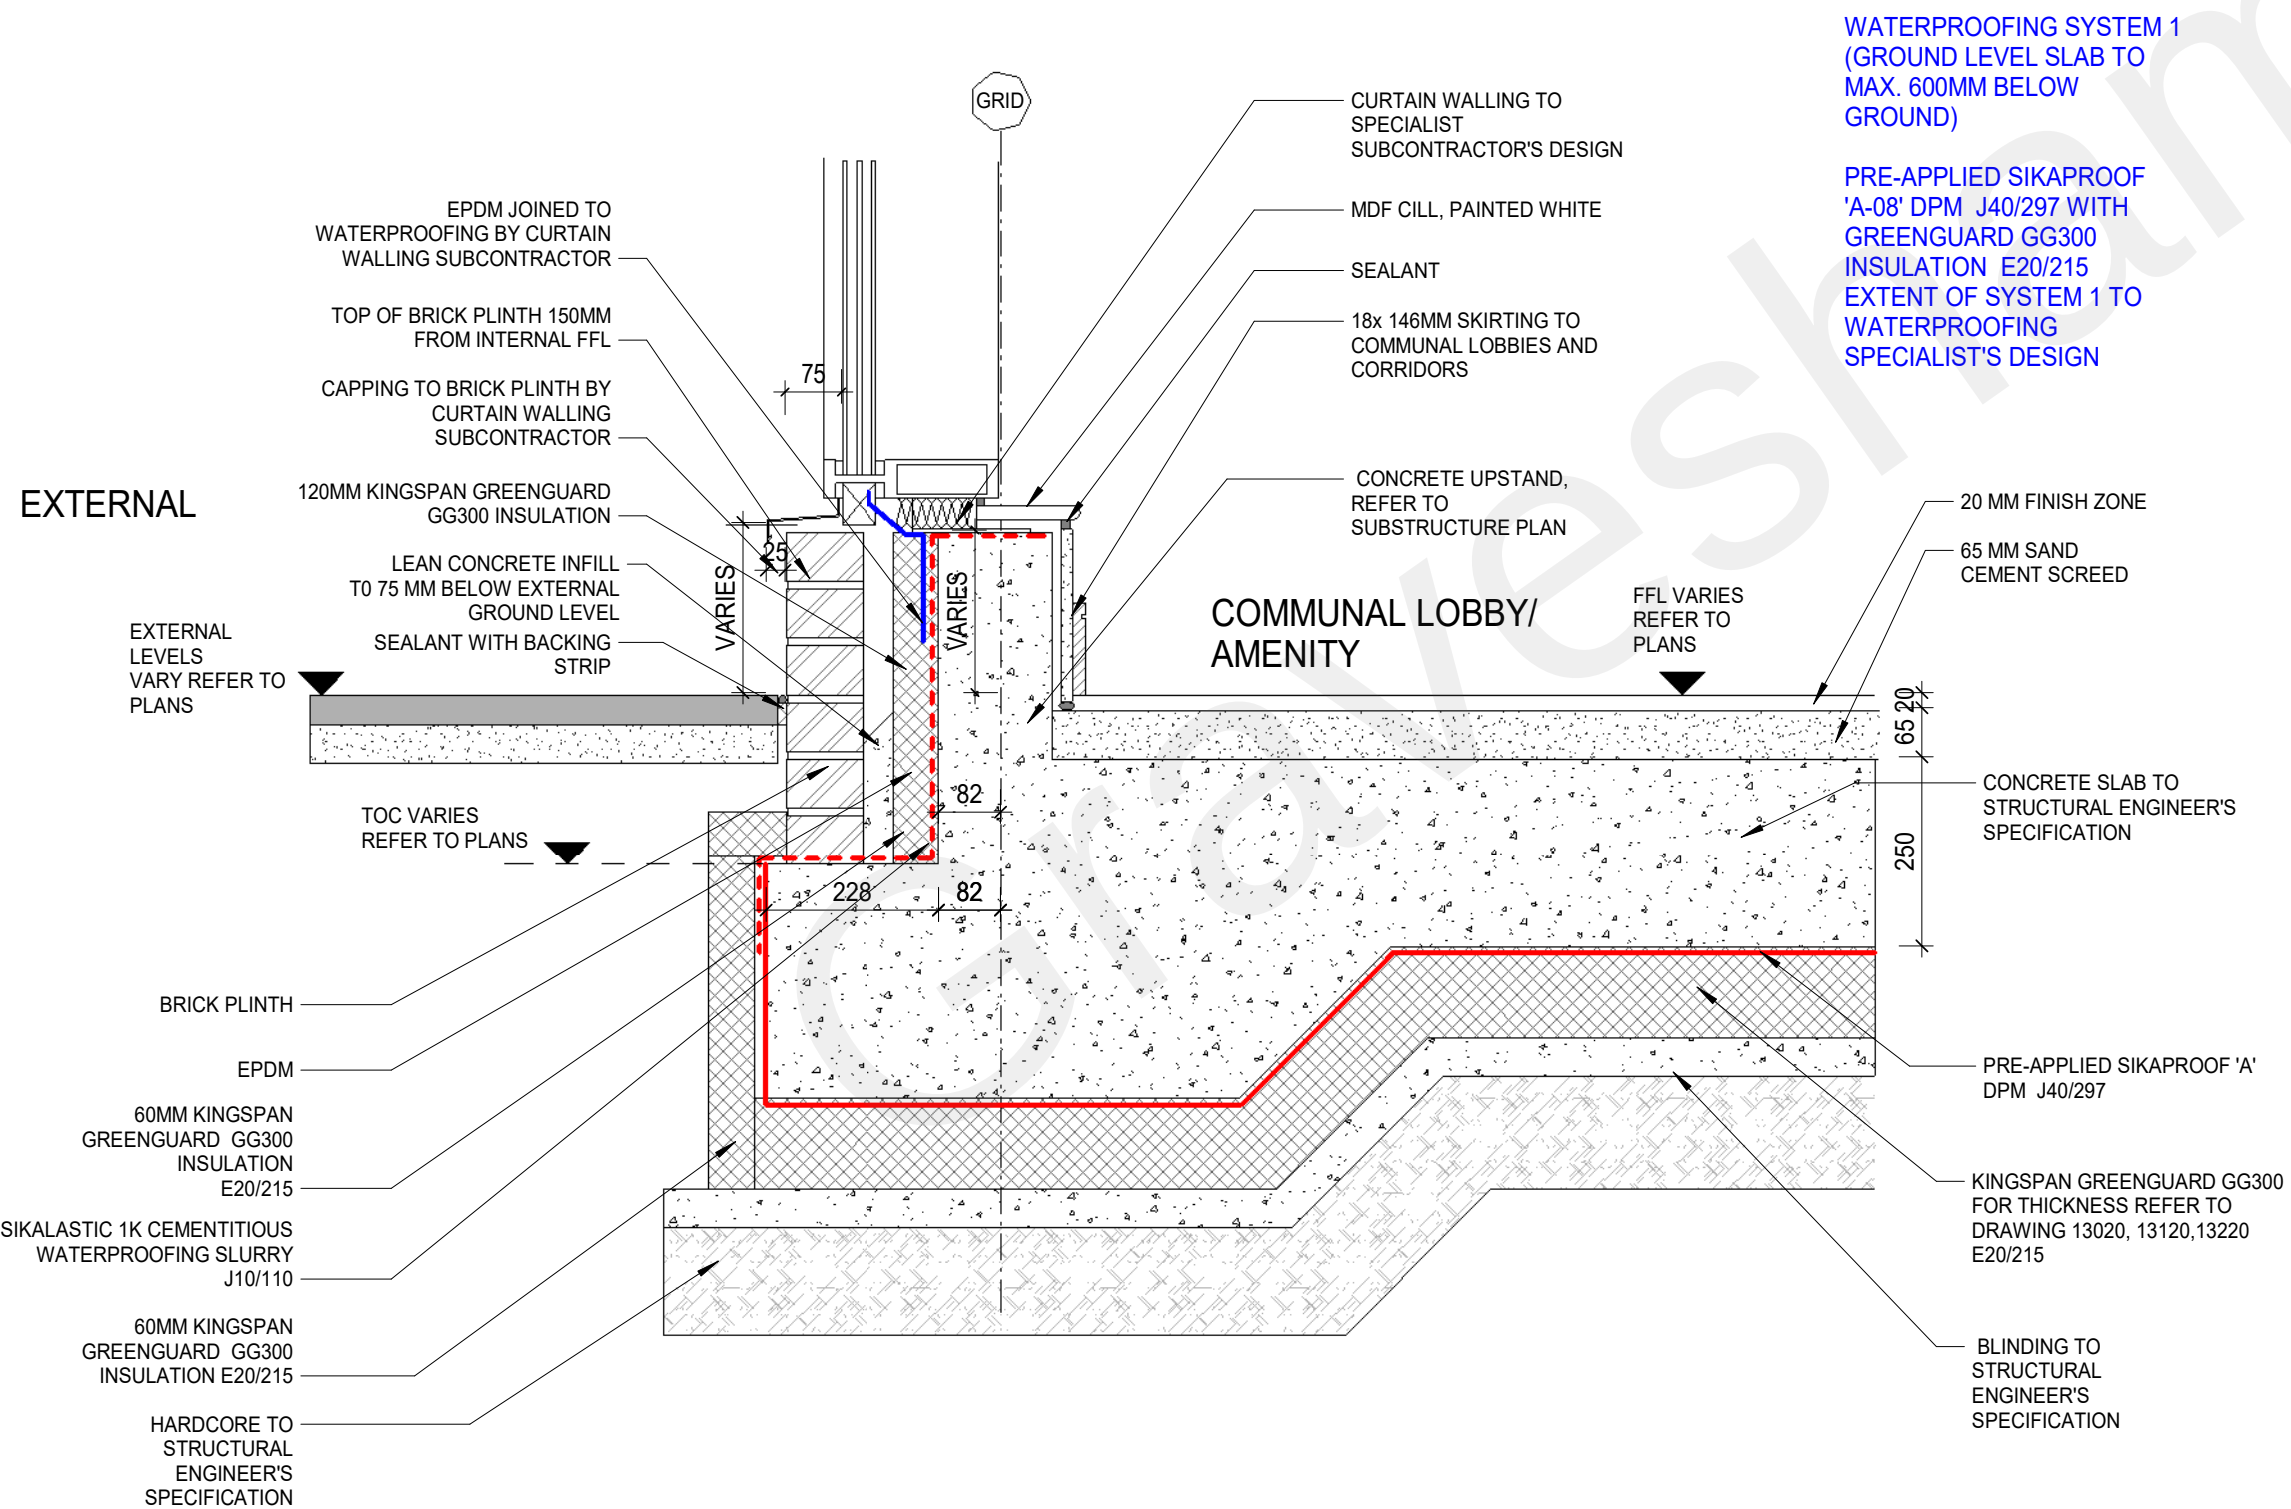

3 CURTAIN WALLING PLINTH DETAIL
1:10

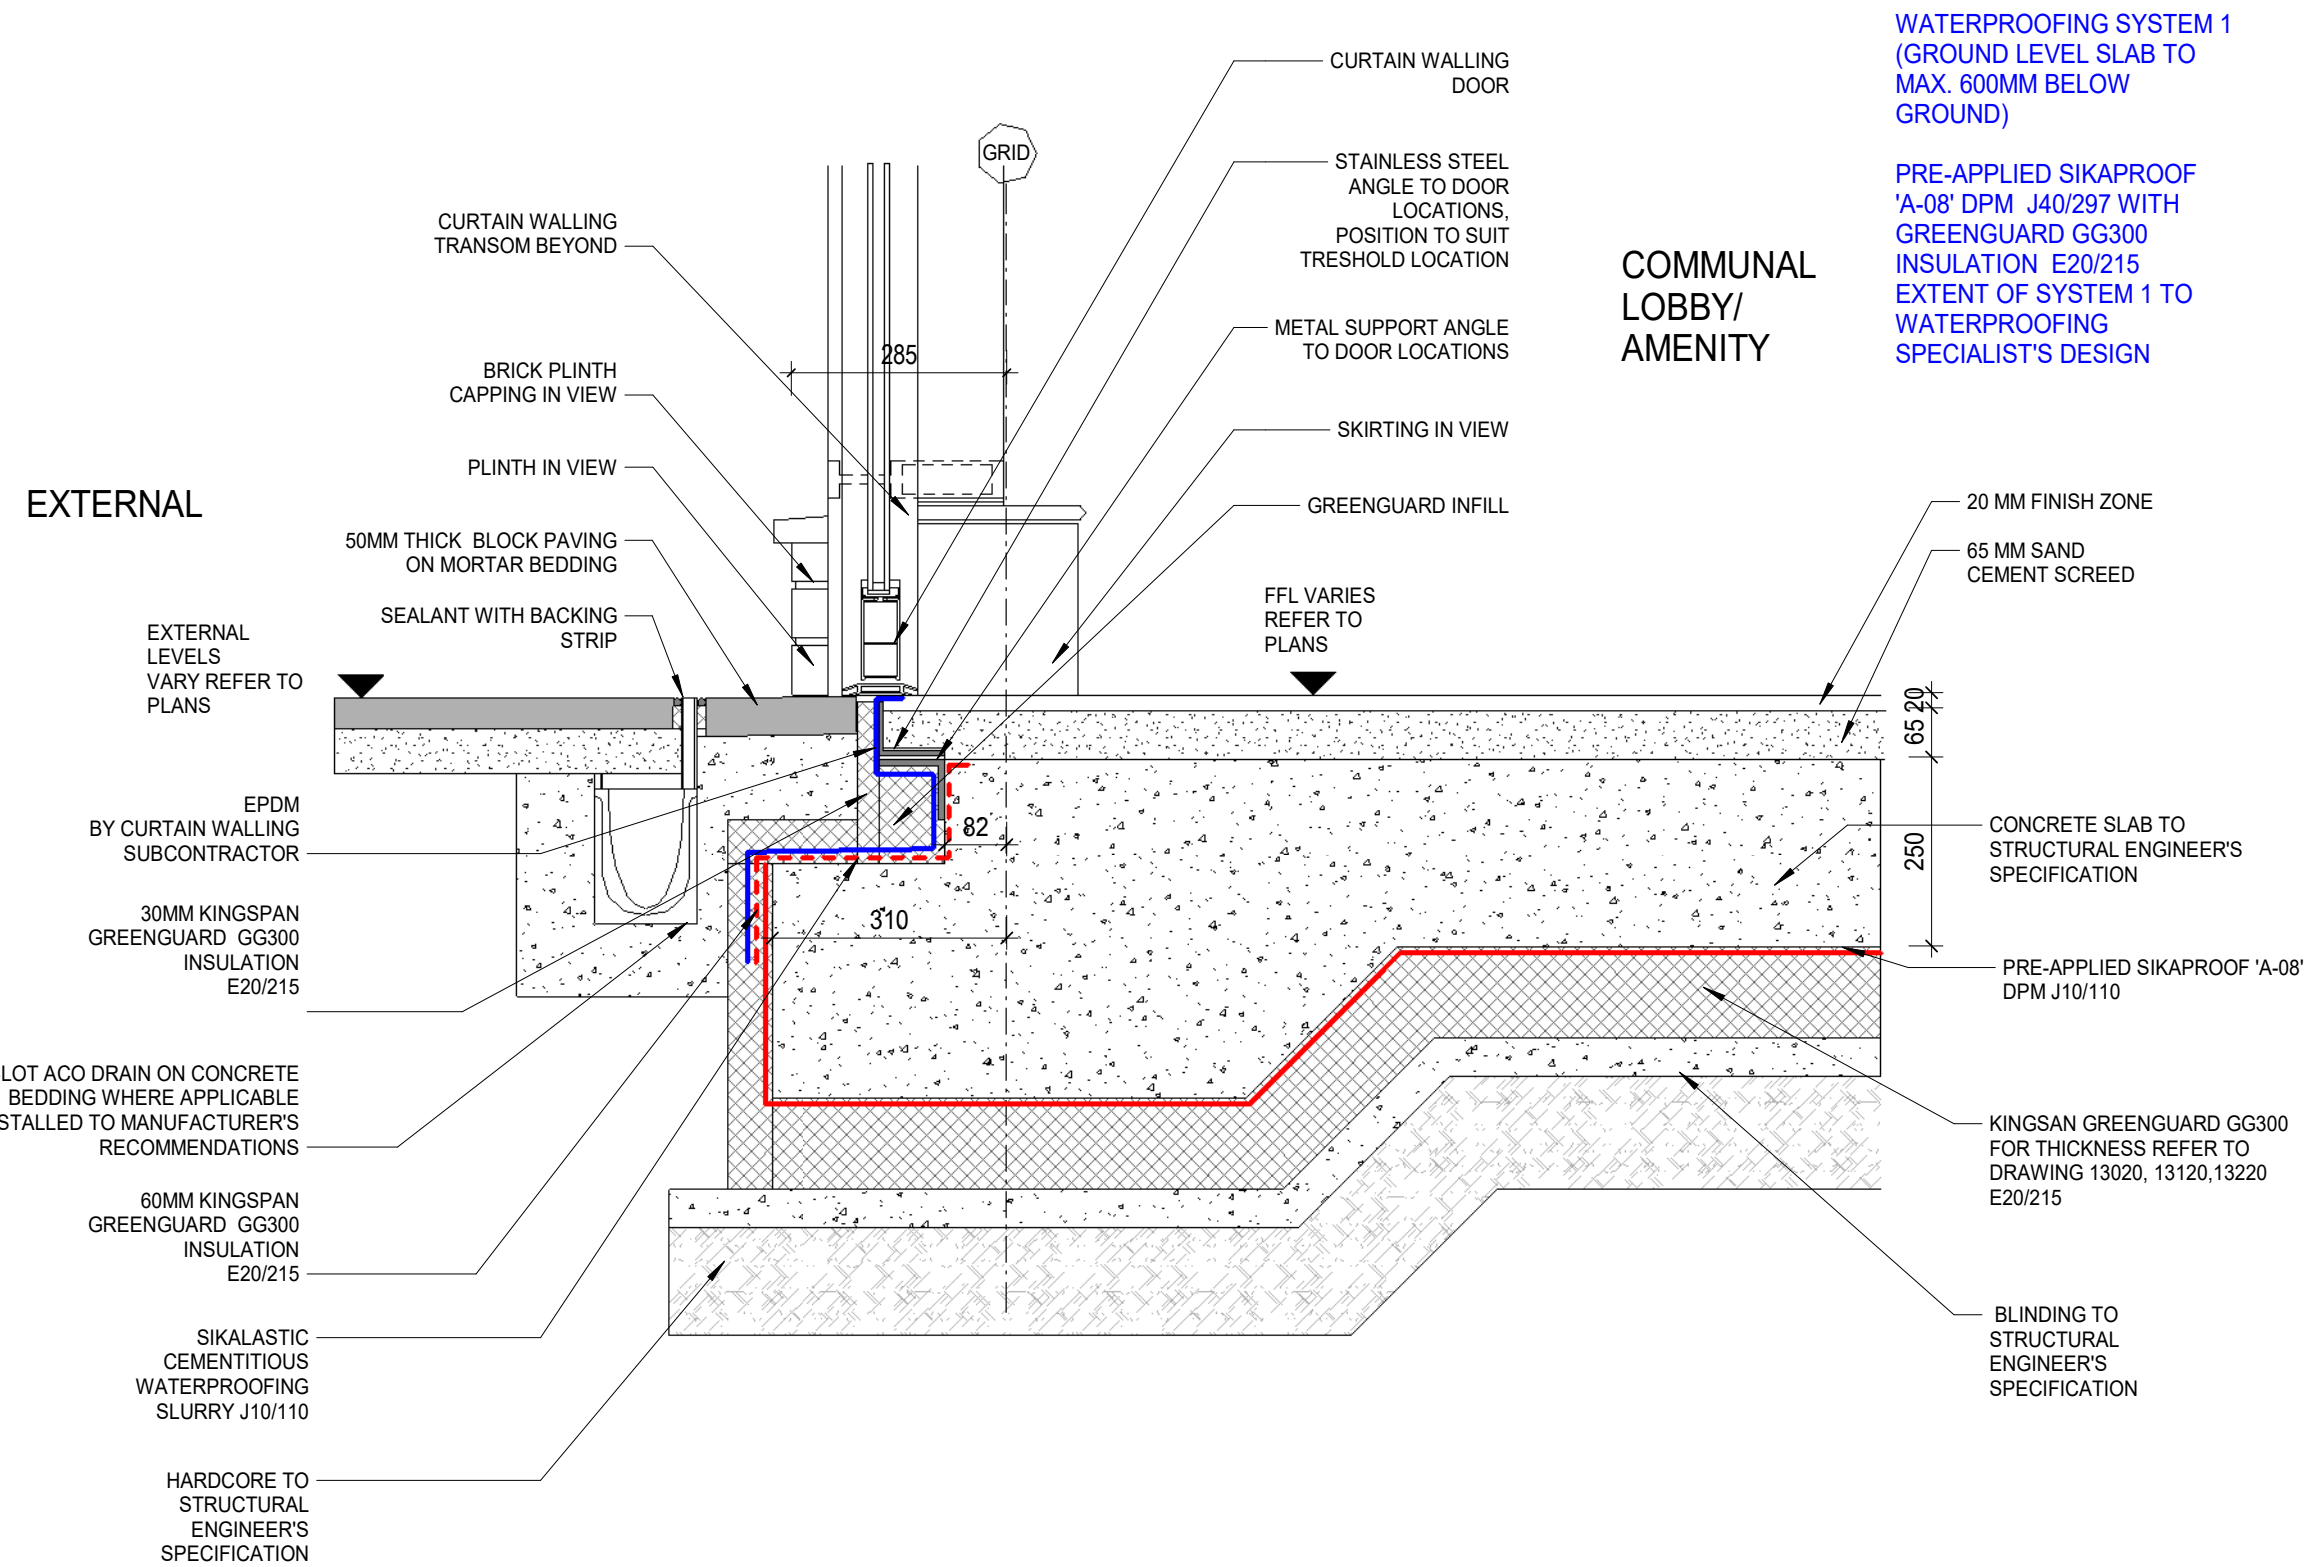

4 CURTAIN WALLING TRESHOLD DETAIL
1:10

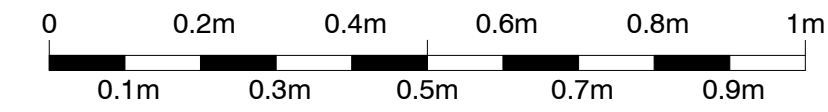

DRAWINGS RECORD

REV	DATE	COMMENTS	REV BY	CHK BY
01	18/12/2020	CONSTRUCTION ISSUE	JP	BP
02	15/04/2021	SUBSTRUCTURE DETAILS ADDED/REVISED	AK	LDP
03	15/04/2021	DOOR DETAILS REVISED	AK	LDP
04	27/06/2021	SCALE BAR ADDED	AK	LDP

FOR SUBSTRUCTURE PLANS REFER TO DRAWINGS:


E01:
10000
10001
10002

E02:
10100
10101

E03:
10200
10201

FOR INSULATION SCOPE PLANS AND DETAIL REFERENCE REFER TO DRAWINGS:

E01:13020
E02:13120
E03:13220

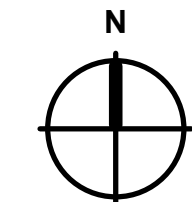

SIGNIFICANT HEALTH AND SAFETY RISKS (UNUSUAL AND DIFFICULT TO MANAGE ONLY)

It is assumed that all works will be carried out by a competent contractor working, where appropriate, to an approved method statement. In addition to the hazards/risks normally associated with the types of work detailed on this drawing, note the following:

DO NOT SCALE OFF THIS DRAWING

This scheme is subject to town planning and all other necessary consents.

Dimensions, area and levels where given are only approximate and subject to site survey. All dimensions are to be checked on site. Any discrepancies or variations are to be reported to the architect before work commences. Figured dimensions only are to be taken from this drawing.

This drawing is to be read in conjunction with all relevant consultants and / or specialists drawings / documents and any discrepancies or variations are to be reported to the architect before the affected work commences.

Magnetic media does not constitute contract documentation and updates of this data will occur. These files are current as of the date of issue. Your use of the content of these files is at your own risk. Reference should always be made to the hard copy which is superior to the digital format. Any document produced by yourselves which contains part or all of this data remains your responsibility and attributed to yourselves. Whilst Leslie Jones make every effort to ensure that it is scanned for viruses, we cannot guarantee that it does not contain any.

STAGE 4 / 5 ISSUE

Client
REEF GROUP

Consultants
HENRY, G&T, EDC, MANHIRE,
WATERMAN, HED, 1ST LINE
DEFENCE, BB7

leslie jones
architecture

Suite 3.02
Grand Union Studios
332 Labroke Grove
London W10 5AD
T: 020 7255 1150
F: 020 7255 6700
E: admin@leslie-jones.co.uk

Job Title
THE CHARTER RIBA STAGE 4/5

Project Number 3732

Drawing Title
SUBSTRUCTURE AND WATERPROOFING
PERIMETER DETAILS SHEET 04

1:10 @A1 09/09/20 AK LDP

project originator volume level type role number
3732 - LJA - ZZ - XX - DR - A - 13003

submittal: code description
A5 CONTRACTUAL ISSUE

revision: code description
C04 SCALE BAR ADDED