


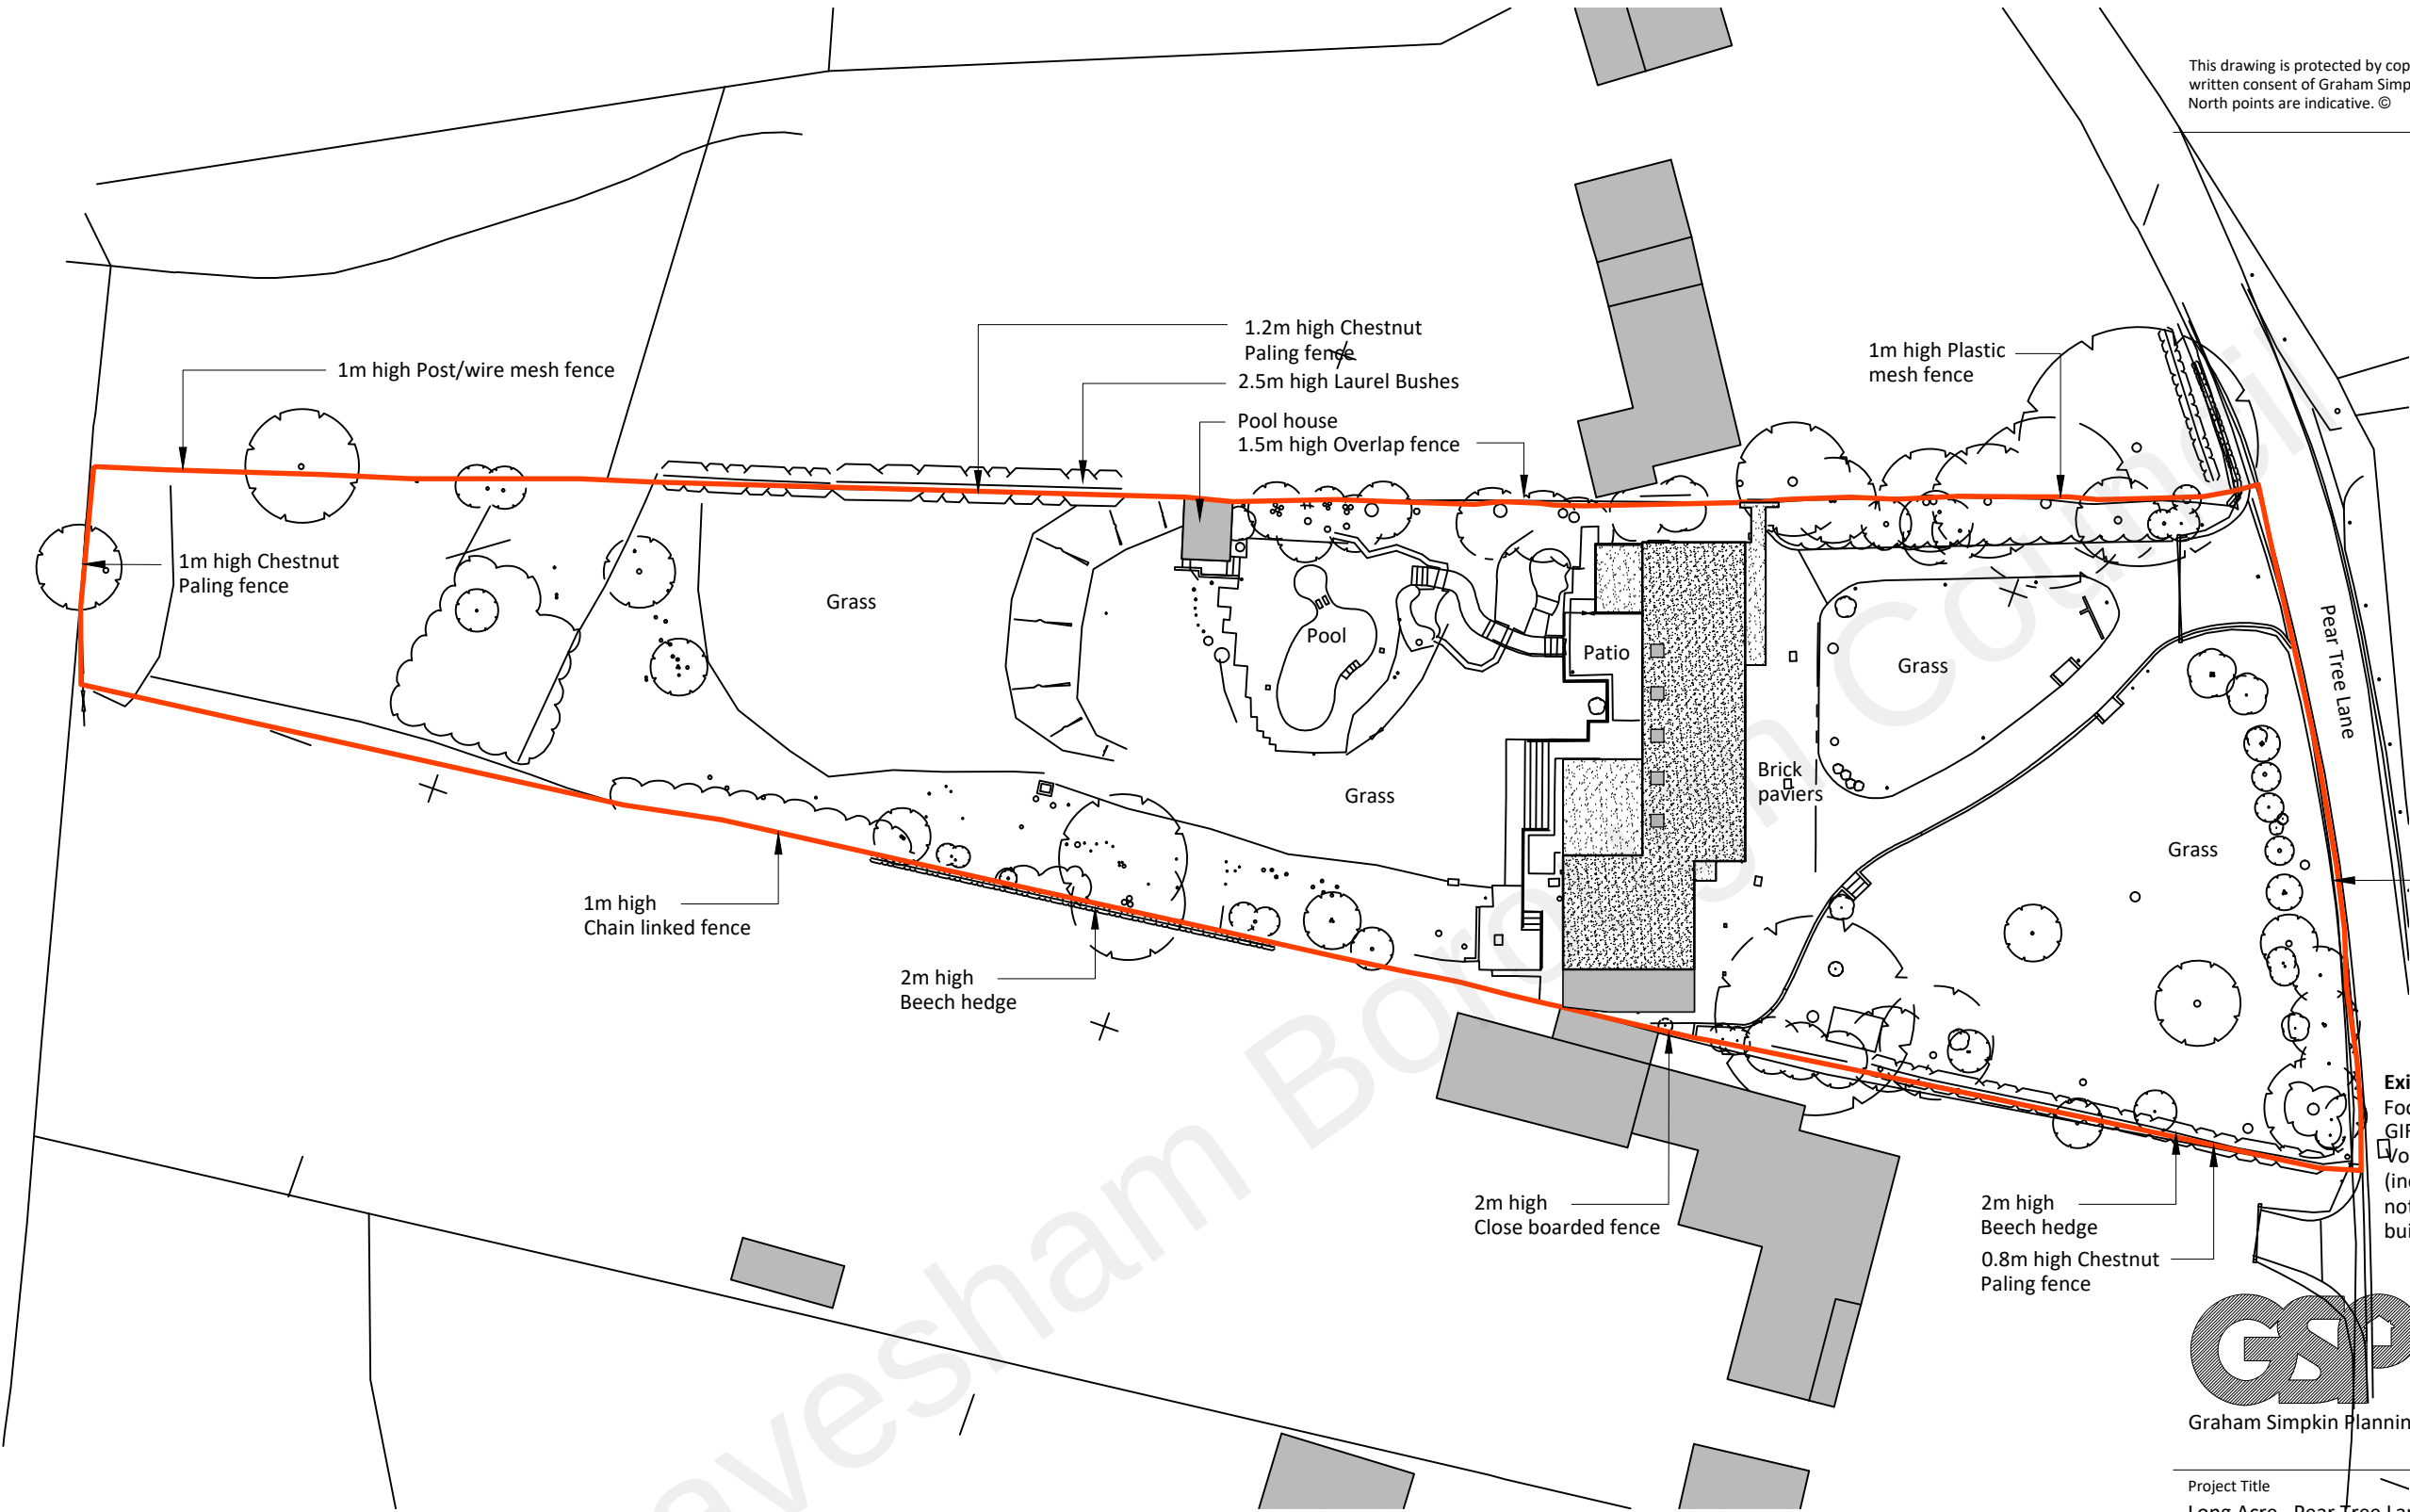

Existing Block Plan
1:500

Existing House Volumes and Areas:
Footprint (excluding overhangs): 282.22m²
GIFA: 423.05m²
Volume: 1504.15m³
(including building overhangs but not lean to canopy to the west of the building)

GSP
Graham Simpkin Planning

2 The Parade, Ash Road, Hartley
Longfield, Kent DA3 8BG
Tel: 01474 703705
www.grahamsimpkinplanning.co.uk
Email: webmail@grahamsimpkinplanning.co.uk

Project Title Long Acre, Pear Tree Lane, Shorne, Kent DA12 3JT		Job No 3569
Drawing Title Existing Block Plan	Drawing No 02	Revision -
Date 23.06.2022	Drawn by DA	Checked by SC
Scale 1:1500 @ A3	Note	

