




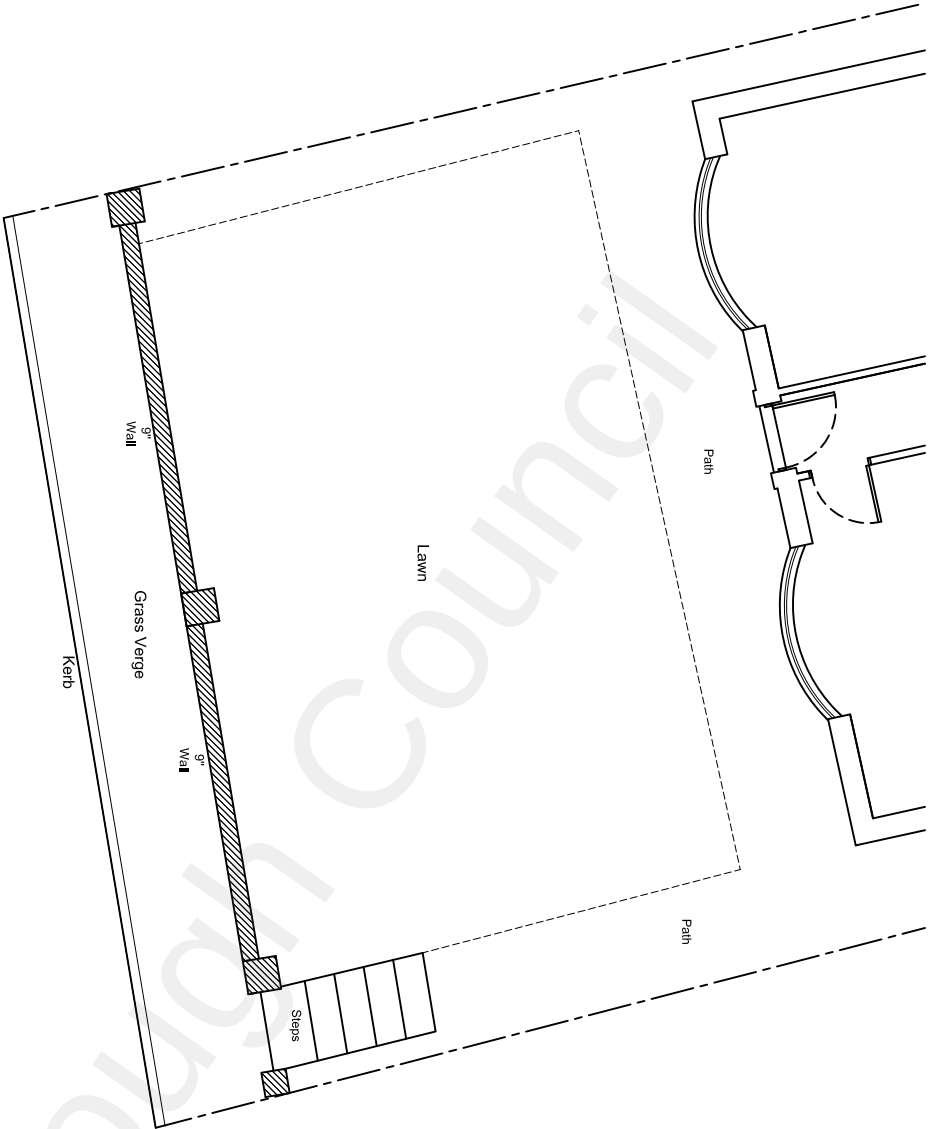


Existing Frontage Plan
1.100

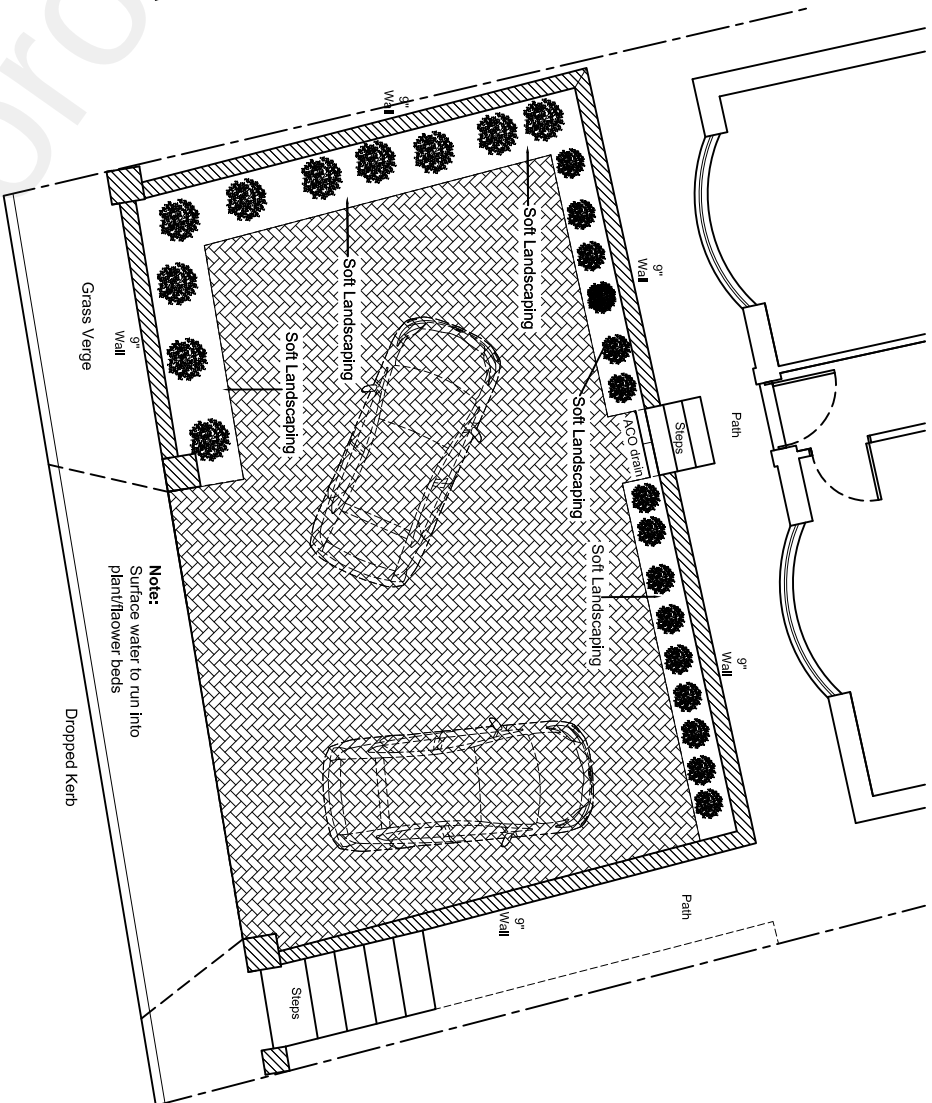


Proposed Frontage Plan
1.100

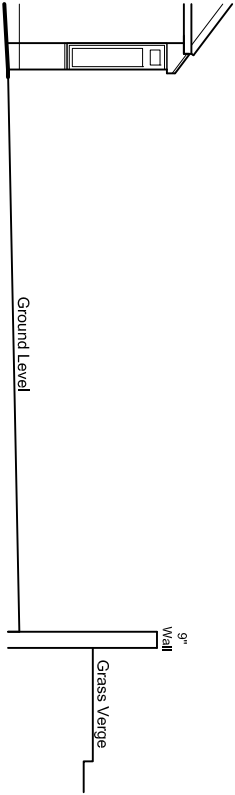


Existing Section
1.100

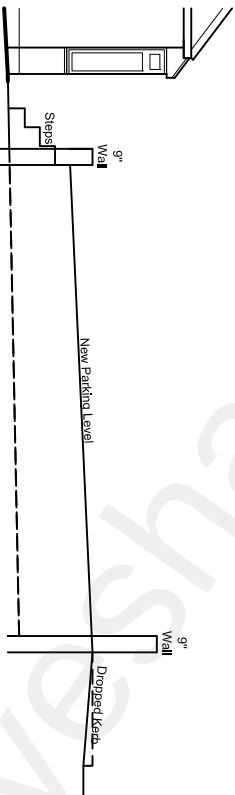

Proposed Section
1.100

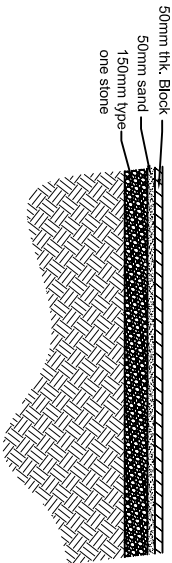

Materials detail
1.50

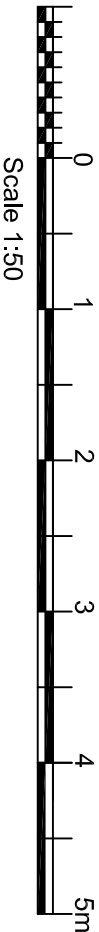

Front Parking	
Proposed:	
Designed by: FCRE8ROOM LTD ARCHITECTURAL SERVICES 30 Boxley Road Chatham Kent ME3 8JF Tel: 07767 336399	
No.	Revision/Issue
Client/Project Name and Address Jamie Beaumont 4 Walmers Avenue Higham Kent ME3 7EJ	
Drawn by: M. Ripley	Drawing Number:
Date: 19/11/2021	Sheet:
Scale: 1:50-1:100 @ A3	