


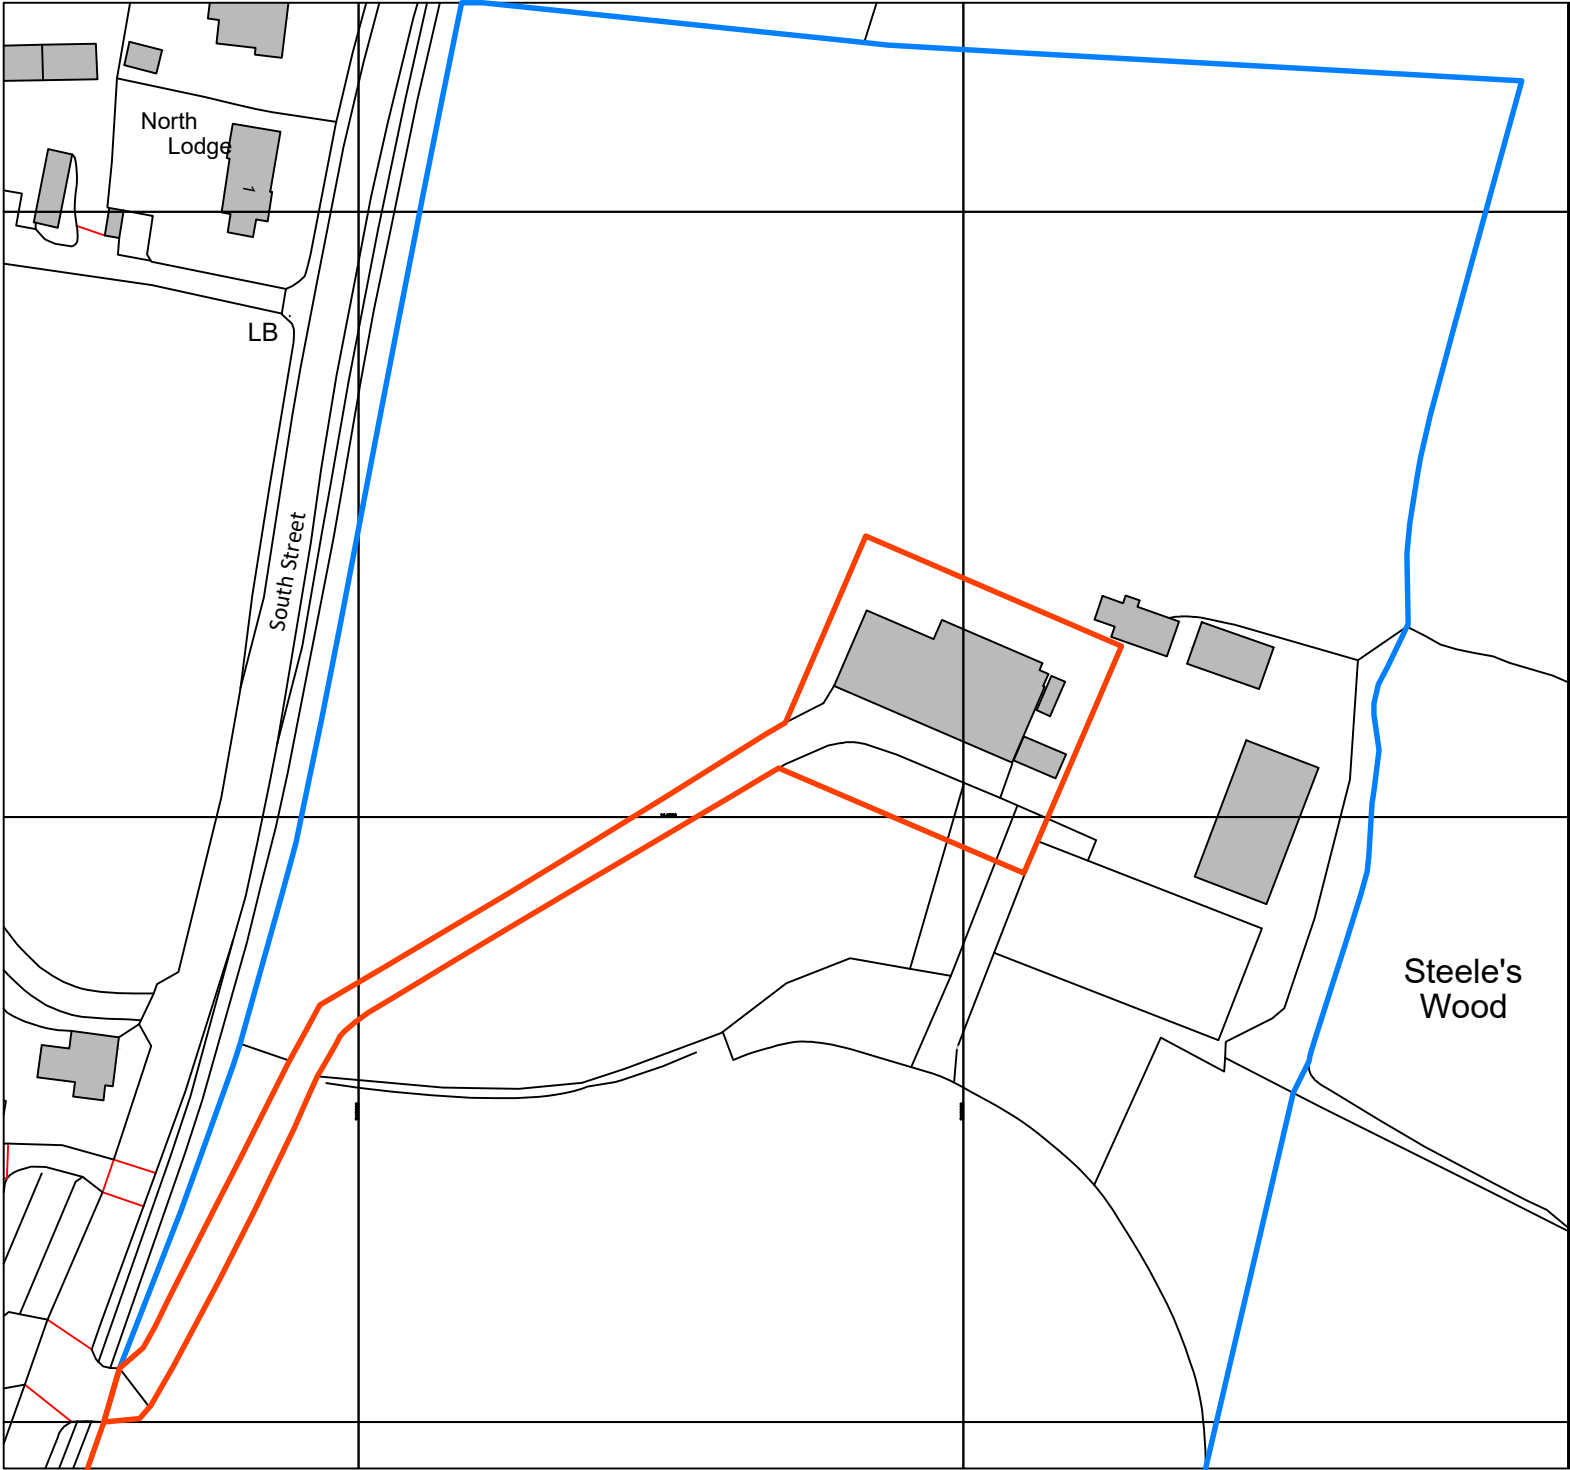

Site Location Plan
1:1250



2 The Parade, Ash Road, Hartley
Longfield, Kent DA3 8BG
Tel: 01474 703705
www.gsplanning.uk
Email: office@gsplanning.uk

Project Title Steeles Wood Stables, South Street, Meopham DA13 0QQ		Job No 4074
Drawing Title Site Location Plan	Drawing No 01	Revision -
Date 20.03.2024	Drawn by DA	Checked by SC
Scale 1:1250 @ A3	Note Site area (within red line): 2,776m ²	

