


METERS

15.94 m

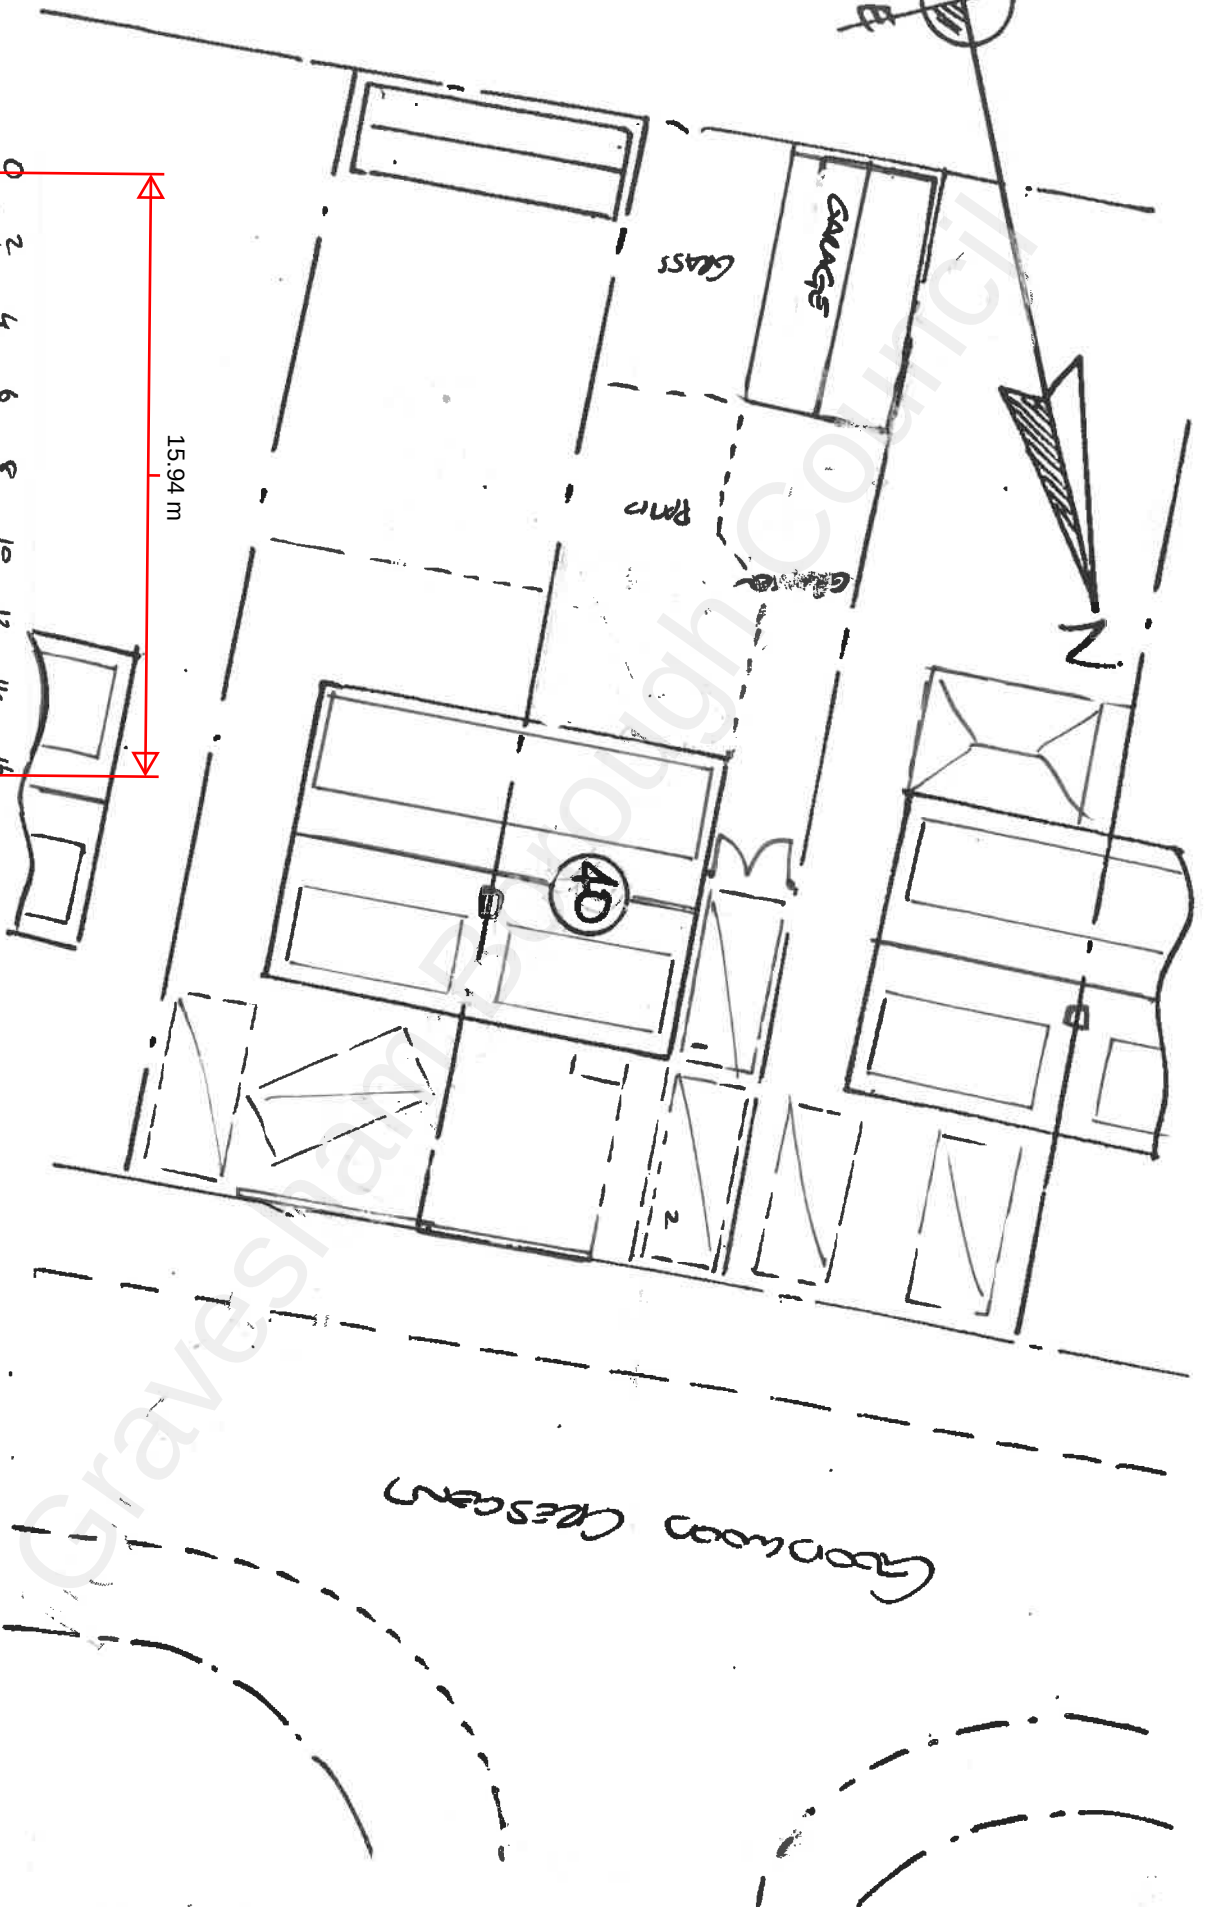

Goodwood Crescent

ADDRESS	TITLE	SCALE	DATE	DRAWING	REV
40 GOODWOOD CRESCENT	EXISTING BUILD PLAN	1:200 @ A4	MAY 2021	DKM/3400/03	01