


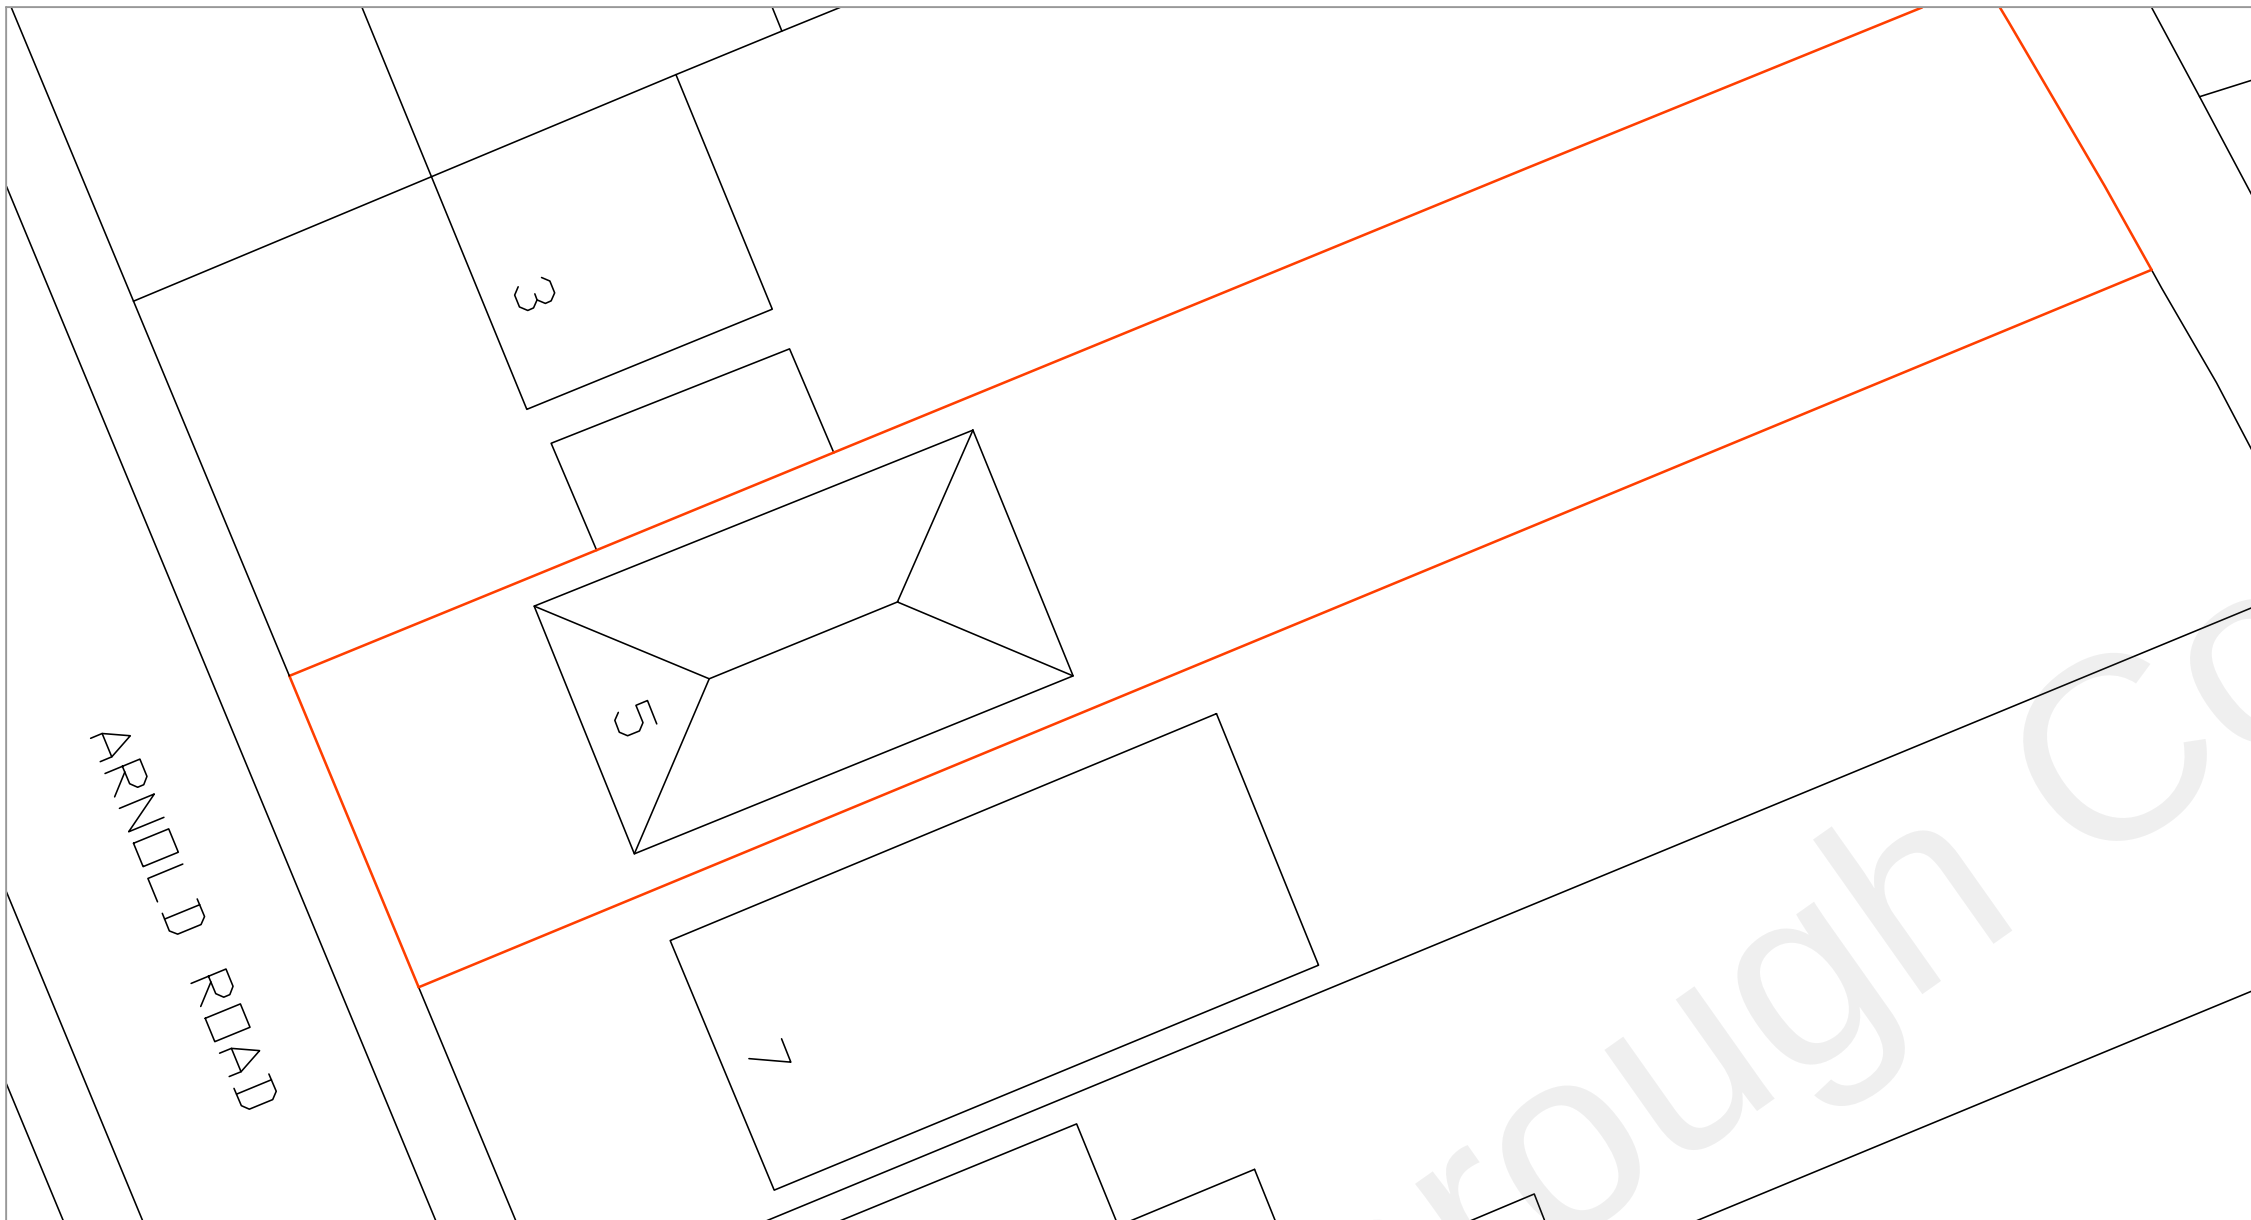


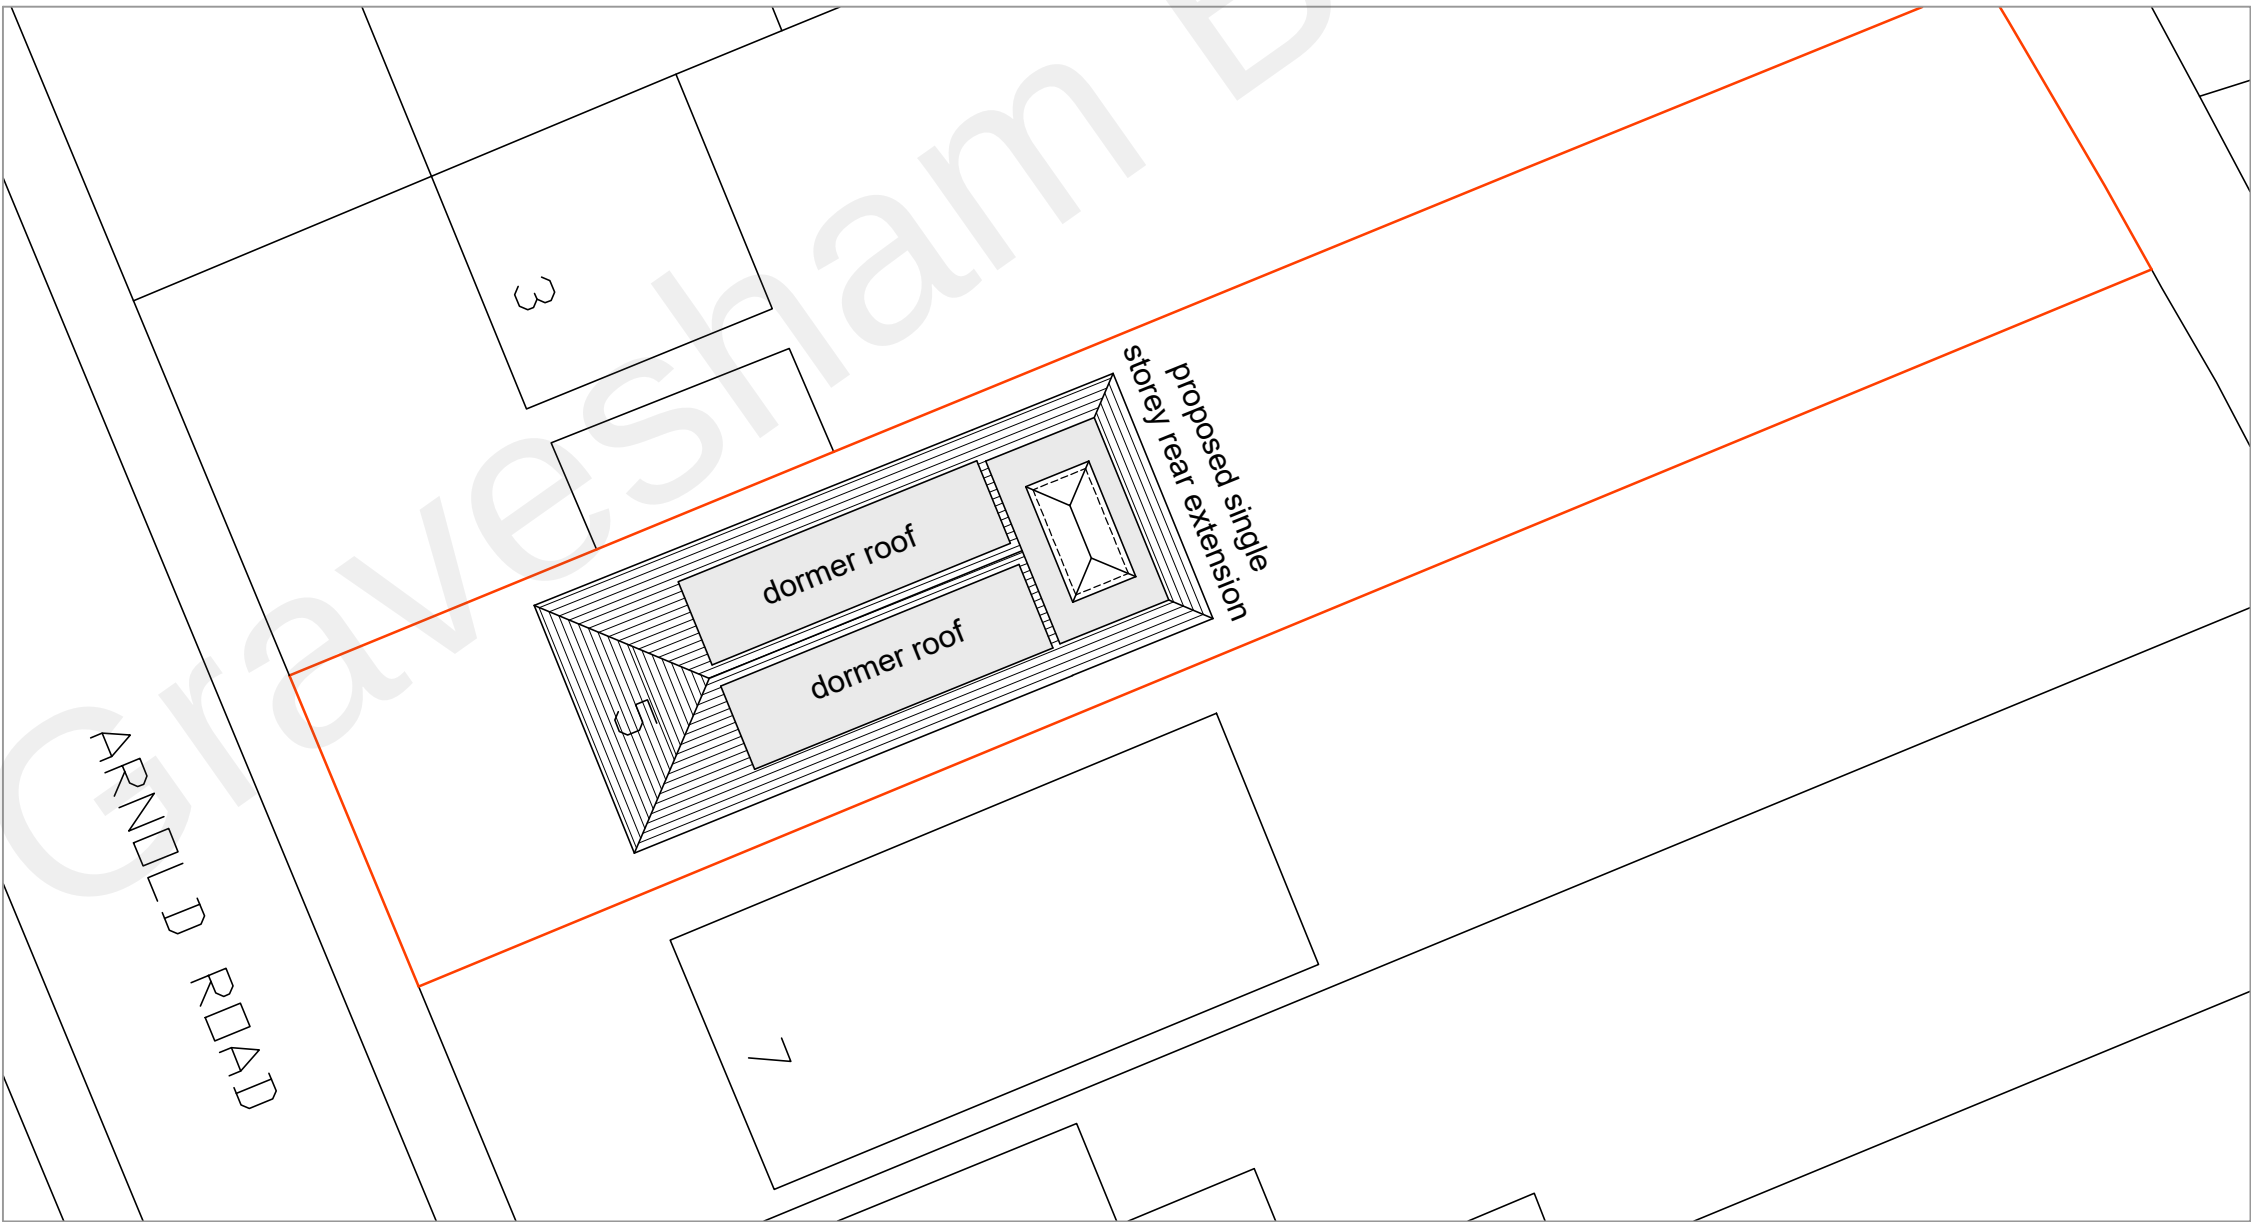

BLOCK PLAN
AS EXISTING
(1:200)

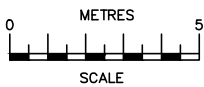

BLOCK PLAN
AS PROPOSED
(1:200)

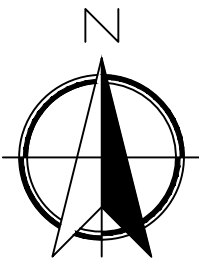

SCALE BAR @ 1:200

18/08/22	A	Dormer sizes altered
Date	No	Revision
Penfold Project Services Epmarket, Wrotham Road, Meopham, Kent, DA13 0JH Telephone: 01474 816690 e-mail: apenfold448@btinternet.com		
Job Title:		GRAVESEND NEW BARN KENT DA12 5PU
Dwg Title:		BLOCK PLANS AS EXISTING & AS PROPOSED
Scale:		1:200 @ A2
Dwg No.:		04A
Date:		April 2022