



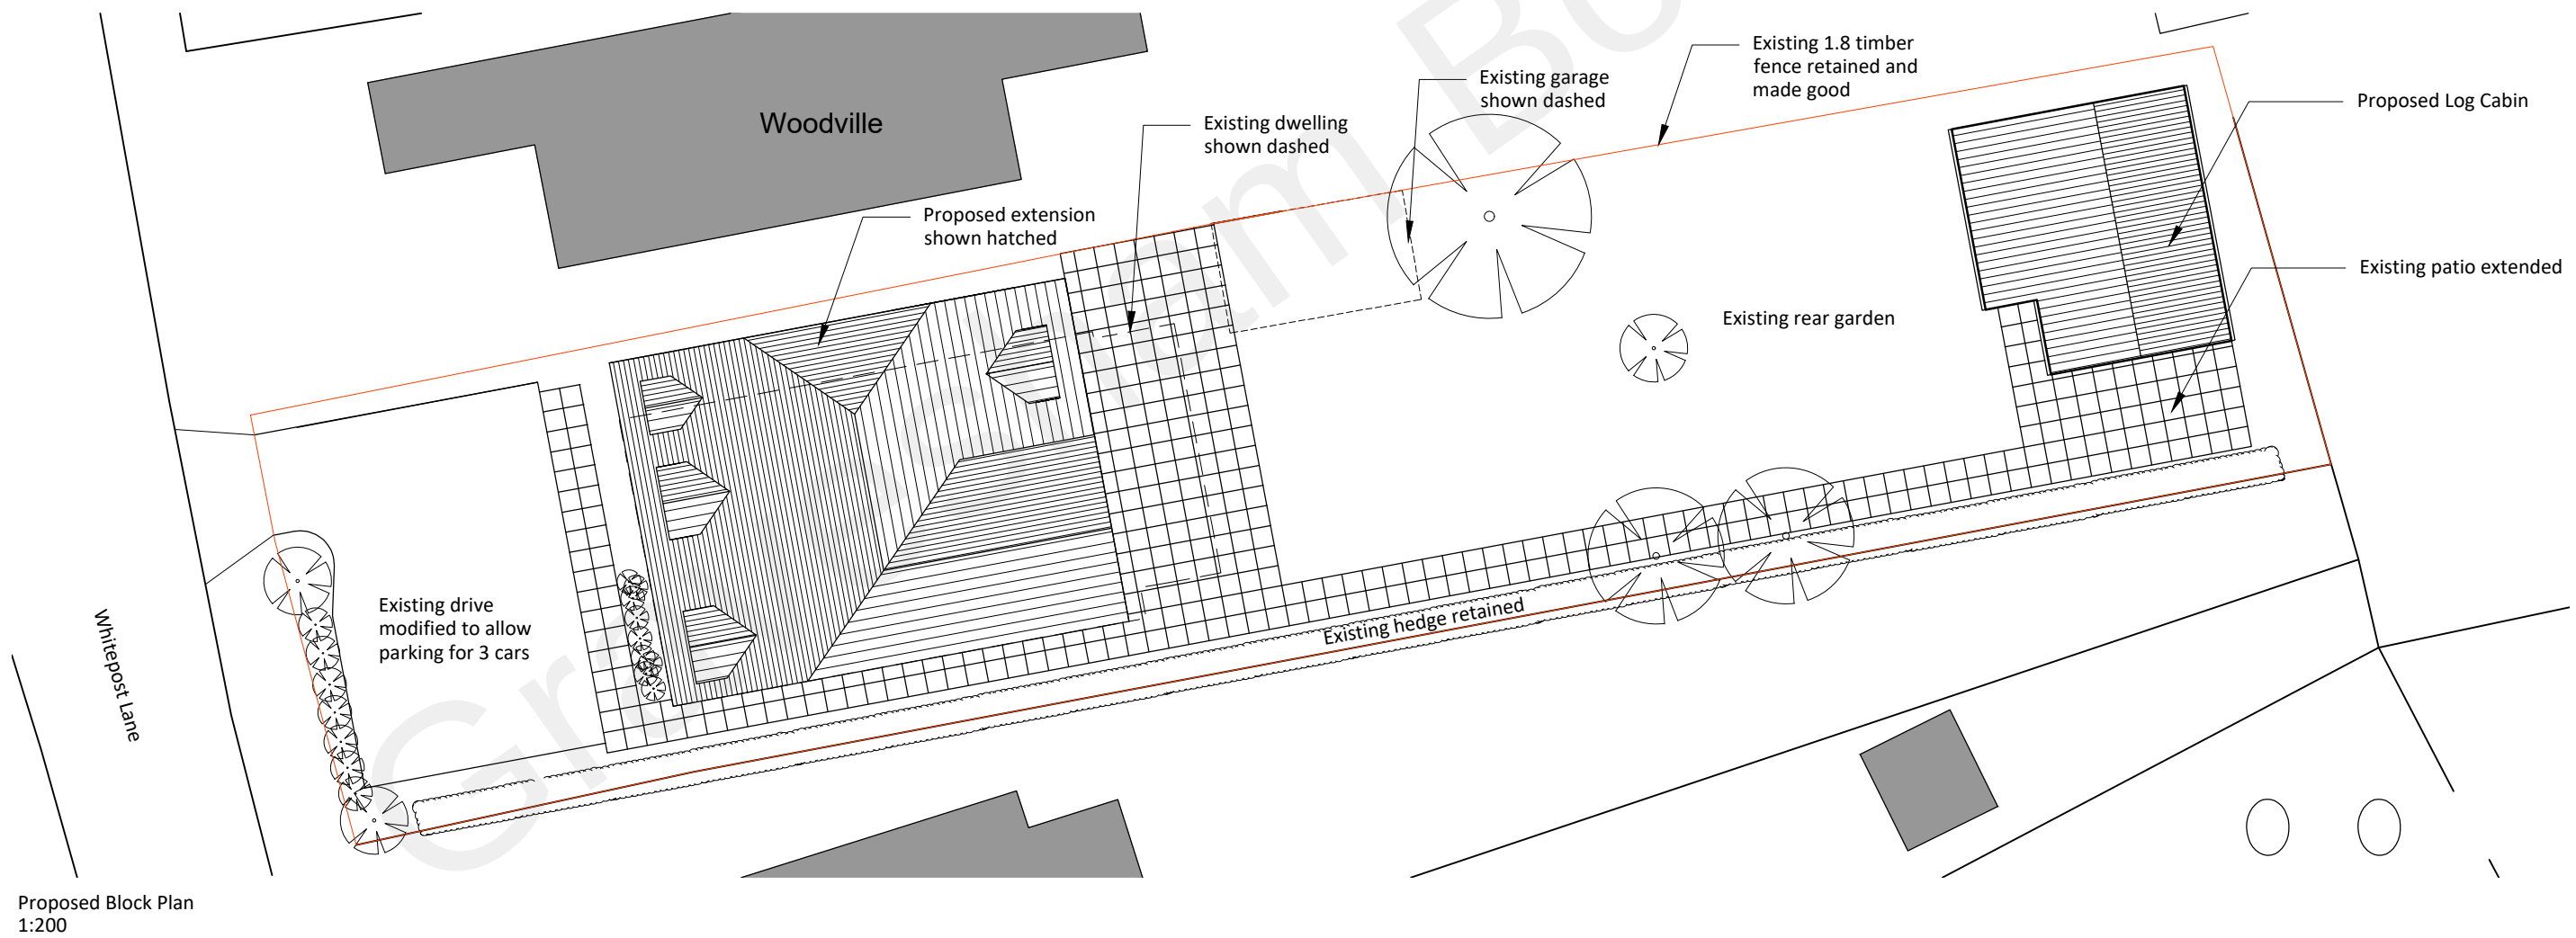

2 The Parade, Ash Road, Hartley
Longfield, Kent DA3 8BG
Tel: 01474 703705
www.grahamsimpkinplanning.co.uk
Email: webmail@grahamsimpkinplanning.co.uk

Project Title Rosemead, Whitepost Lane, Kent, DA13 0TH		Job No 3724
Drawing Title Existing & Proposed Block Plan	Drawing No 04	Revision -
Date 14.11.2022	Drawn by MS	Checked by RO

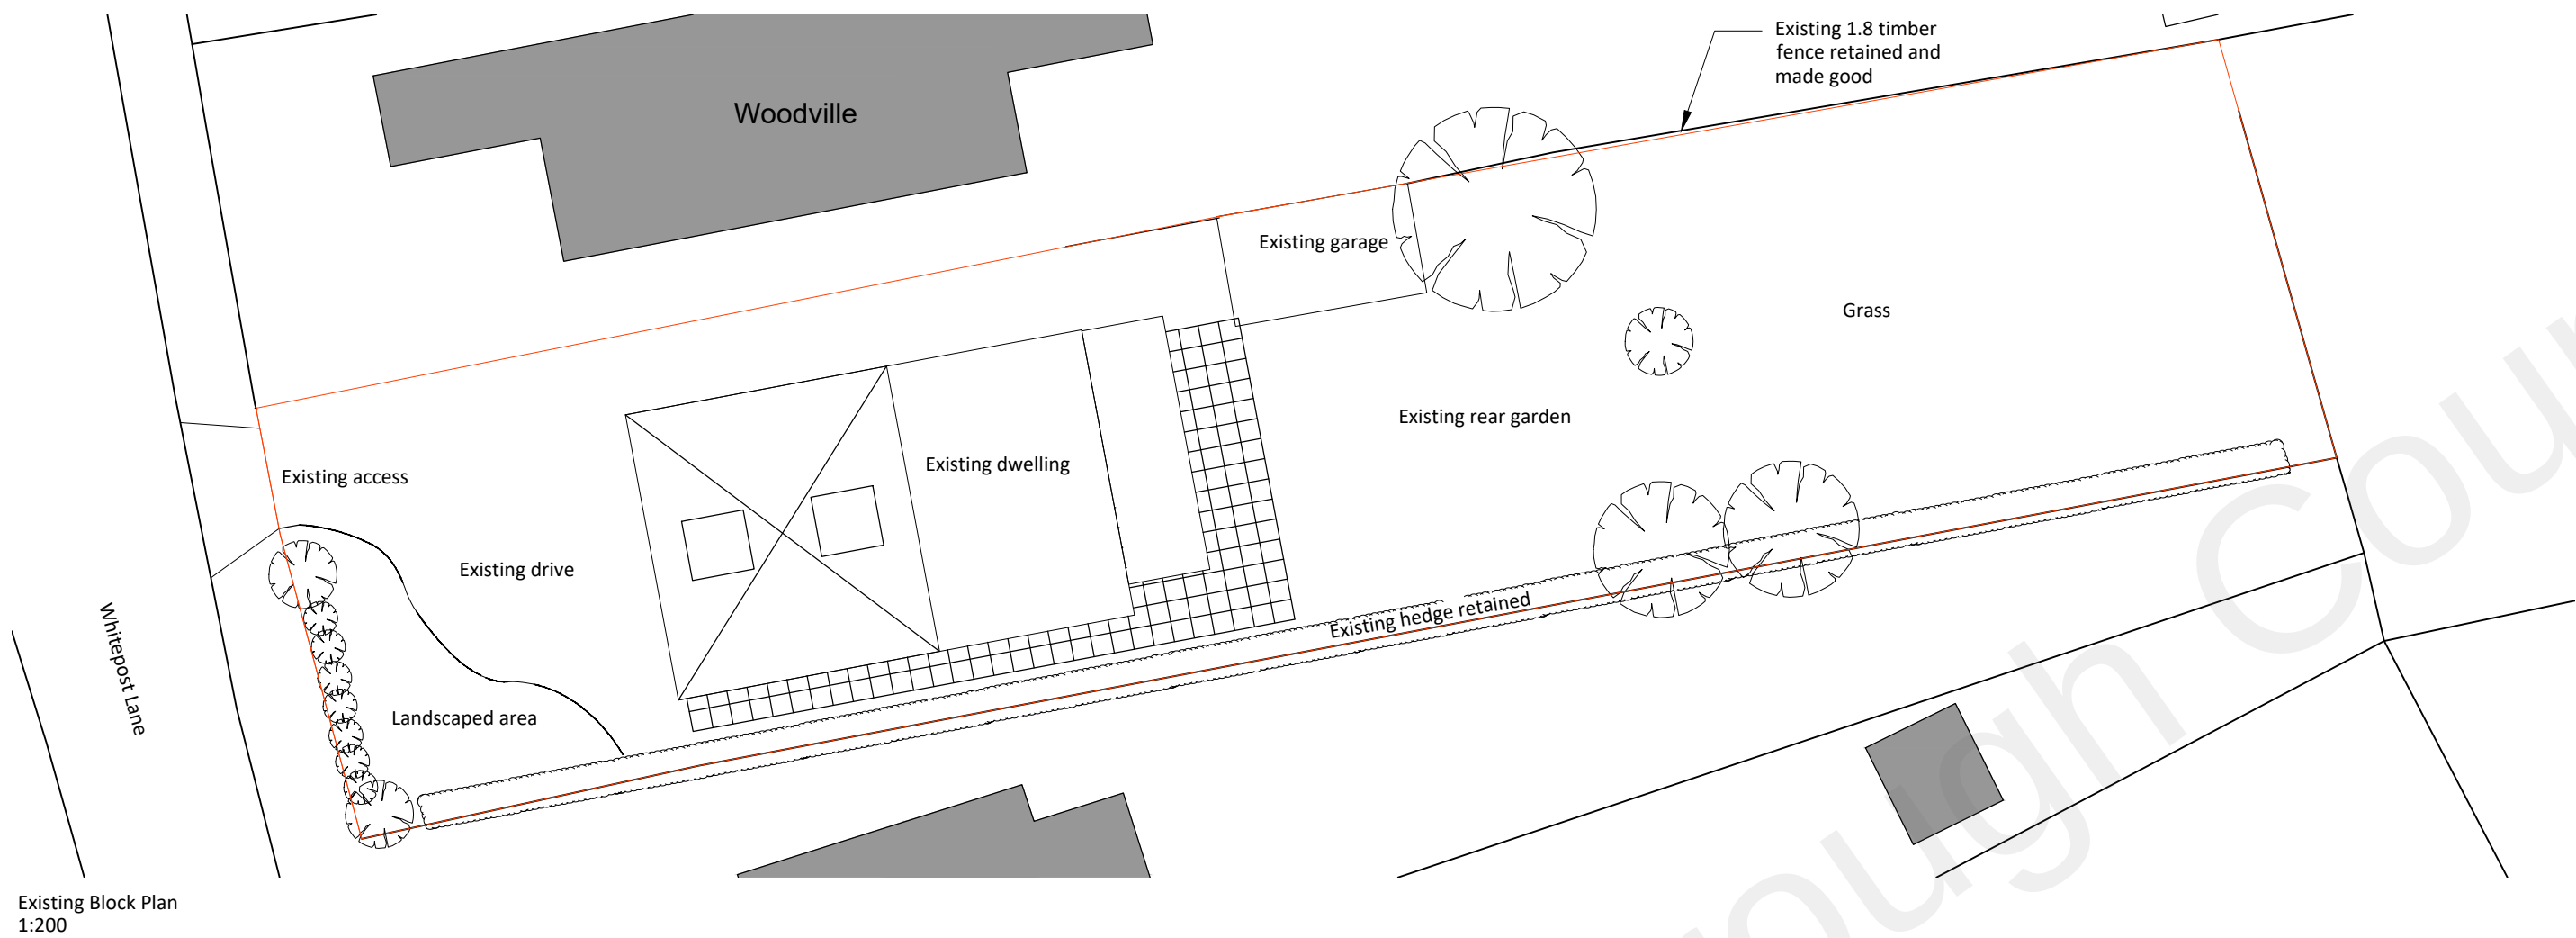