




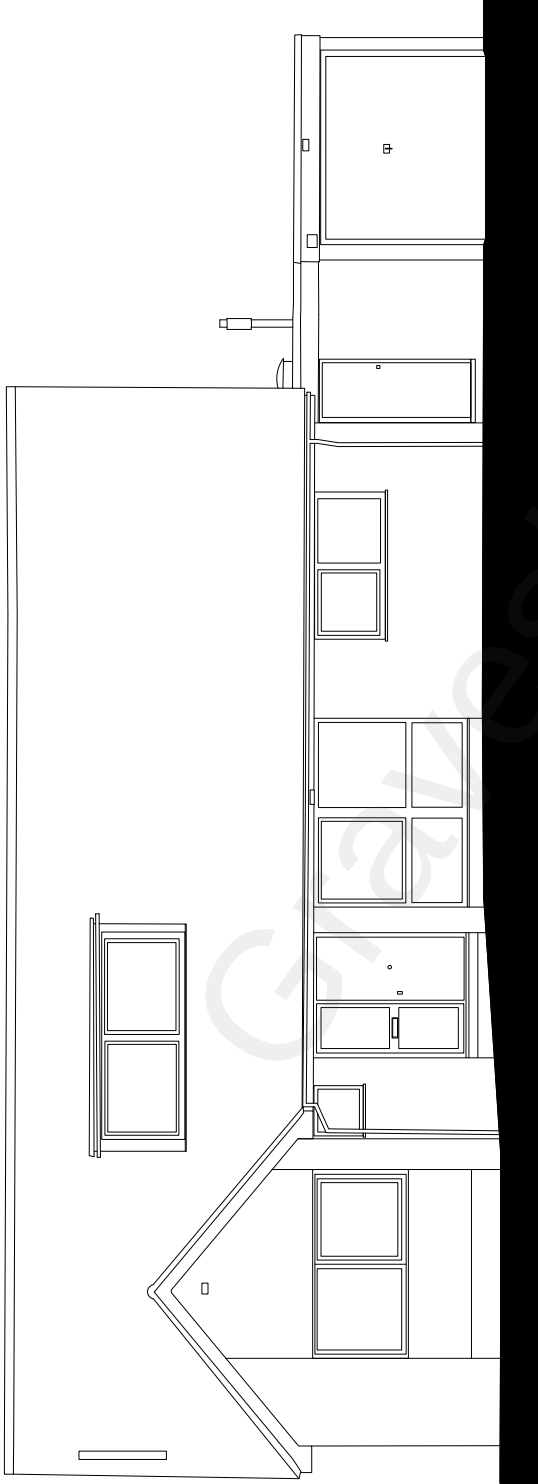


SOUTH ELEVATION | EXISTING

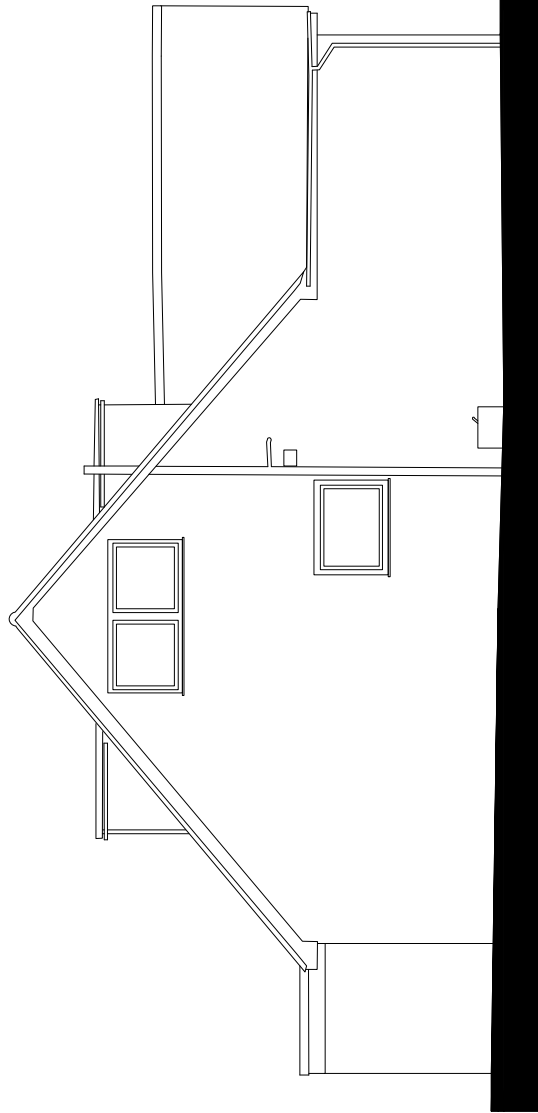

EAST ELEVATION | EXISTING

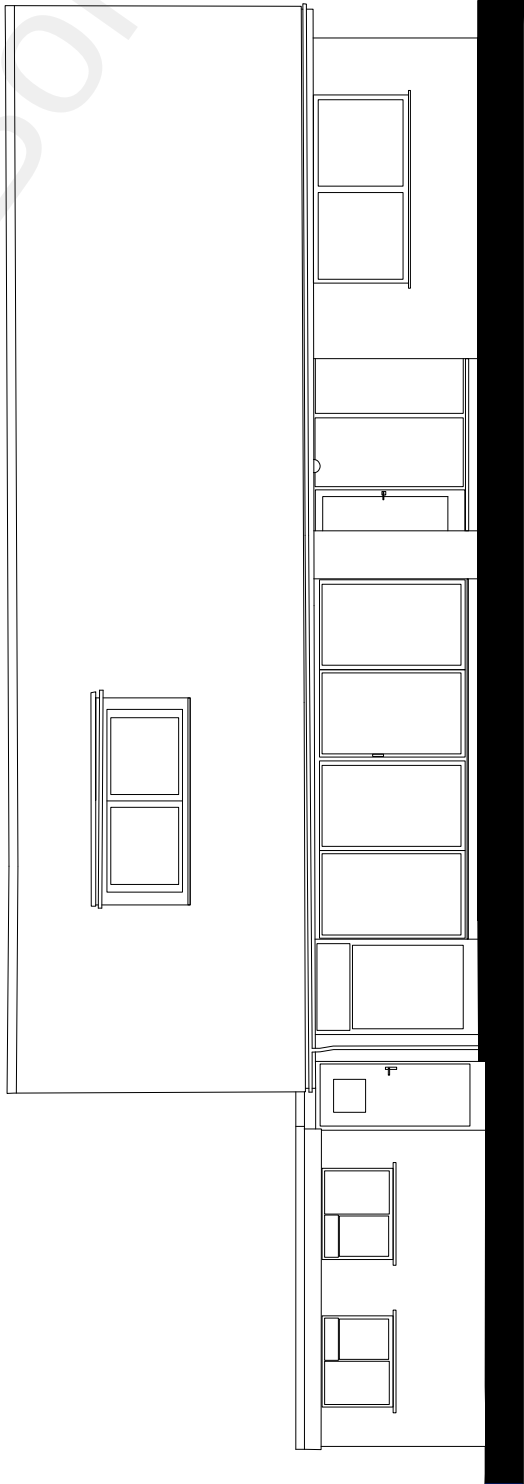

NORTH ELEVATION | EXISTING

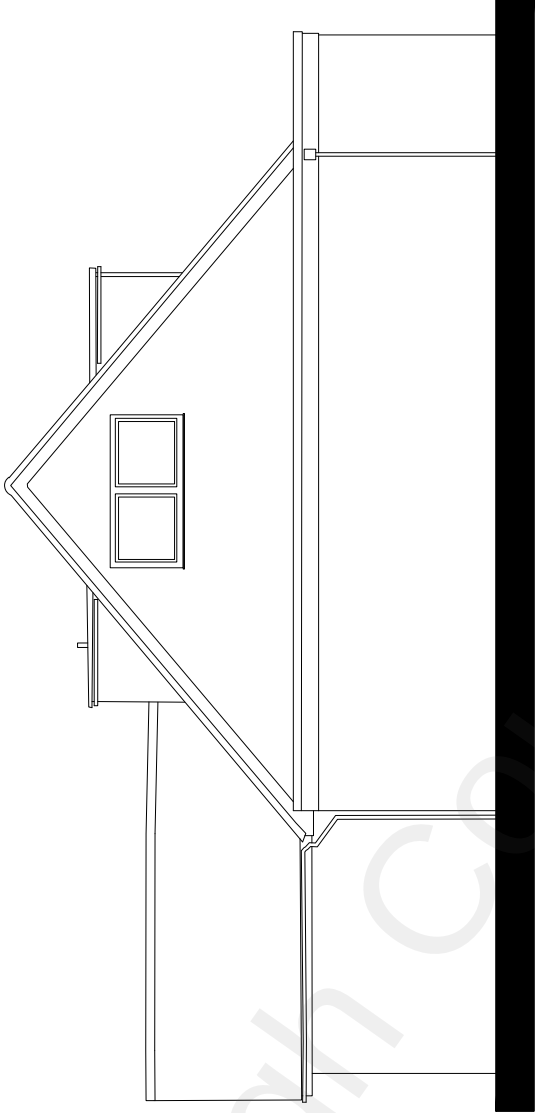

WEST ELEVATION | EXISTING