



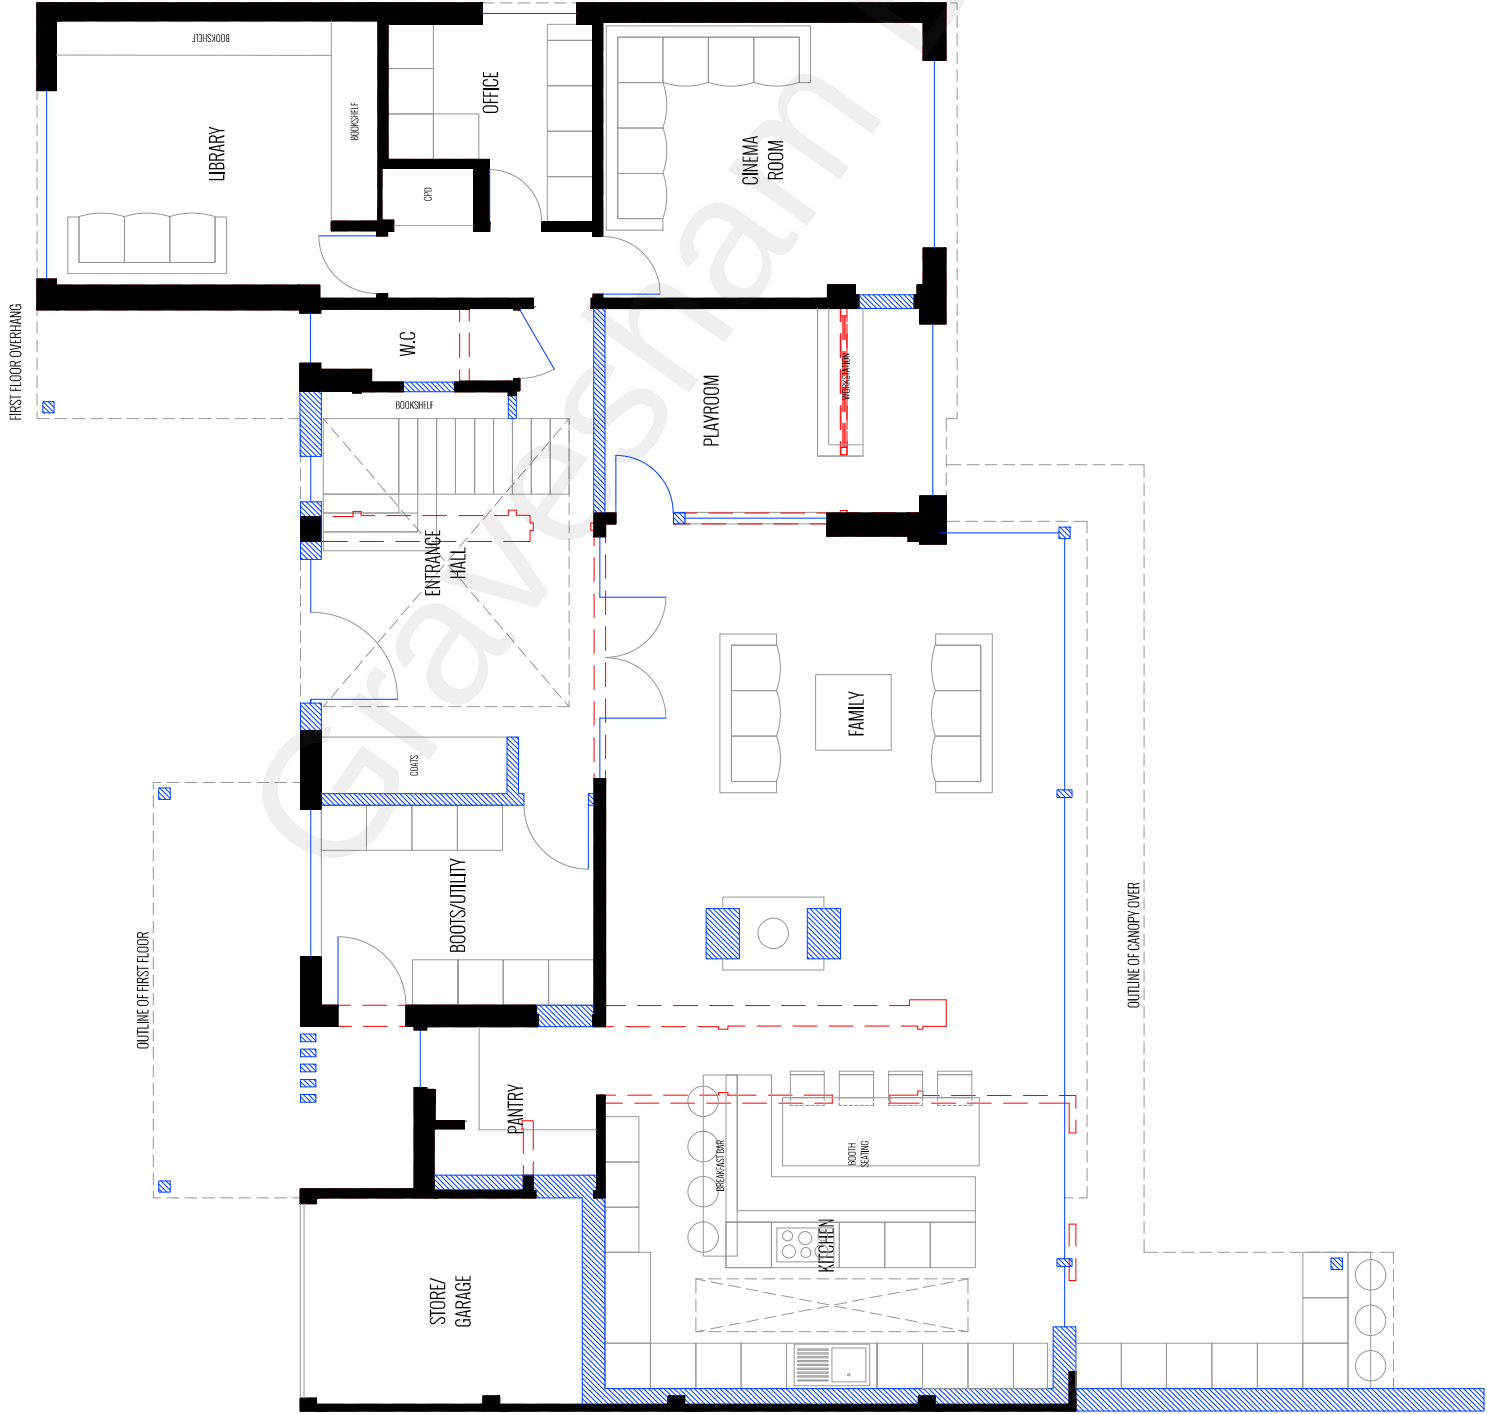

GROUND FLOOR PLAN | PROPOSED

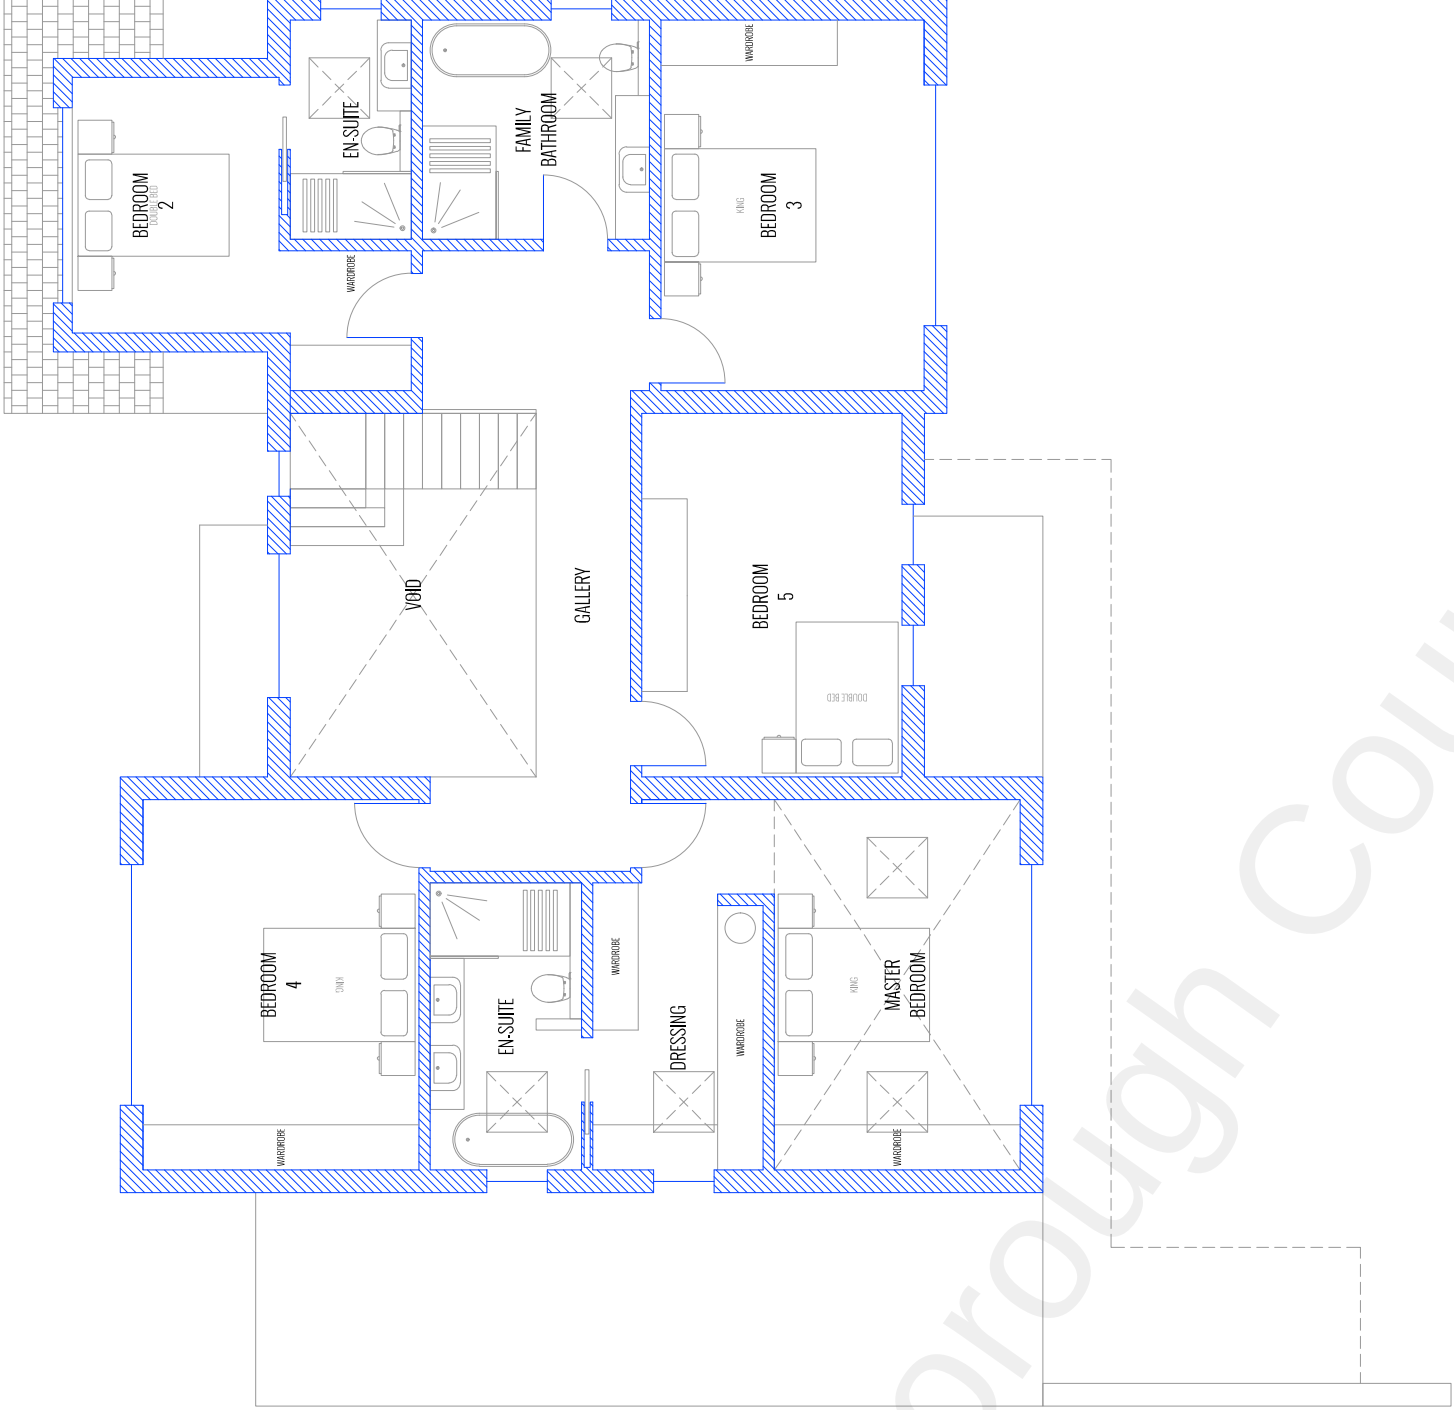

FIRST FLOOR PLAN | PROPOSED

