




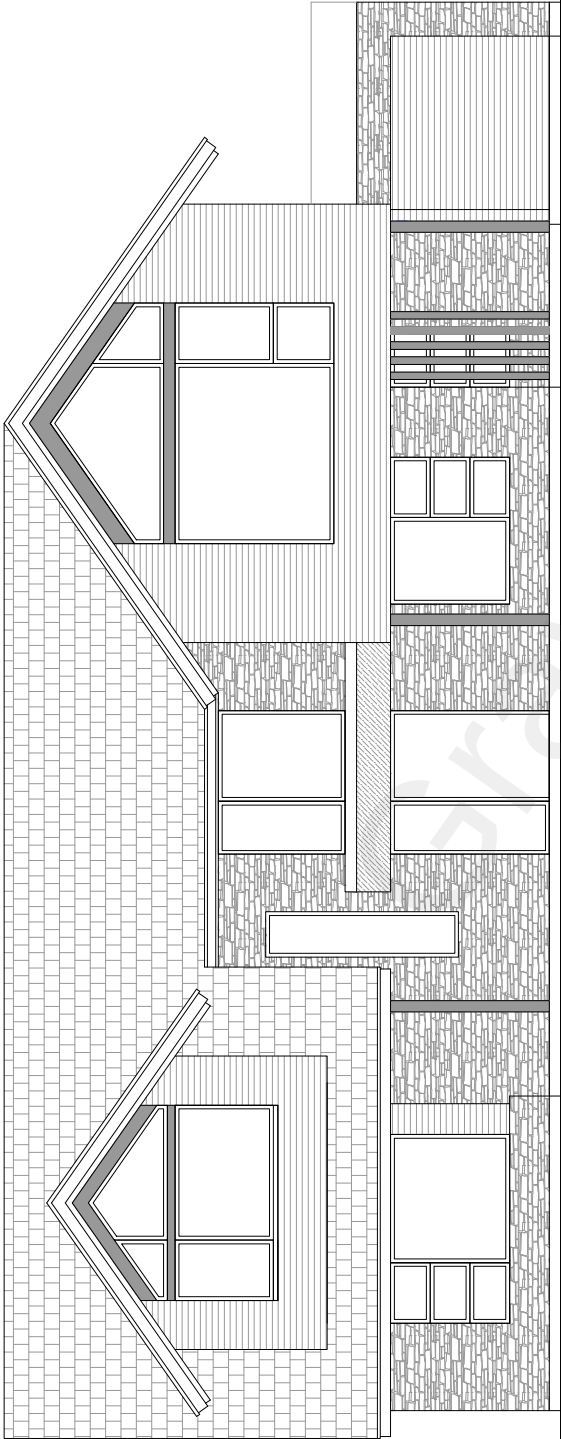


NORTH ELEVATION | PROPOSED

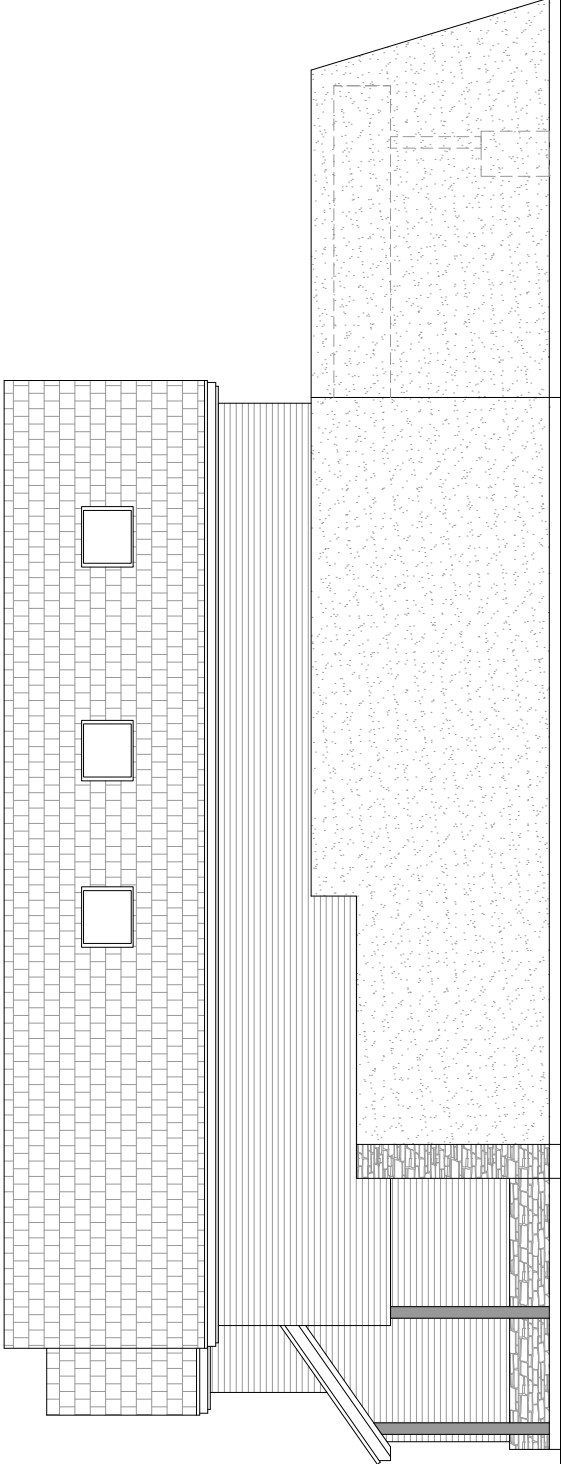


WEST ELEVATION | PROPOSED

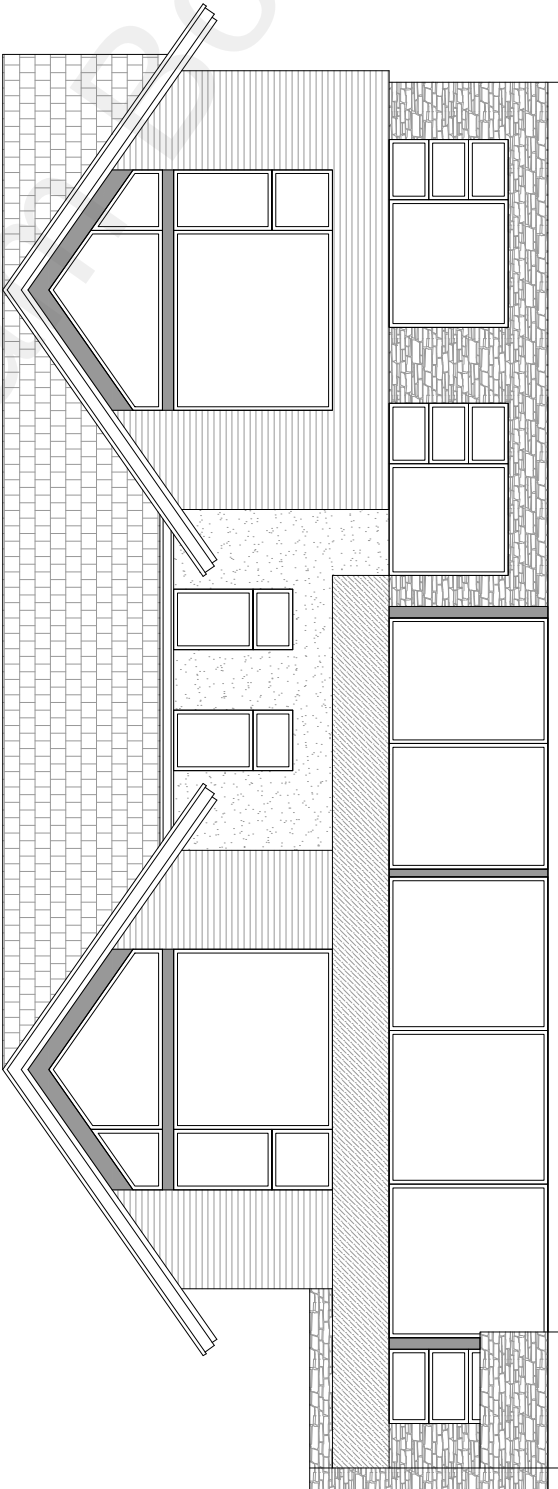

SOUTH ELEVATION | PROPOSED

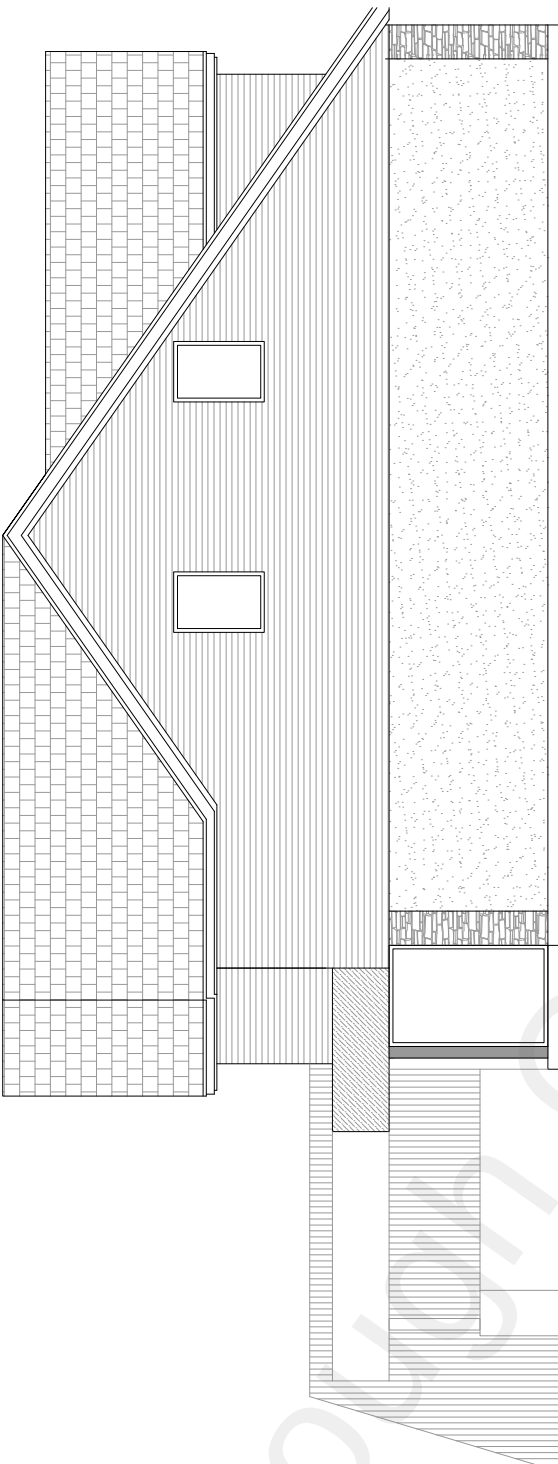


EAST ELEVATION | PROPOSED

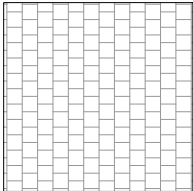


Roof Finish:
Cedral Rivendale Fibre
Cement Slate

www.cedral.world/en-gb/roofing/fibre-cement-slates/rivendale/

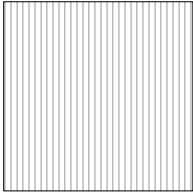


Timber Cladding:
Natural Cedar Cladding

www.silvatimber.co.uk/western-red-cedar-no-2-clear-better-boards

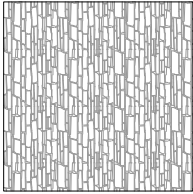


Stone Cladding:
Natural Stone (Nordic)

www.realstonecladding.co.uk/nordic

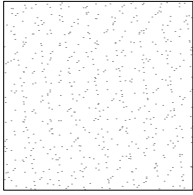

Timber Cladding:
Saint Gobain Weberpral
MF, Smooth Chalk.

www.uk.weber/weberpral-mf

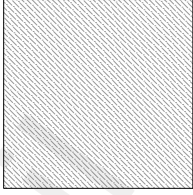

Canopy Cladding:
Coverlam Porcelain Tile
Lava Iron.

www.coverlambygrespania.com/catalogo/lava-cov/