
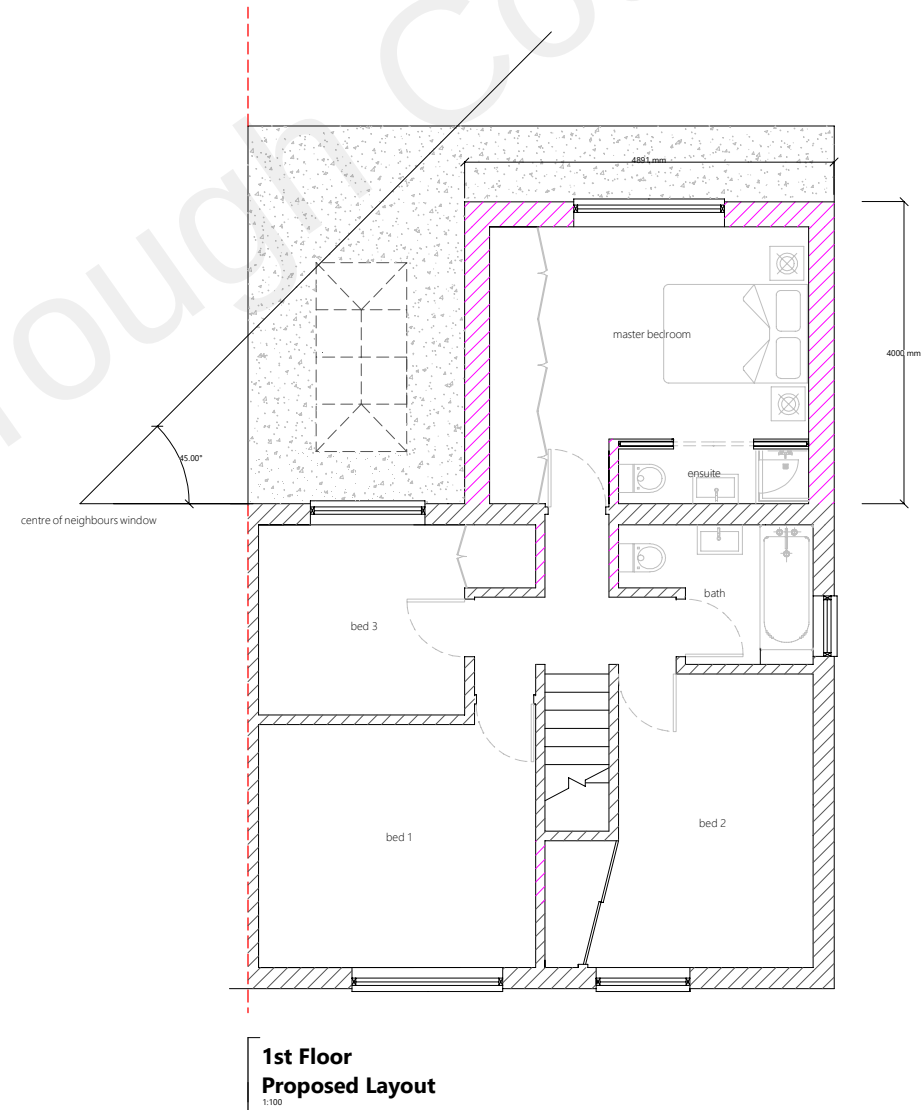


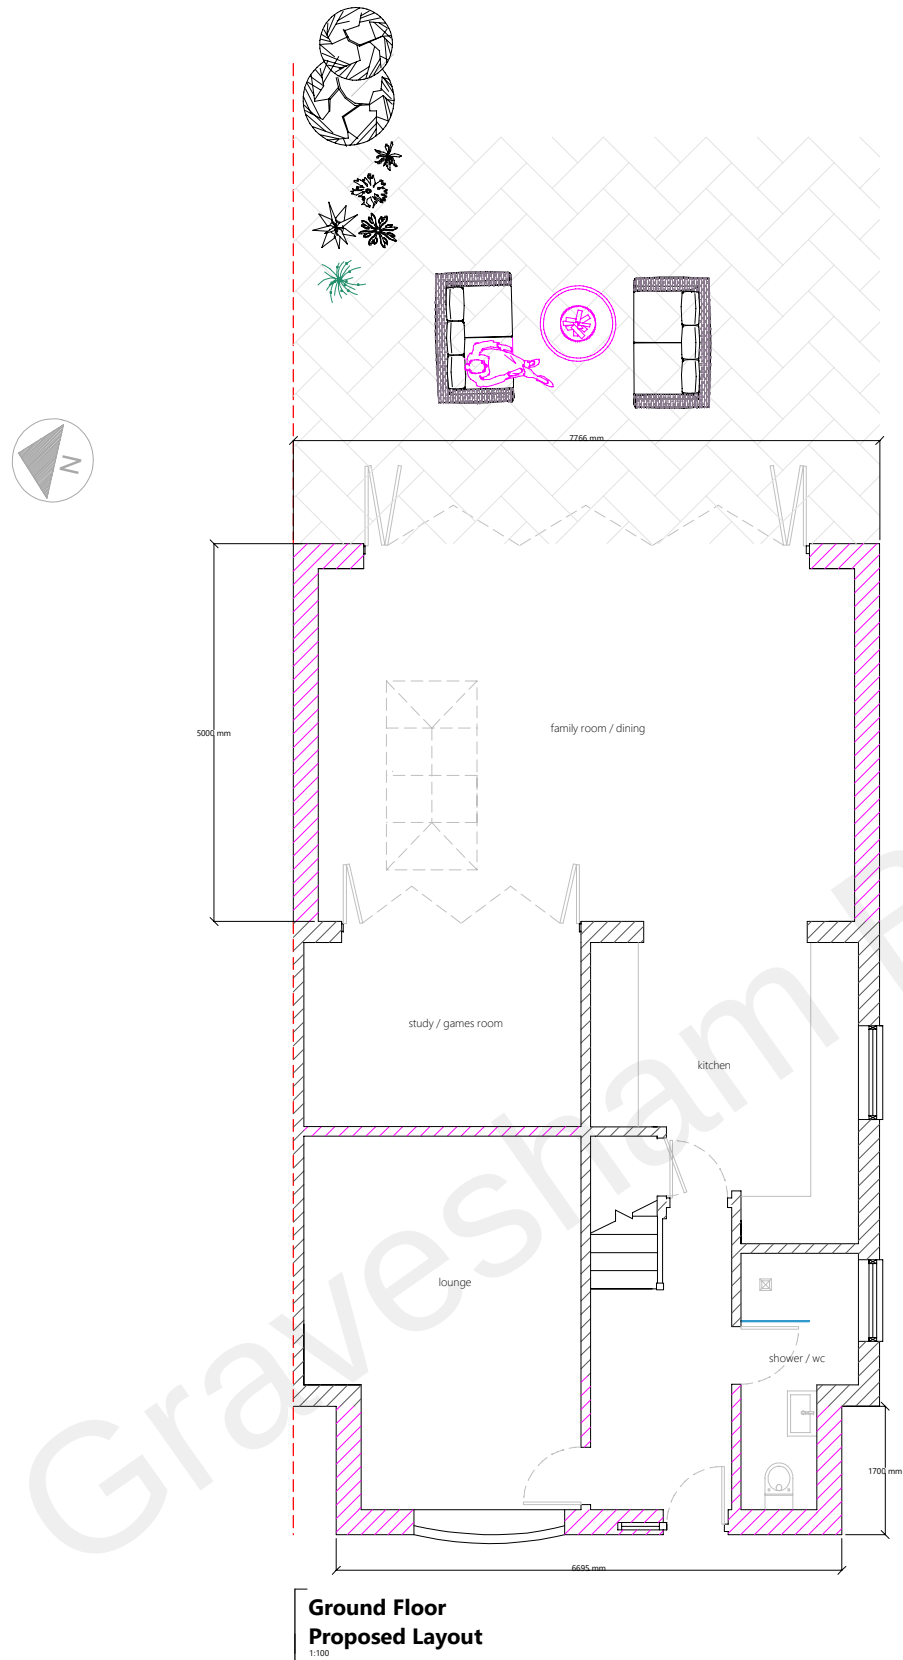

NOTES: This drawing is subject to copyright and should not be reproduced without permission. All dimensions in millimeters unless otherwise stated. These Plans are subject to "Planning and Building Regulation Approval" or any other statute in law before building commences. All building work is subject to Building Control Approval. Any structural work where mentioned on the drawing is subject to a qualified structural and civil engineer calculations before building work commences. All drawings marked preliminary or planning are not to be built or manufactured from. Boundary line indicative only. Exact location must be determined on site before building work commences. Any discrepancies found in this drawing to be brought to the attention of Draw Plans for rectification.	Plans Details: Ground & 1st Floor Proposed Layouts		Client Details: Rodney Ballanger	 39 Knighton Park Road London SE26 5RN Tel: 0800 3317 324 / support@drawplans.uk www.drawplans.uk Mitehart Group t/a Draw Plans © Copyright
	Drawing No:		Property Details:	
	Scale:	1:100@A3	Designer:	
	Ref:	7580149	Date:	
		Tom Norris	42 Franklin Road GRAVESEND DA12 5SX	
		April 2022		