
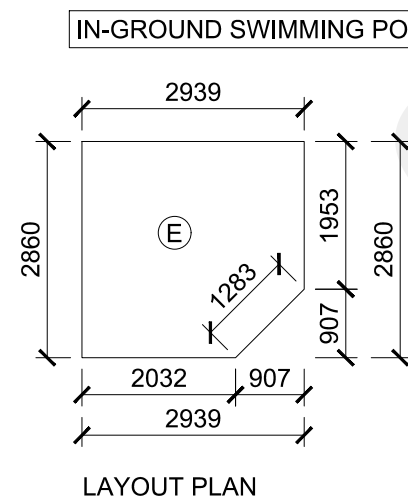
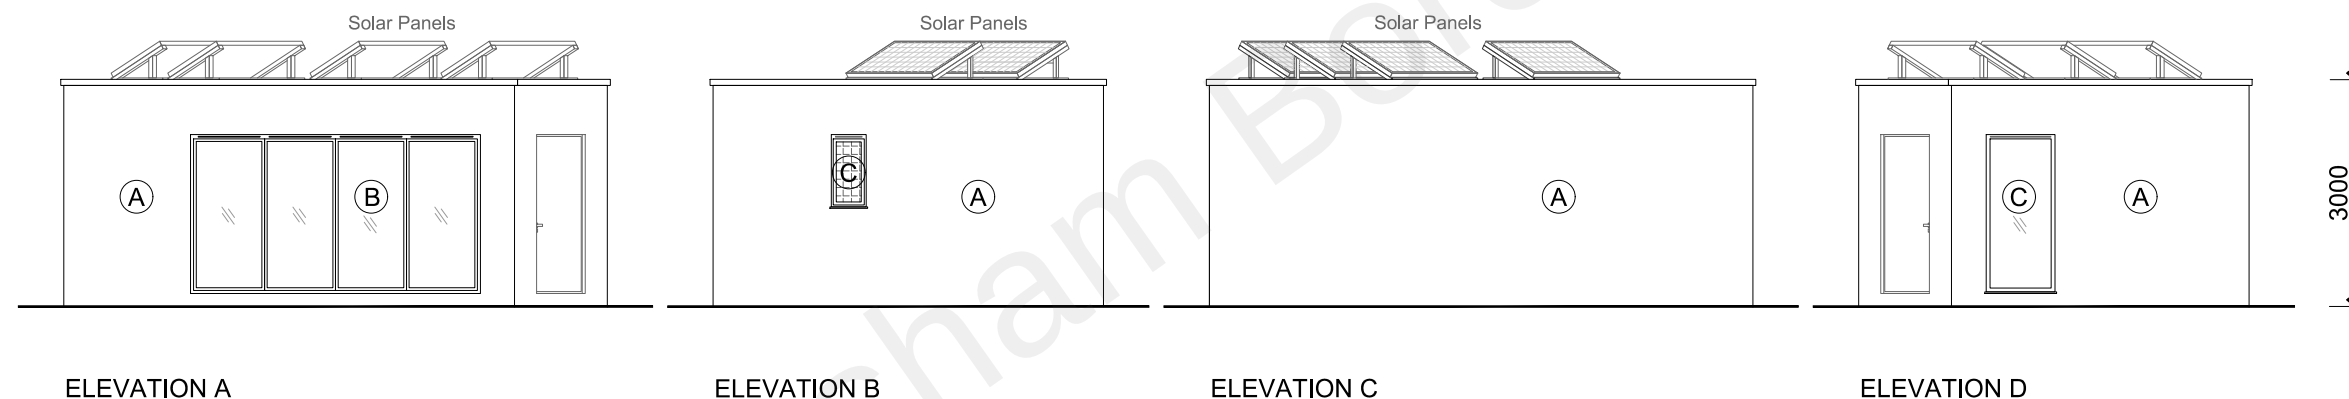
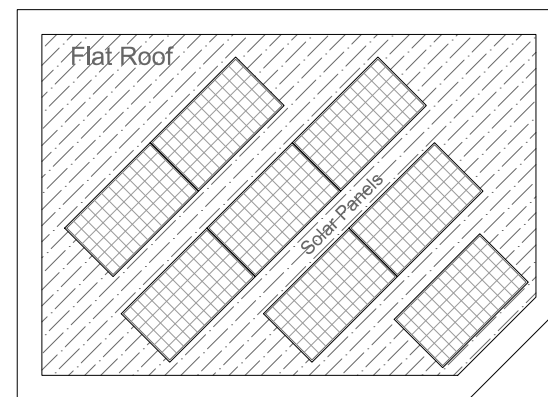


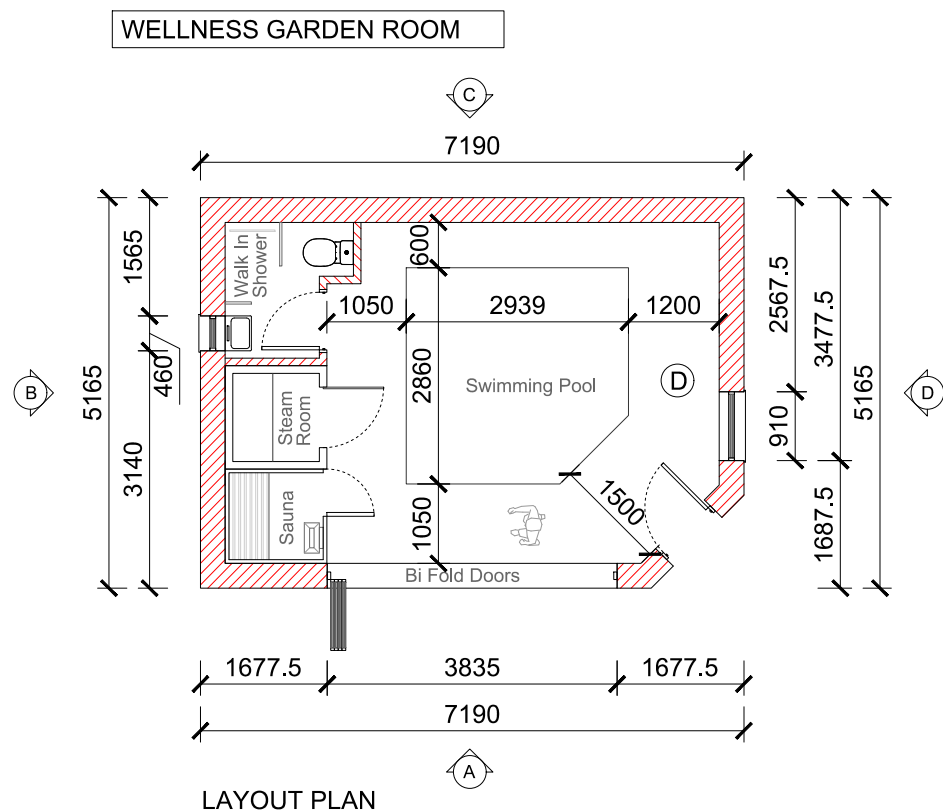

- KEY
- (A) Proposed Brickwork to Match Existing
 - (B) Proposed Fully Glazed Bi-Fold Door System in Dark Grey Powder Coated Finish
 - (C) Proposed Window System w/ Aluminium Profile in Dark Grey Powder Coated Finish
 - (D) Proposed Non-Slip Tiles Finish
 - (E) Proposed In-Ground Swimming Pool in Non-Slop Tiles Finish

Scale: 1/100

2m

1m

0mm

50mm

A3 ORIGINAL SHEET SIZE

Notes:

1. This drawing has been prepared for planning purpose only. Do not use this drawing for construction purpose.
2. All dimensions are given in millimetres, levels in metres.
3. Distances or sizes shall not be scaled for construction purpose. Use only figured dimensions.

Key:

Obscure Glazing

Clear Glazing

Note:

* Indicative



Rev	By	Description	Date
-----	----	-------------	------

Project Title:

Gailes, Dillywood Lane,
Higham, Rochester,
ME3 7NT

Drawing Title:

Proposed Wellness
Garden Room

All rights reserved. This drawing and its content are the properties of Watershed Chartered Architect. They are not to be reproduced in part or all in any form or manner without express written permission from Watershed Chartered Architect.

WATERSHED
CHARTERED ARCHITECT

Causeway House . 13 The Causeway .
Teddington . TW11 0JR

020 3908 5636
www.watershedarch.co.uk

Scale: 1/100@A3

Date: 23-12-2021

Drawn: RW

Drawing Number:

1790-P-21