
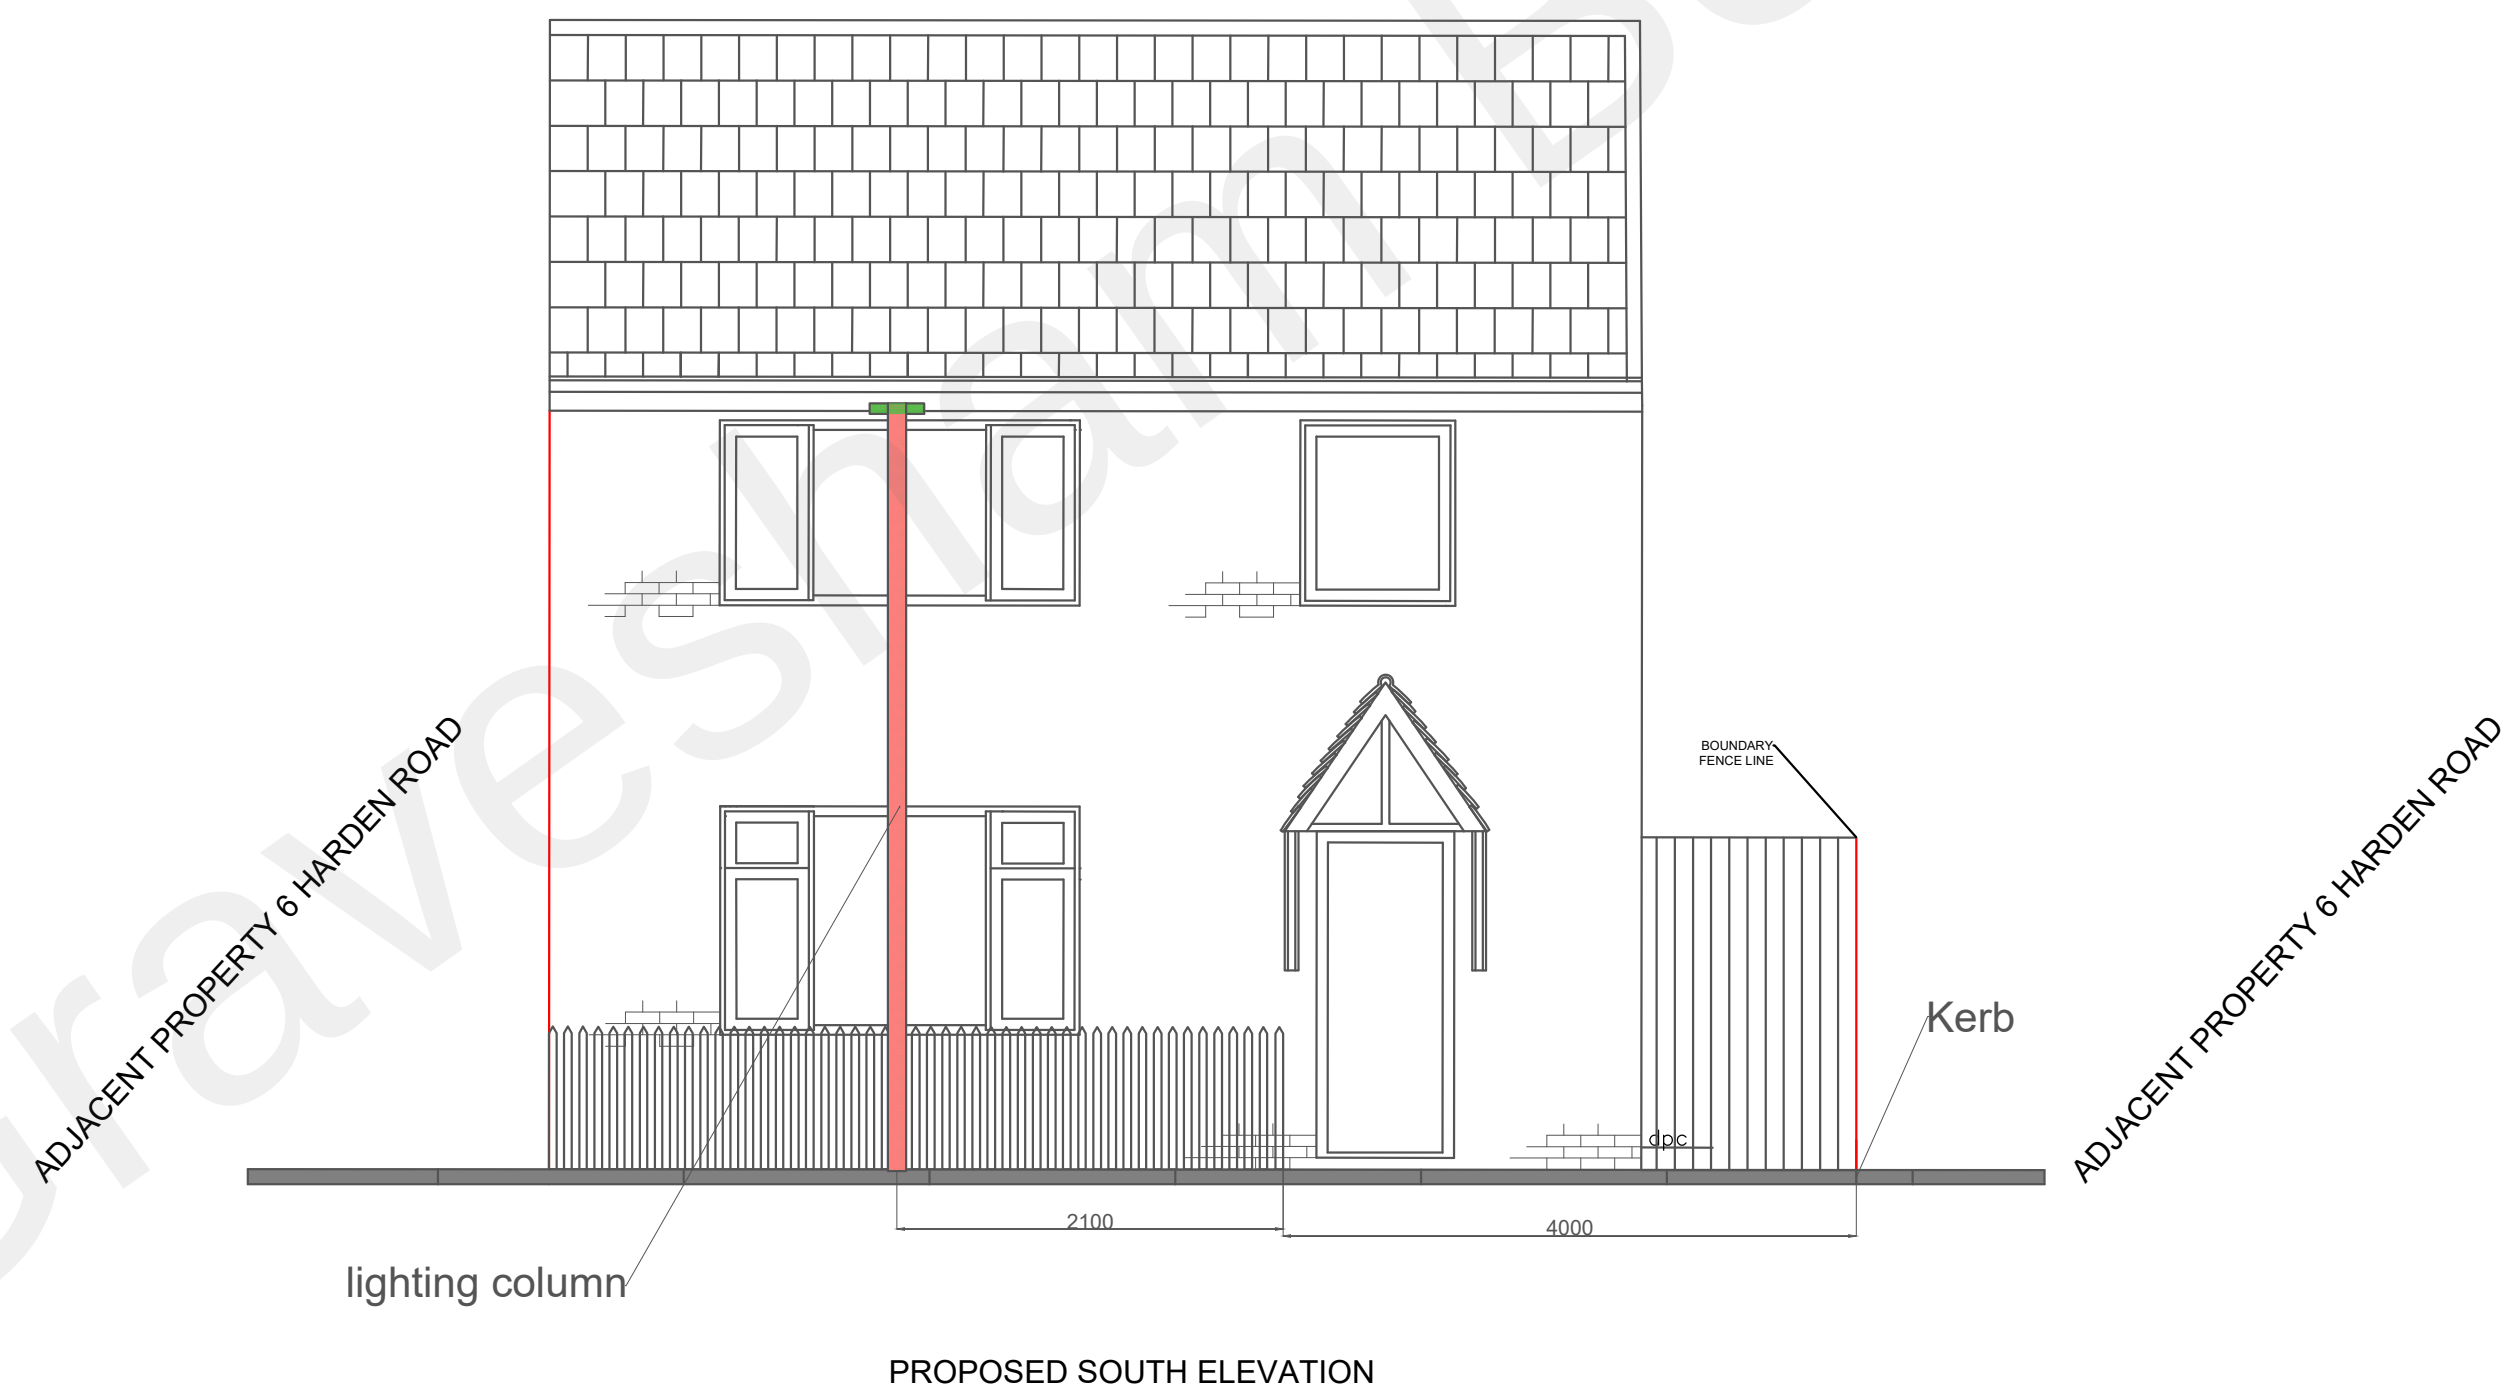


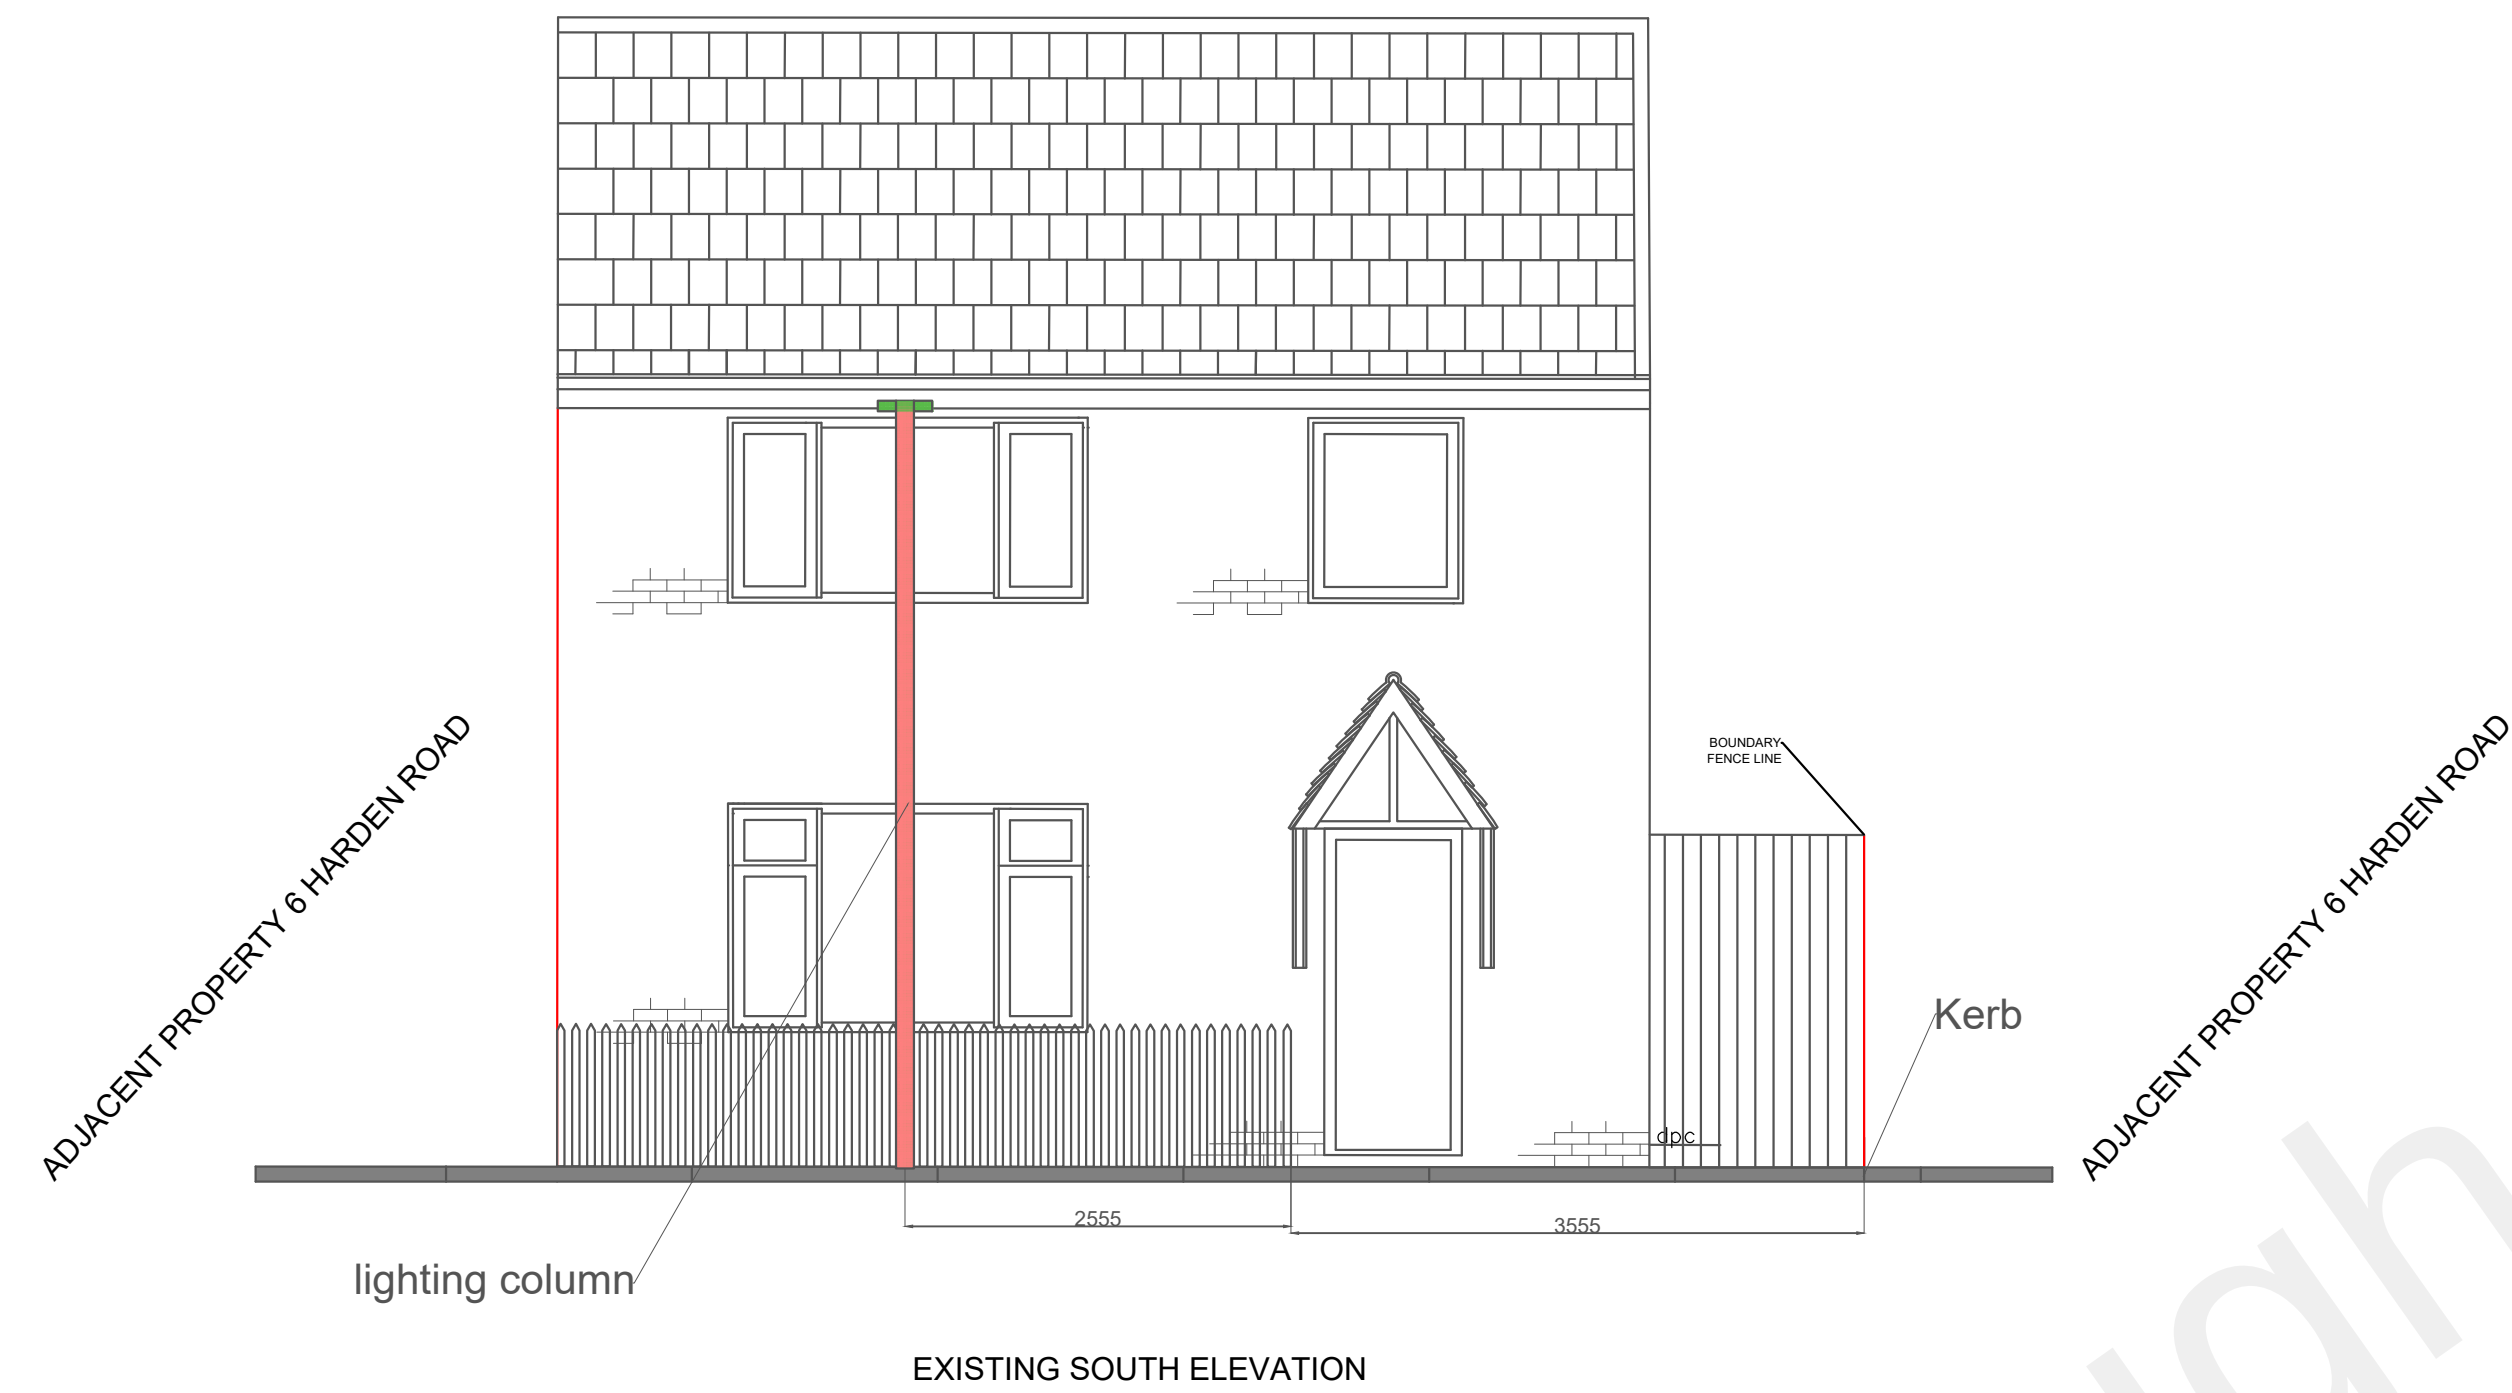

General Notes

No.	Revision/Issue	Date

Firm Name and Address

Project Name and Address

Existing and Proposed
Dropped kerb
4 Harden road
Elevations

Project
Dropped kerb

Date
29.12.2021

Scale
1:50

Sheet

1