
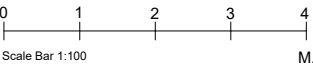
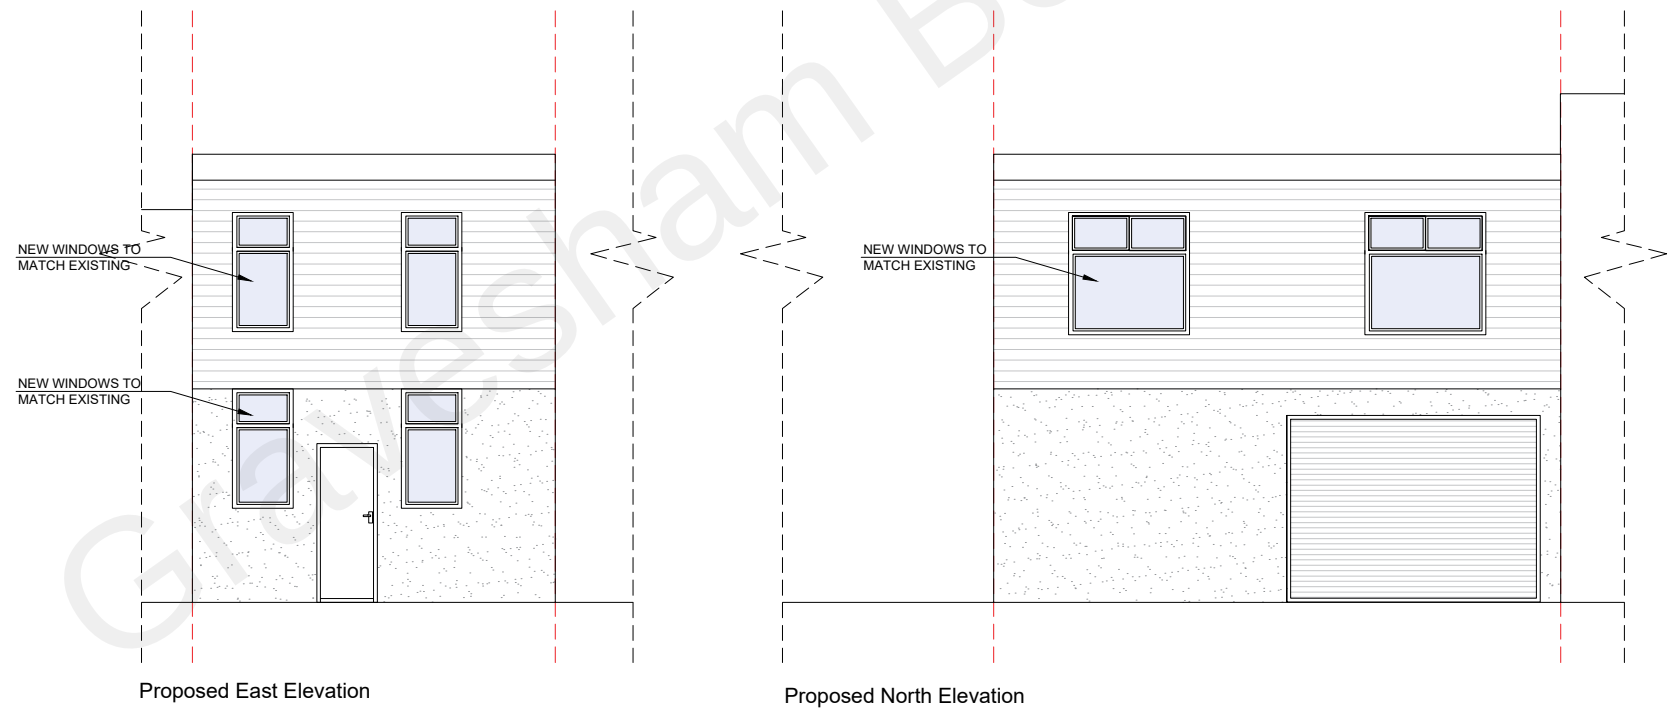


Any dimensions shown should be checked on site and discrepancies reported to the Architect prior to construction. Designs are not coordinated with engineer projects. Do not scale for construction purposes.

Block Plans are scaled from the Ordnance Survey Location Maps. Please see the licence number for the Os Maps in the Location Plans

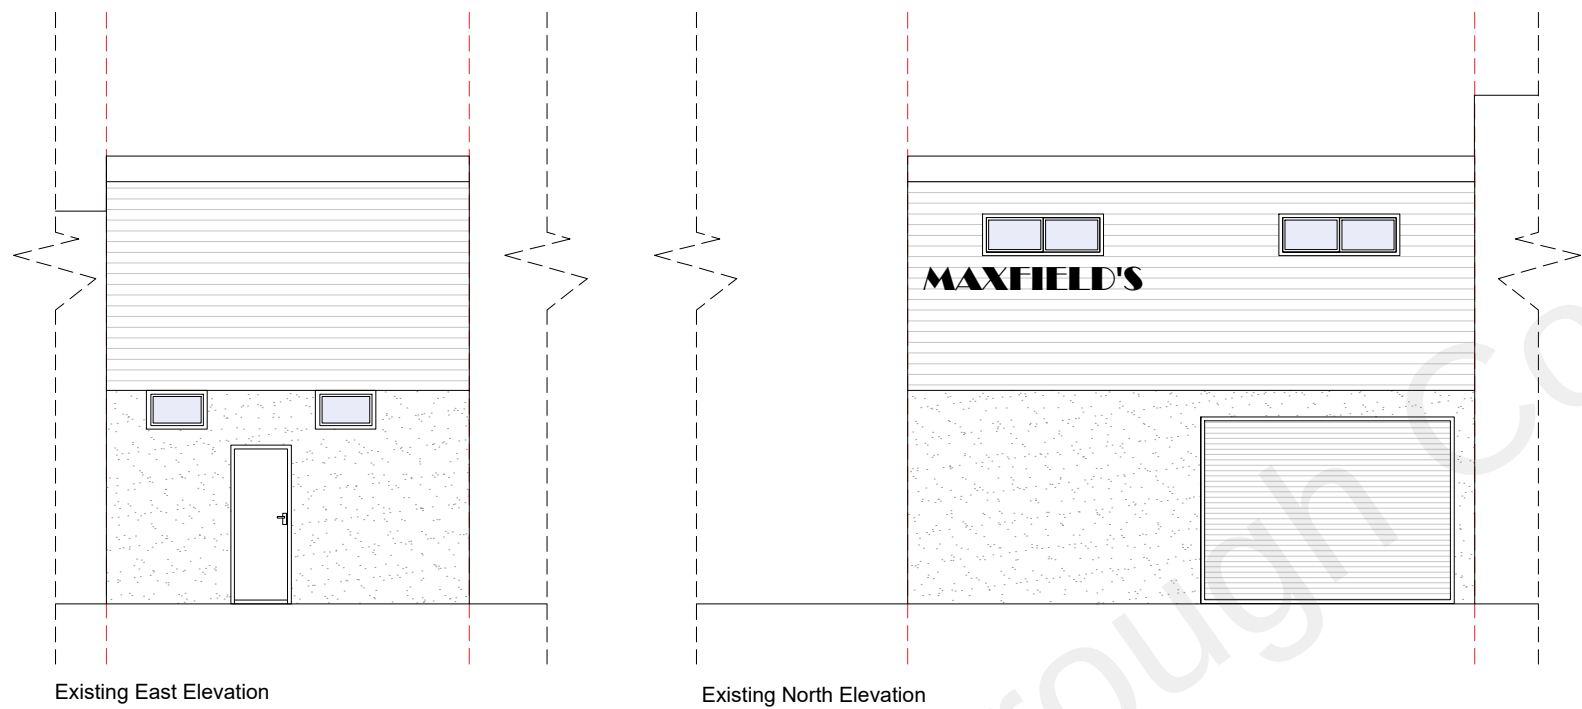

Drawing Name
Existing And Proposed Elevations

Project Address
**1A Bentley Street,
Gravesend, DA12 2DH**

Scale 1/100 at A3	Date 11.01.2023
-----------------------------	---------------------------

Designer DG	Revision V2
-----------------------	-----------------------

Drawing No.
**1ABentleyStreet_
Elevations_V2**



Planning By Design Ltd
www.planning-by-design.co.uk
hello@planning-by-design.co.uk