


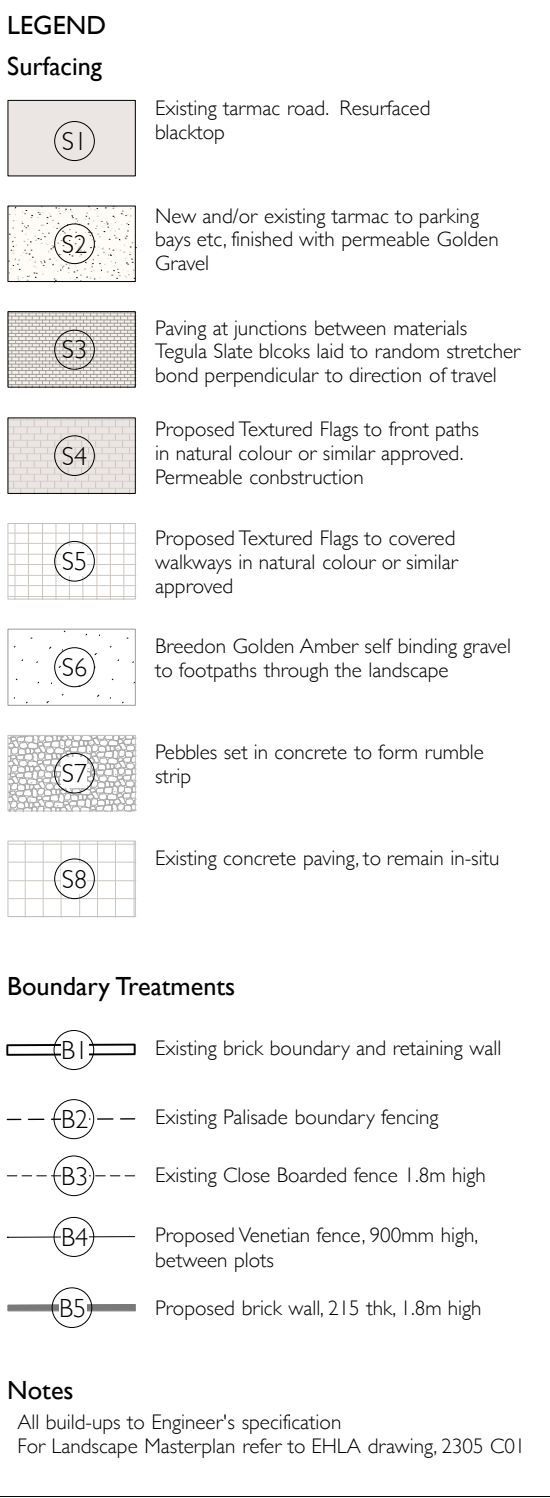

Notes		Drawn Check Date			Rev
1: This drawing must not be scaled - work only to figured dimensions		RH	MB	28.03.2024	- Planning Application submission
2: Dimensions must be verified on site by the contractor before preparation of shop drawings					
3: The architect must be notified of any discrepancies immediately					
4: This drawing applies only to this job and site					
5: This information on this drawing is copyright protected					

HaysomWardMiller Architects		Proposed Hard Landscaping Plan		
20 Birdge Street Cambridge CB2 1UF	Project	Almhouse Development	Job no.	23.709
T: 01223 578545	For	Huggens College	Drawing no.	P 06
email : info@haysomwardmiller.co.uk	Scale	1:250 at A1 1:500 at A3	Revision no.	-