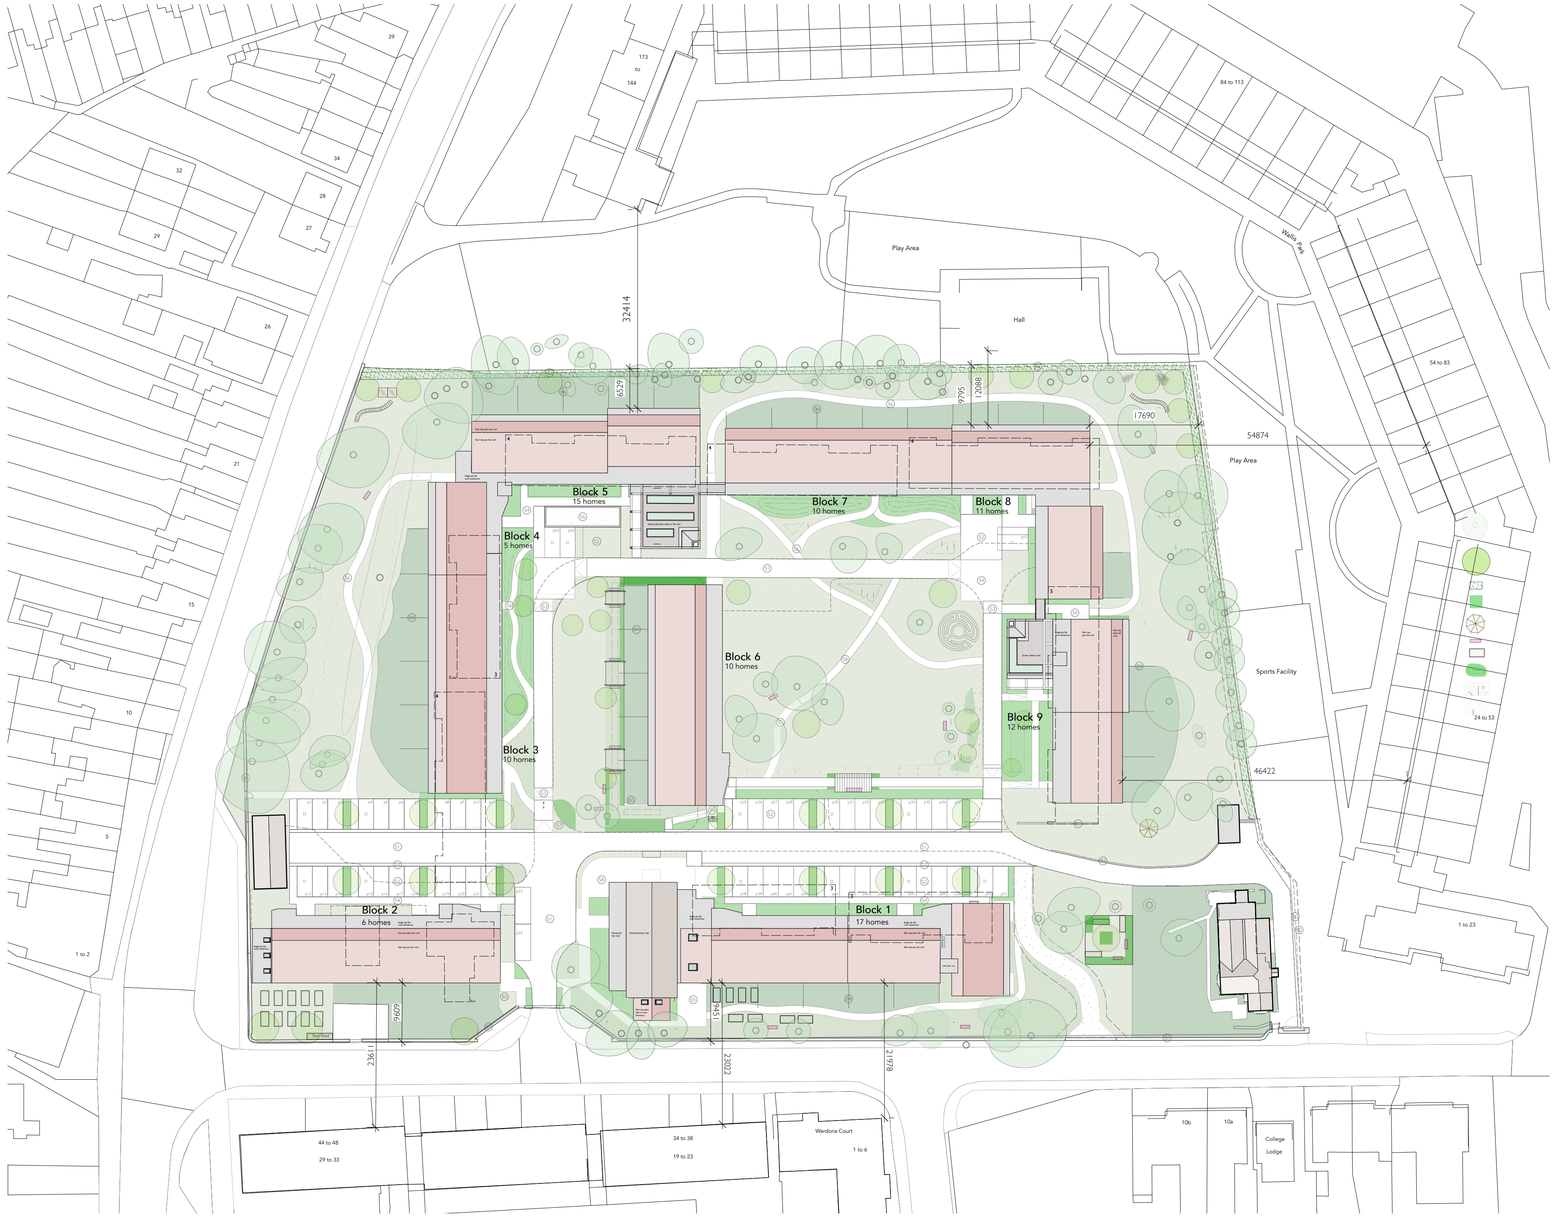



Scale at A1 1: 500

50.03 cm

0m 10m 50m

## Notes

1:This drawing must not be scaled - work only to figured dimensions
2:Dimensions must be verified on site by the contractor before preparation of shop drawings
3:The architect must be notified of any discrepancies immediately
4:This drawing applies only to this job and site
5.This information on this drawing is copyright protected

| Drawn | Check | Date | Rev |
|---|---|---|---|
| RH | MB | 28.03.2024 | - Planning Application Issue |


HaysomWardMiller Architects

20 Birdge Street Cambridge CB2 1UF

T : 01223 578545

email : info@haysomwardmiller.co.uk


| | |
|---|---|
| Project | Almshouse Development |
| For | Huggens College |
| Scale | 1:500 at A1 |

# Proposed Site / Block Plan

| | |
|---|---|
| Job no. | 23.709 |
| Drawing no. | P 05 |
| Revision no. | - |