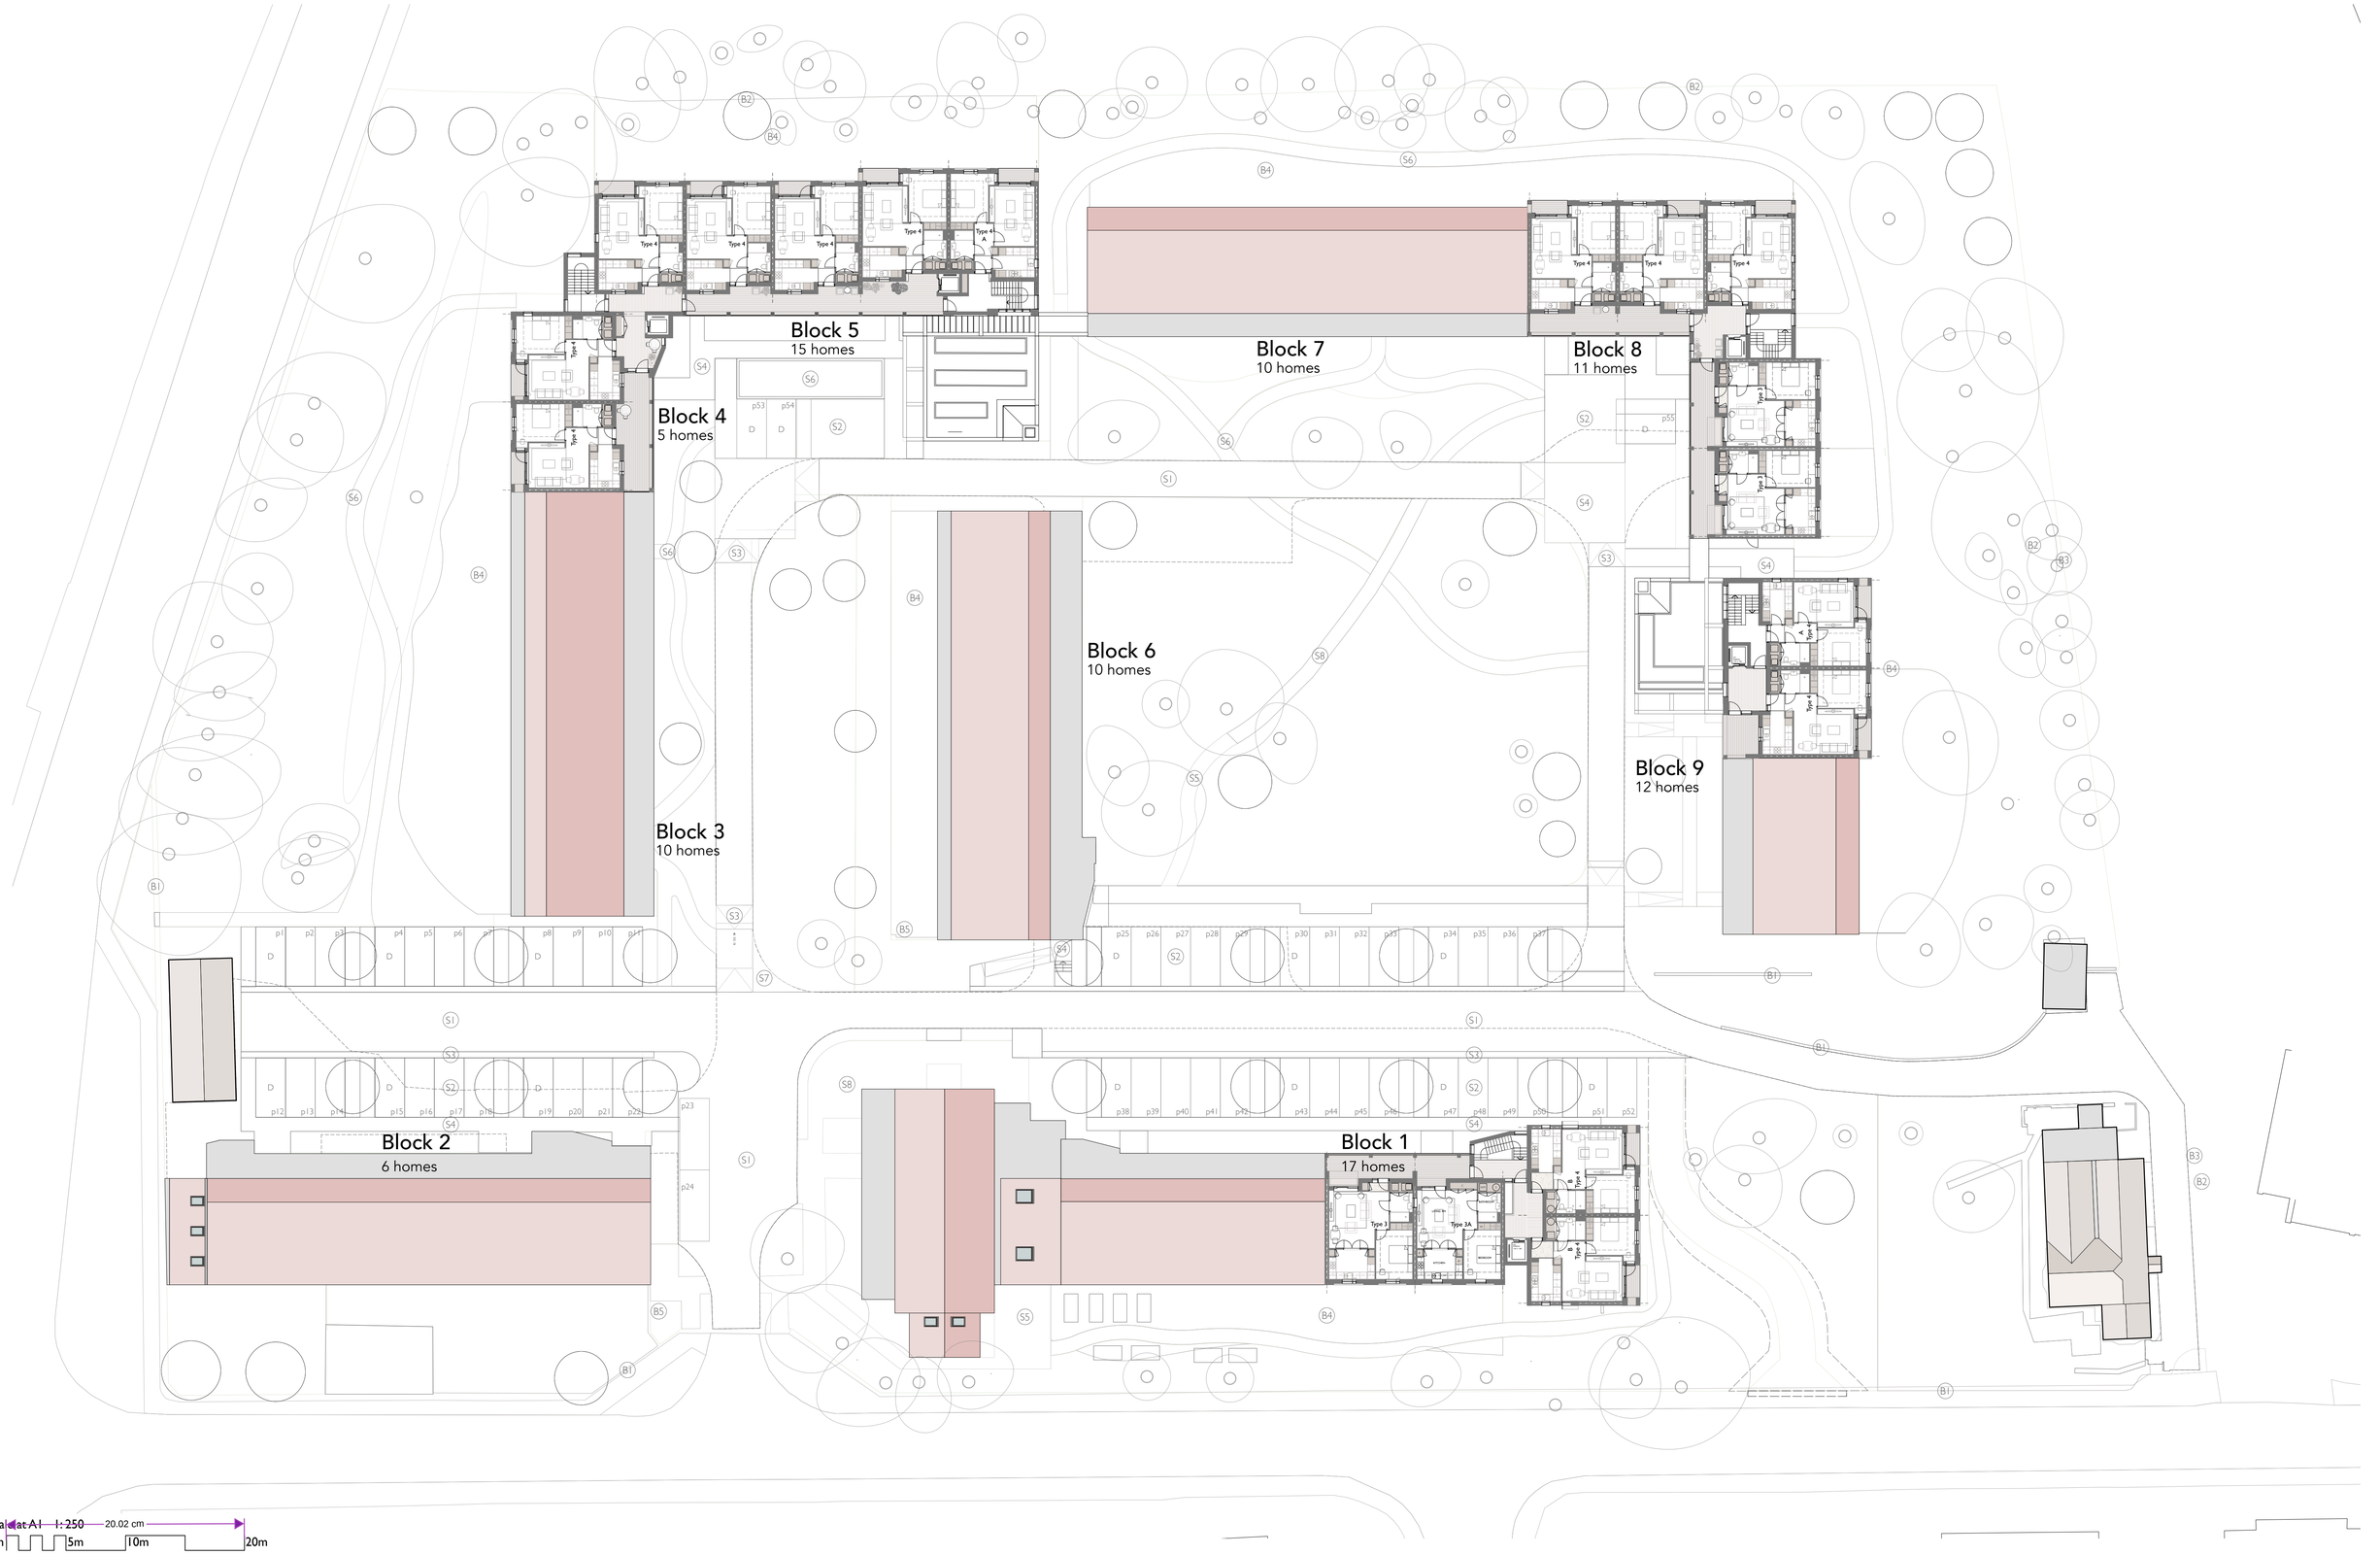


Notes

1:This drawing must not be scaled - work only to figured dimensions
2: Dimensions must be verified on site by the contractor before preparation of shop drawings
3:The architect must be notified of any discrepancies immediately
4:This drawing applies only to this job and site
5:This information on this drawing is copyright protected

Drawn	Check	Date	Rev
RH	MB	29.02.2024	- Preliminary Fixed Plans Issue
RH	MB	28.03.2024	A - Draft Planning Application Submission
RH	MB	10.04.2024	B - Planning Application Submission

HaysomWardMiller Architects
20 Birdge Street Cambridge CB2 1UF
T : 01223 578545
email : info@haysomwardmiller.co.uk

Project	Huggens College Almshouses	Job no.	23.709
For	Huggens College	Drawing no.	P 03
Scale	1:250 at A1 1:500 at A3	Revision no.	B

MASTERPLAN - Second Floor Level