

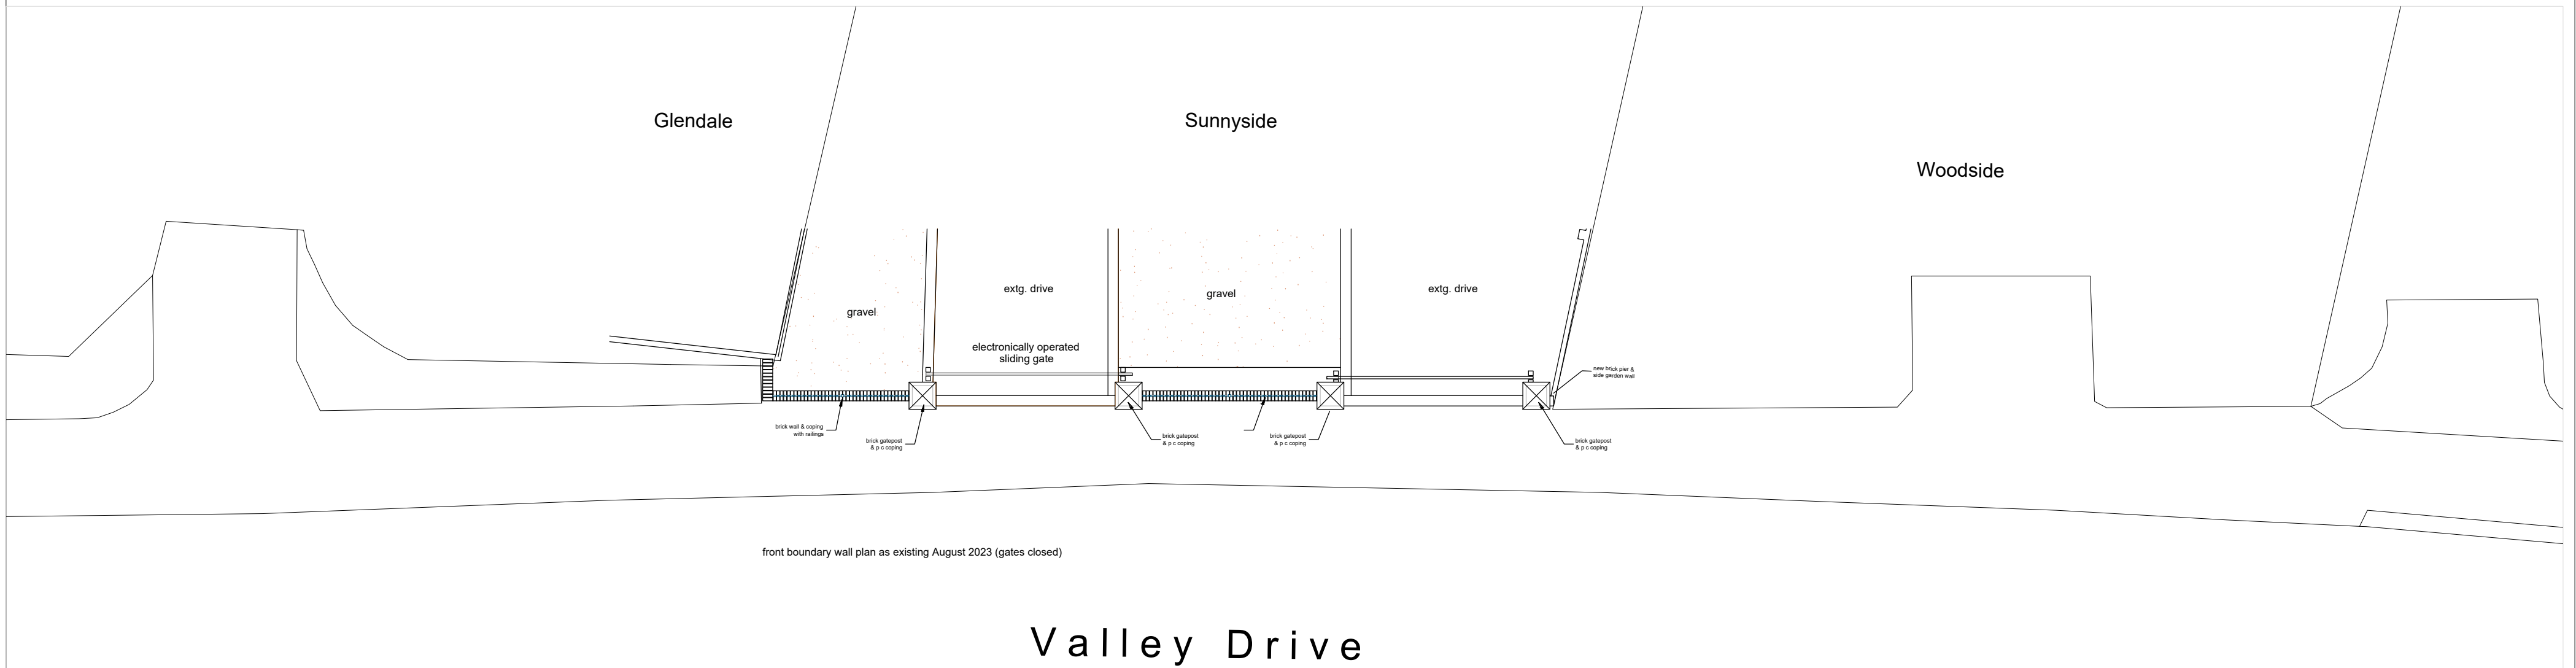


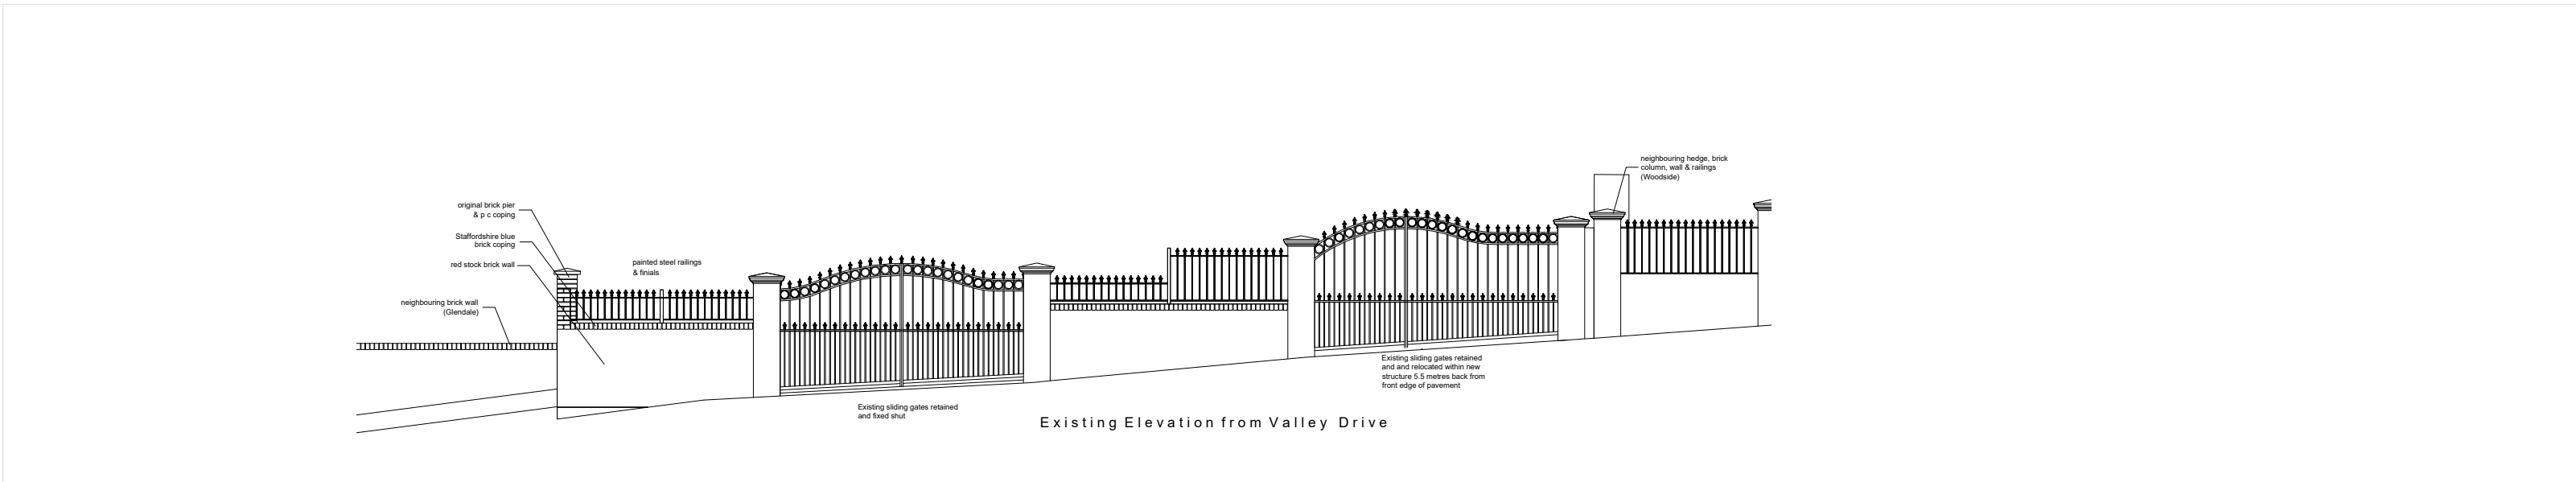

Copyright: This drawing and any design therein is the copyright of Stanway Little Associates, and must not be reproduced or utilised without their written consent.

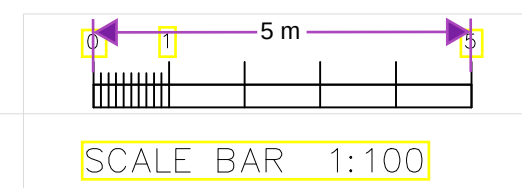

STANWAY LITTLE ASSOCIATES			
CHARTERED TOWN PLANNERS CHARTERED ARCHITECTS			
The Studios 7 Oakbrook 8 Court Downs Road Beckenham BR3 6LR			
Tel 07836 551911 Email peterstanway@peterstanway.com			
Project DEVELOPMENT AT VALLEY DRIVE, GRAVESEND, KENT, DA12 5UE			
DR S AND MR C AHMAD			
Dwg. Title	EXISTING	Job No.	2055
Scale	1 : 100 @ A2	Date	November 2024
		Dwg. No.	EX 1