

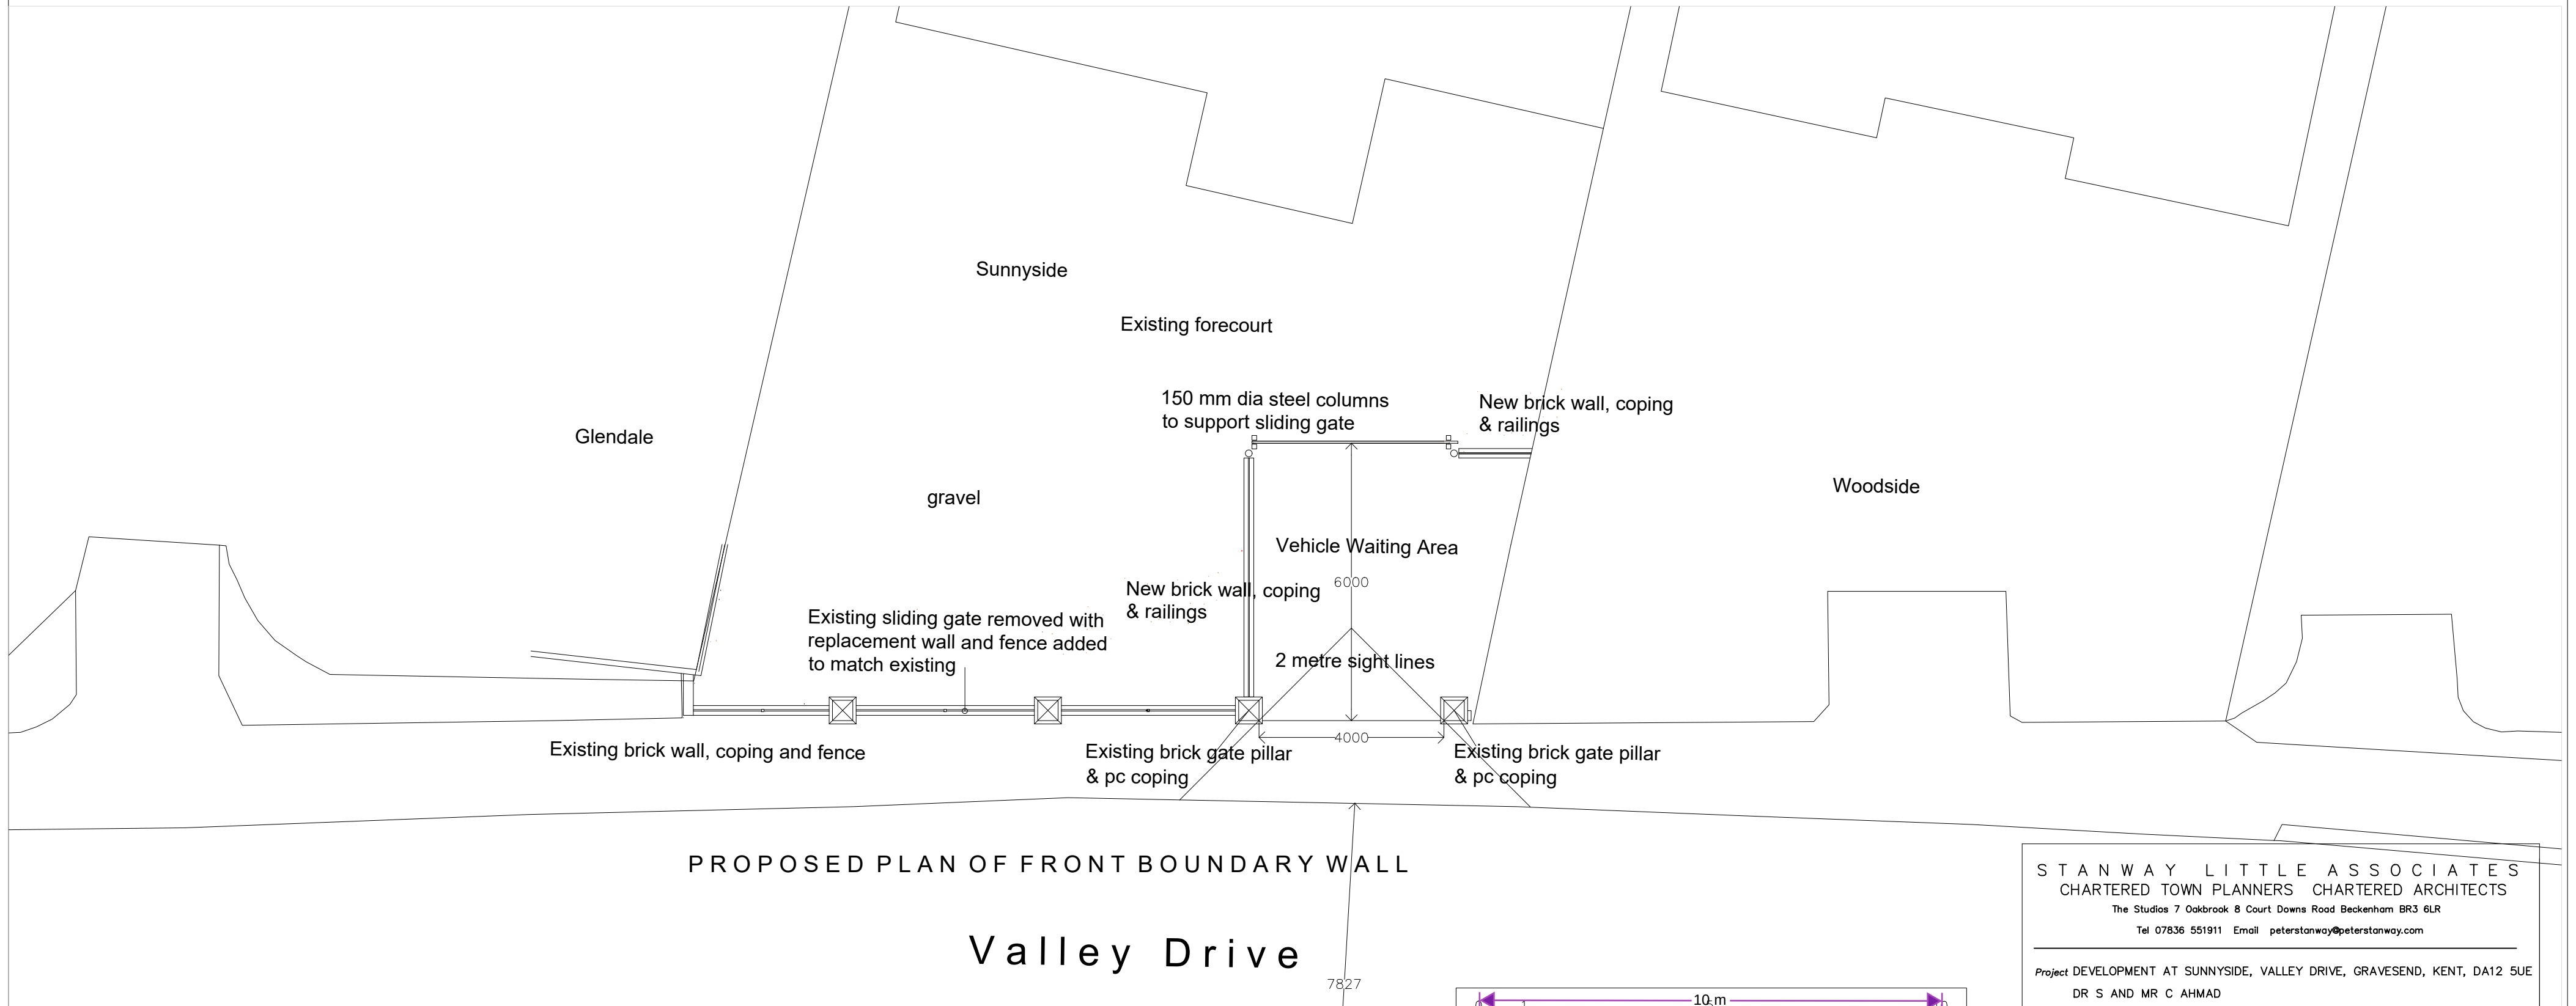


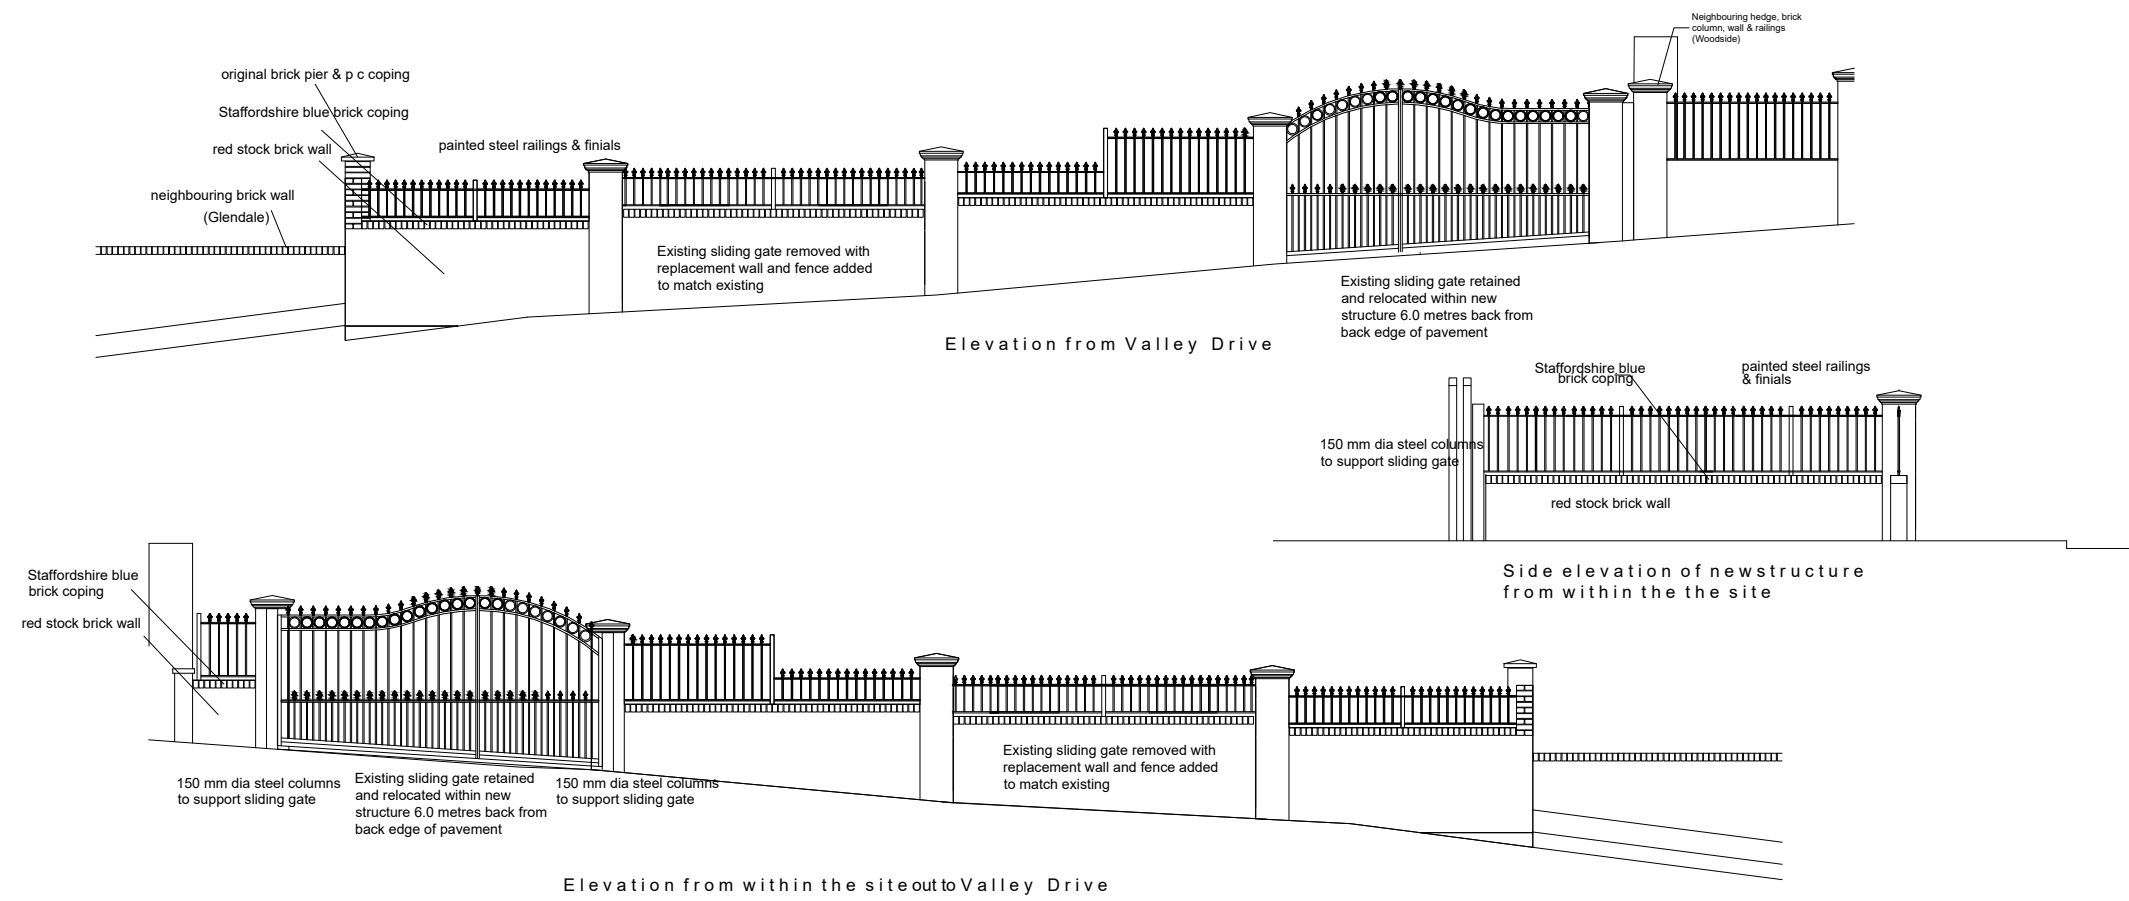

PROPOSED PLAN OF FRONT BOUNDARY WALL

Valley Drive

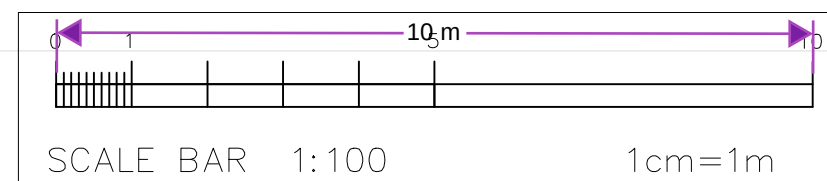

Copyright: This drawing and any design therein is the copyright of Stanway Little Associates, and must not be reproduced or utilised without their written consent.

STANWAY LITTLE ASSOCIATES
CHARTERED TOWN PLANNERS CHARTERED ARCHITECTS
The Studios 7 Oakbrook 8 Court Downs Road Beckenham BR3 6LR
Tel 07836 551911 Email peterstanway@peterstanway.com

Project DEVELOPMENT AT SUNNYSIDE, VALLEY DRIVE, GRAVESEND, KENT, DA12 5UE
DR S AND MR C AHMAD

Dwg. Title REVISED PROPOSALS Job No. 2055
Scale 1 : 100 @ A2 Date August 2025 Dwg. No. Pro 1R