




Note
This drawing is protected by copyright and must not be copied or reproduced without the written consent of Graham Simpkin Planning. All dimensions and sizes to be checked on site. North points are indicative. ©

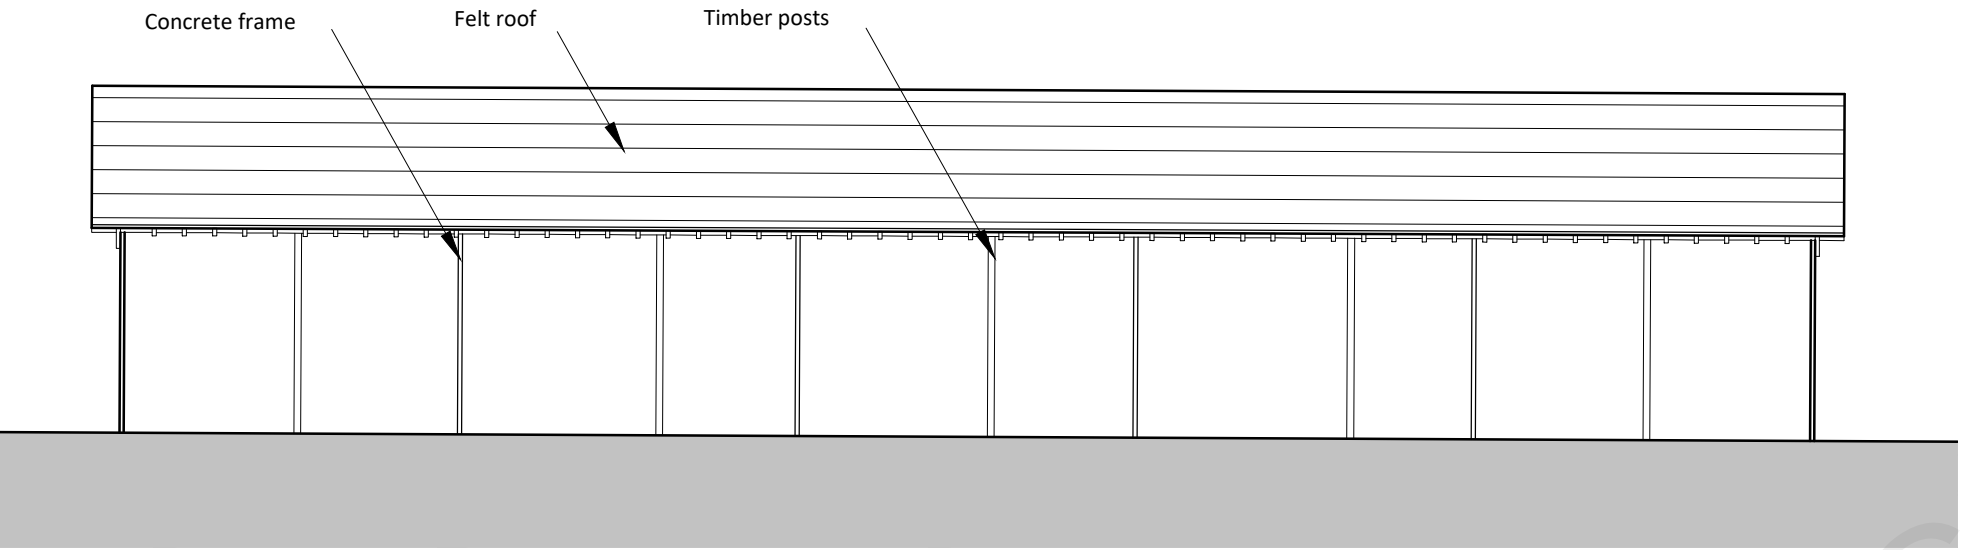


Existing Front (South) Elevation
1:100

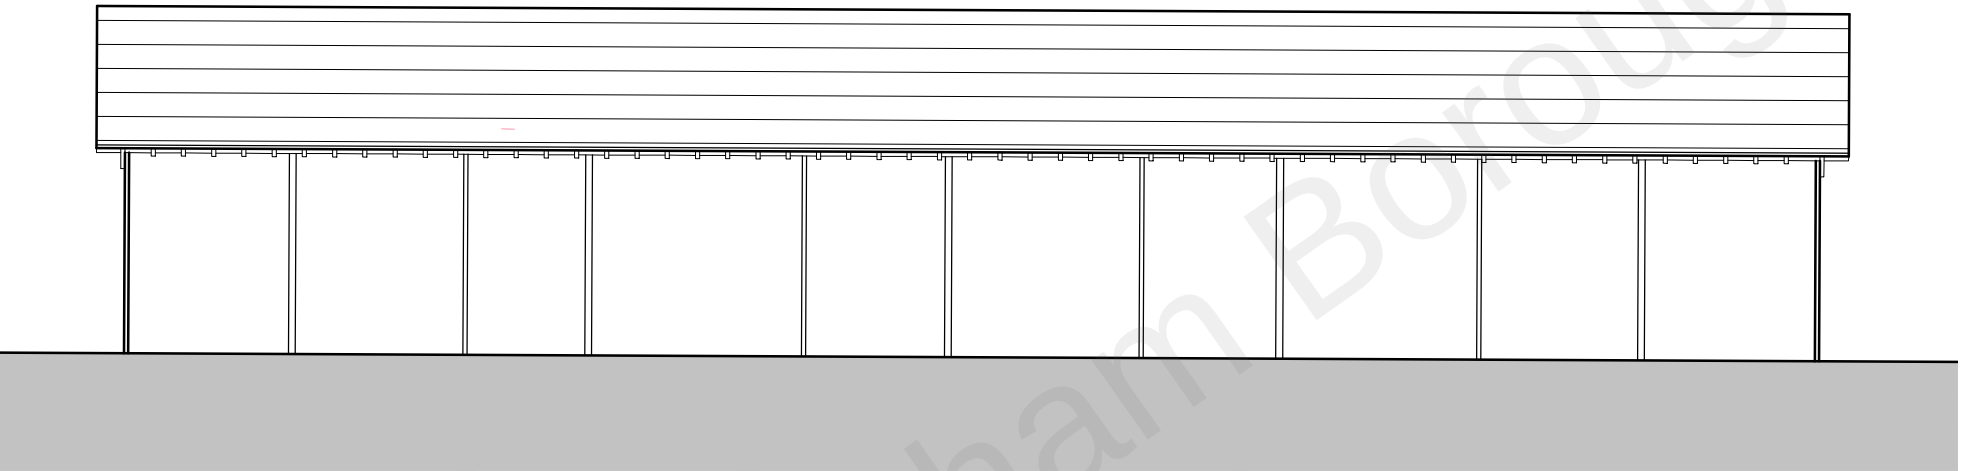

Existing Rear (North) Elevation
1:100

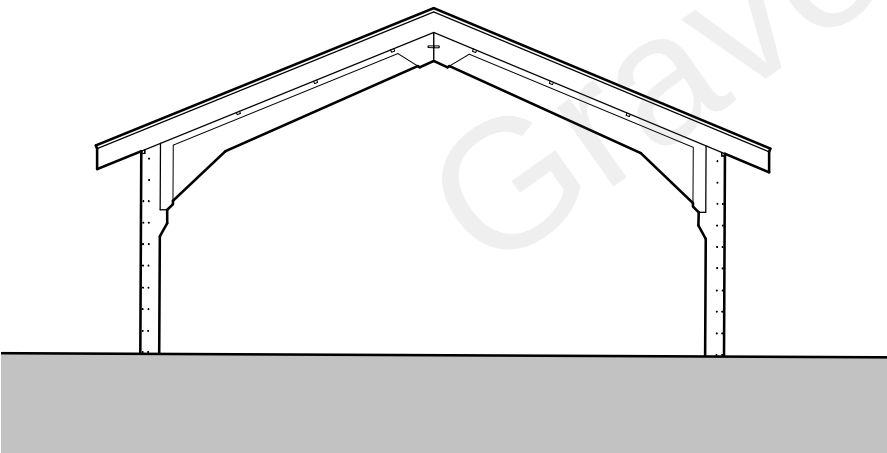

Existing Side (East) Elevation
1:100

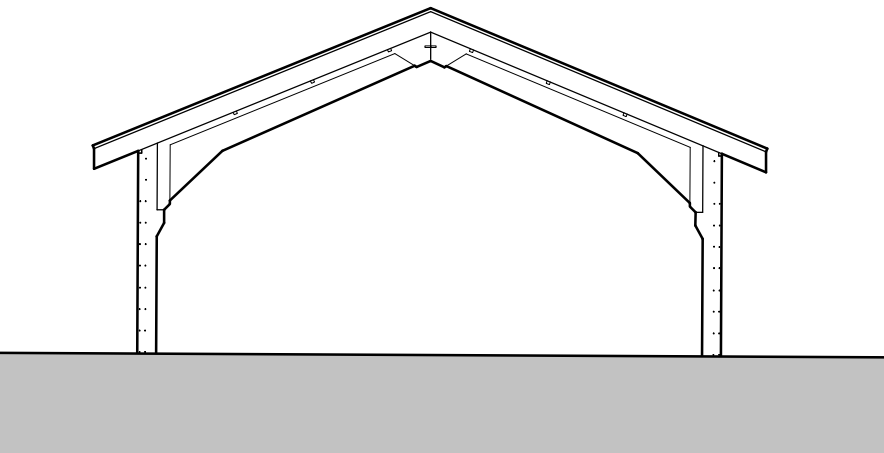

Existing Side (West) Elevation
1:100



2 The Parade, Ash Road, Hartley
Longfield, Kent DA3 8BG
Tel: 01474 703705
www.grahamsimpkinplanning.co.uk
Email: webmail@grahamsimpkinplanning.co.uk

Project Title Starwood, Pear Tree Lane, Shorne, DA12 3JU		Job No 3760
Drawing Title Existing Stables Elevations	Drawing No 04	Revision
Date 09.12.2022	Drawn by MS	Checked by PN
Scale 1:100 @ A3	Note	

