


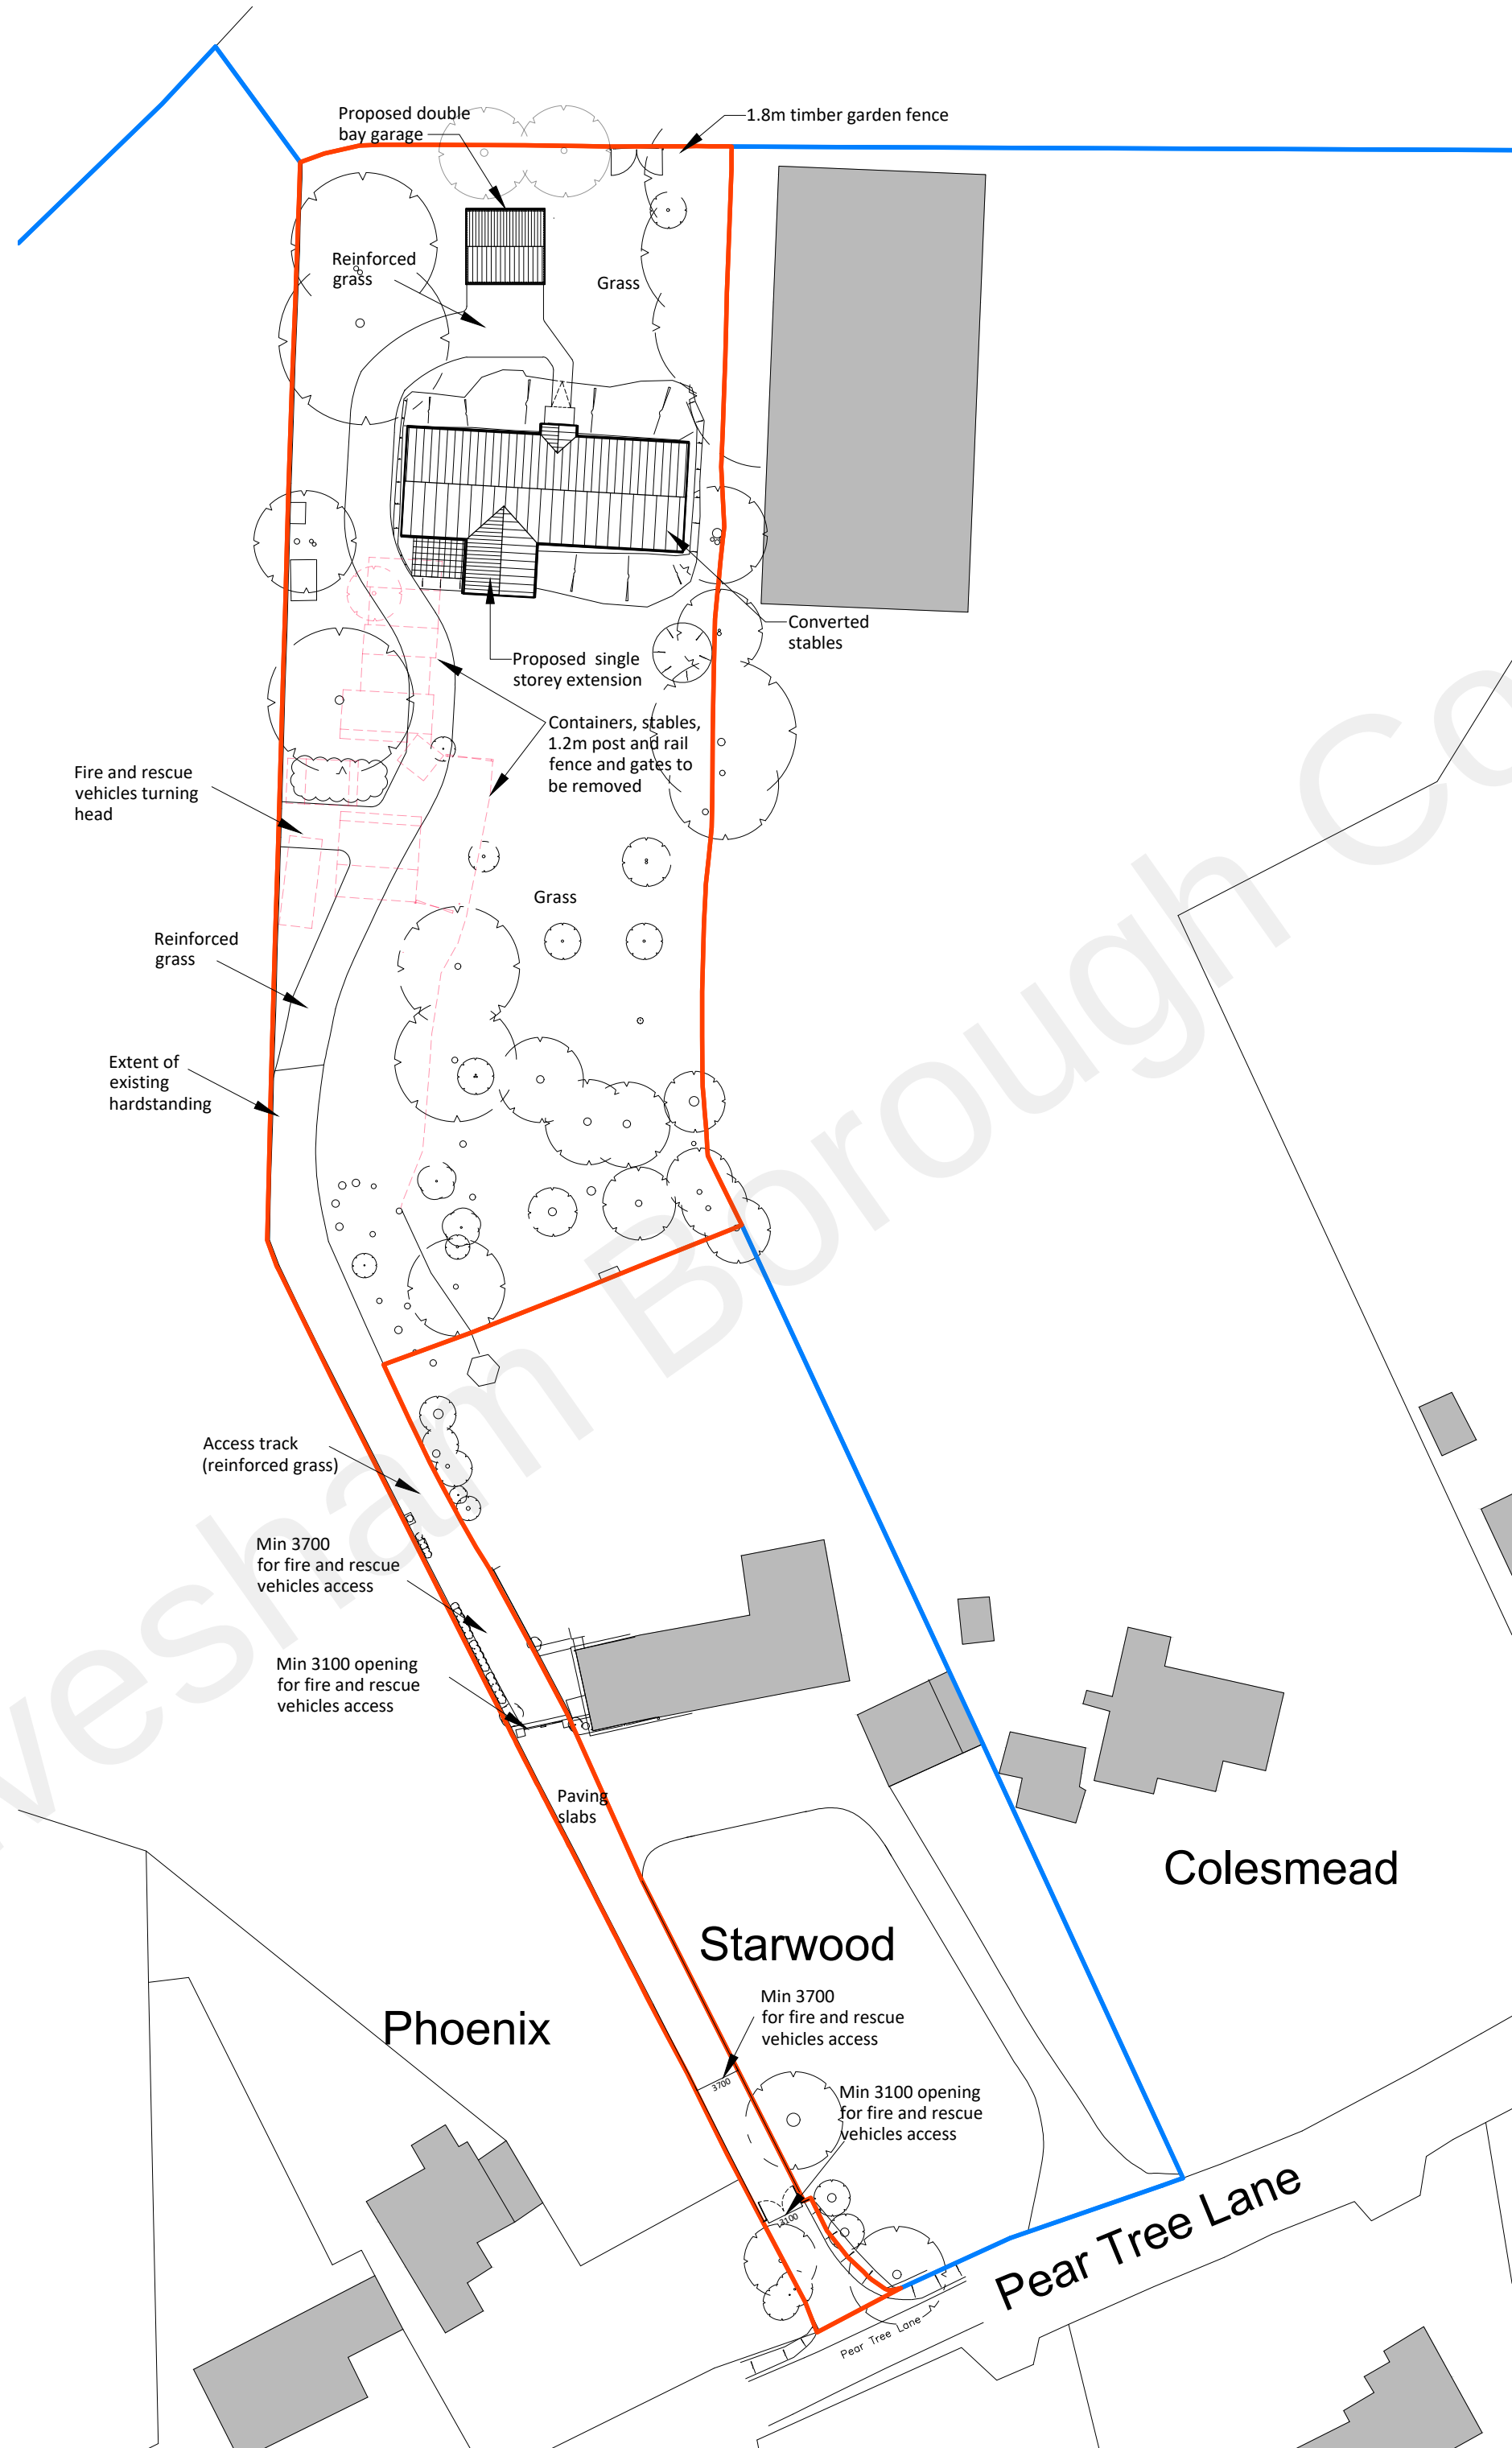

Proposed Block Plan
1:500



2 The Parade, Ash Road, Hartley
Longfield, Kent DA3 8BG
Tel: 01474 703705
www.grahamsimpkinplanning.co.uk
Email: webmail@grahamsimpkinplanning.co.uk

Project Title Starwood, Pear Tree Lane, Shorne, DA12 3JU		Job No 3760
Drawing Title Proposed Block Plan	Drawing No 06	Revision
Date 09.12.2022	Drawn by MS	Checked by PN

Scale 1:500 @ A2	Note
---------------------	------

