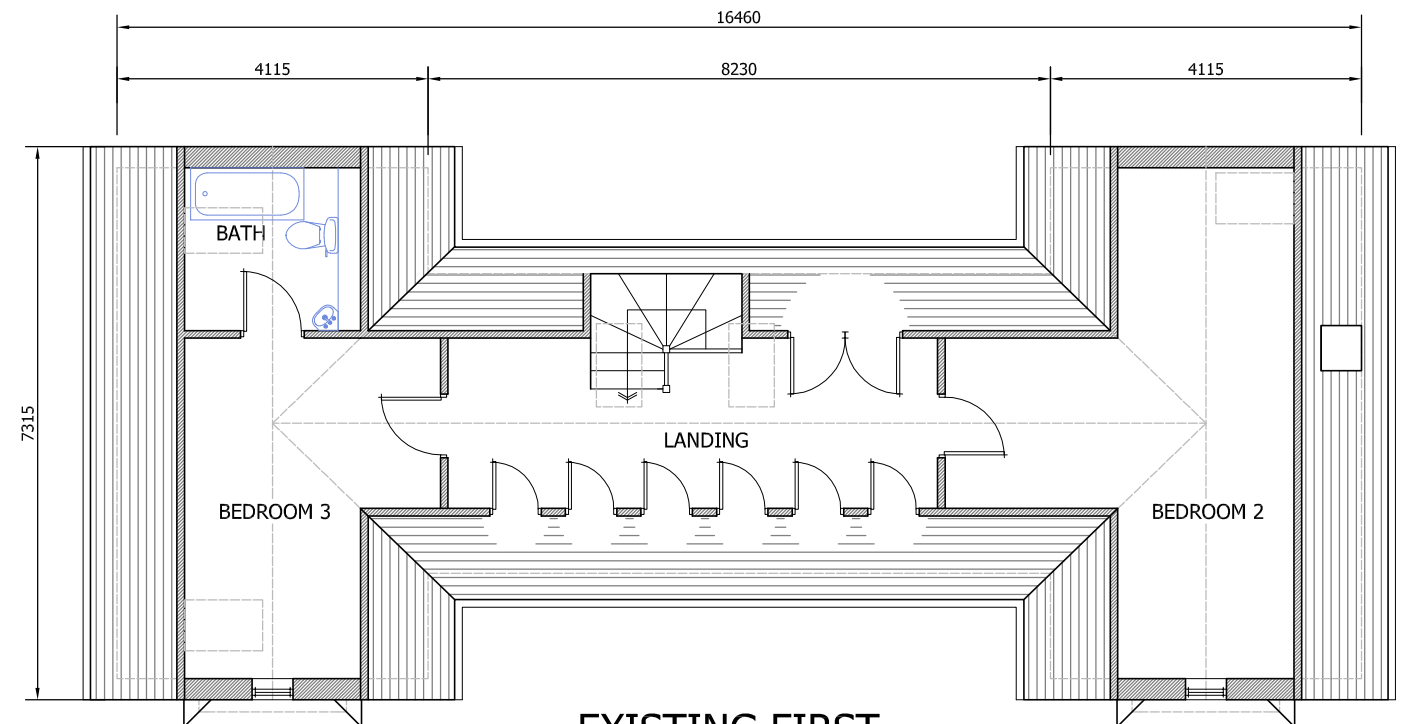
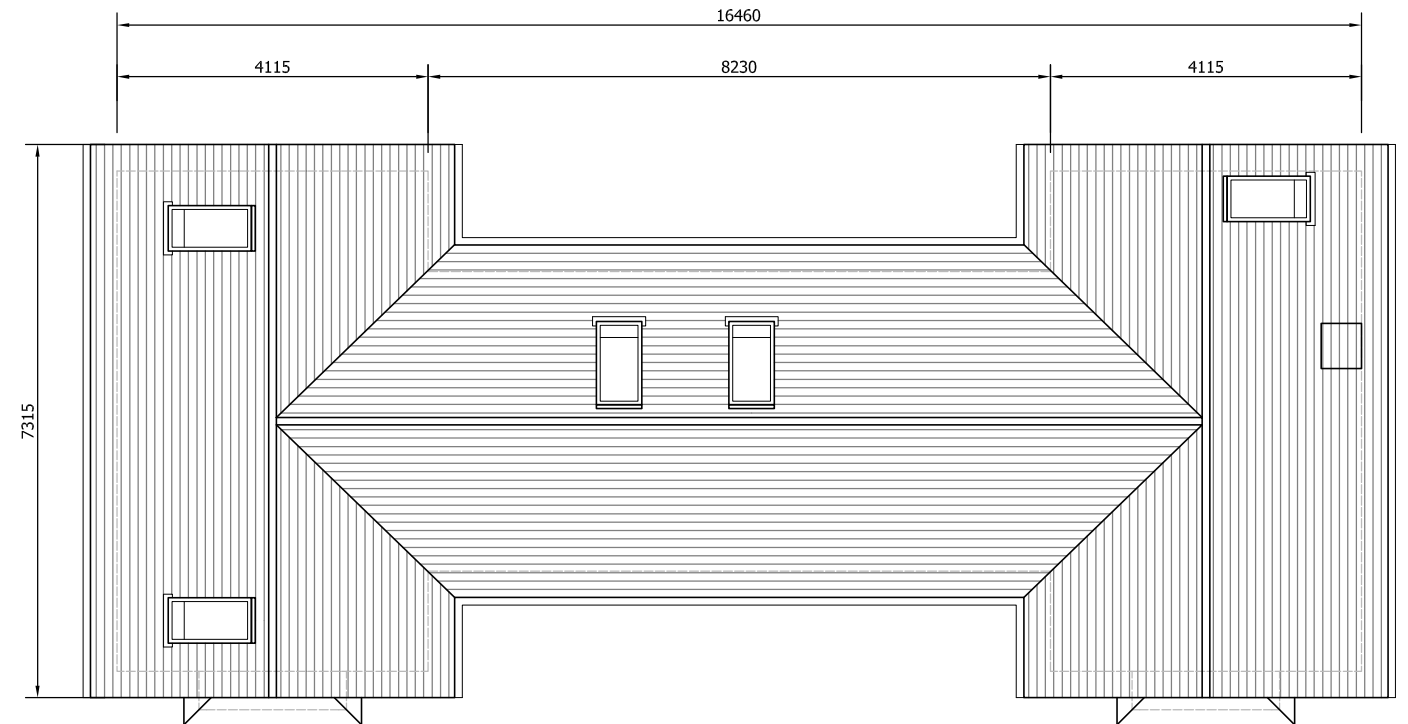
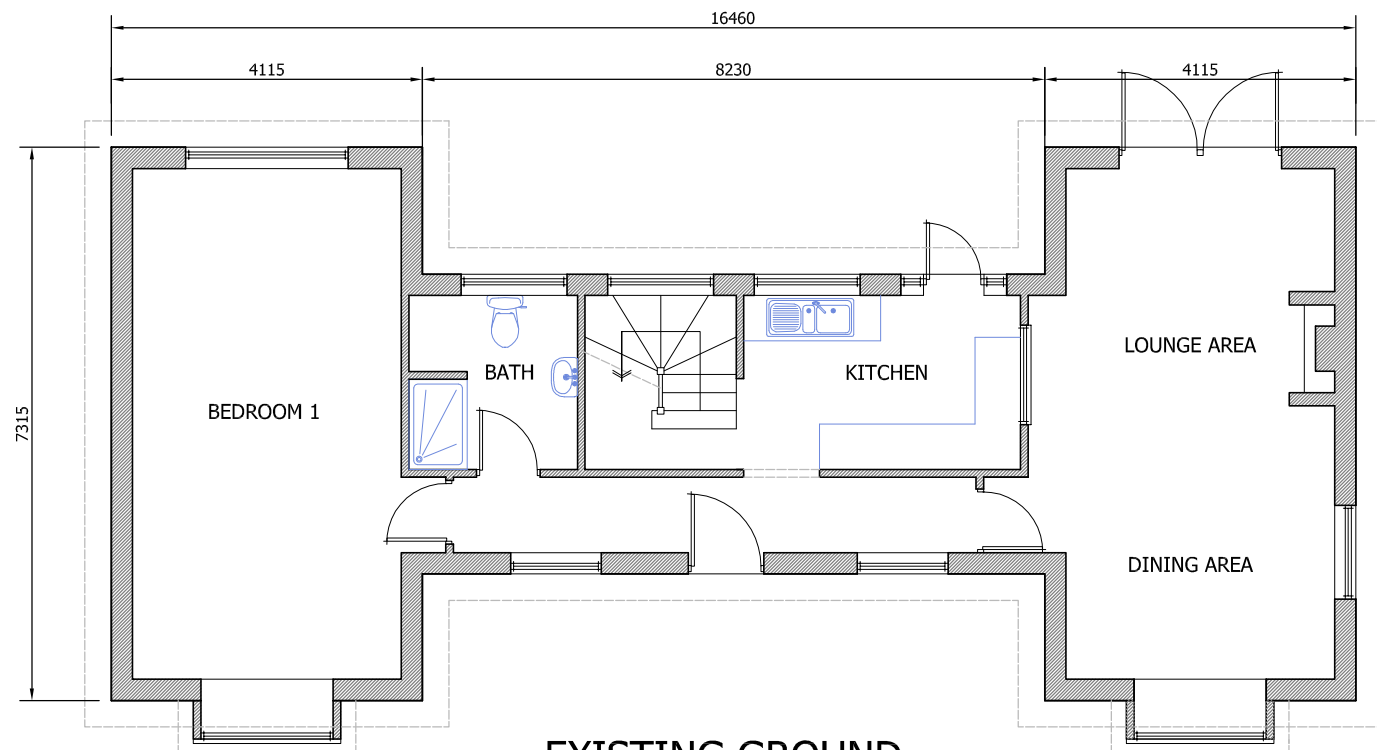


CADGUYS ARCHITECTURAL SERVICES

Project
ASHLEIGH, 39 RHODODENDROMN AVENUE, MEOPHAM, GRAVESEND, DA13 0TU

Drawing Title
Existing Plans

Date
DEC-2024

Scale
1:100/A3

Project No.
CG-330

Drawing No.
PL/02

Drawn by/Checked by
SM

Rev
A

Date

Details
Initial drawings sent out for review

Dimensions to be verified on site
by contractor prior to
commencement of work

This is the copyright of the practice
and may not be reproduced in part
or in whole without the prior
written consent of the practice.



CAD
GUYS

07512090919
www.cadguys.co.uk
sonny@cadguys.co.uk

15-17 Middle Street,
Brighton, BN1 1AL
T: 0751 20 90 919
E: Sonny@cadguys.co.uk
W: www.cadguys.co.uk