




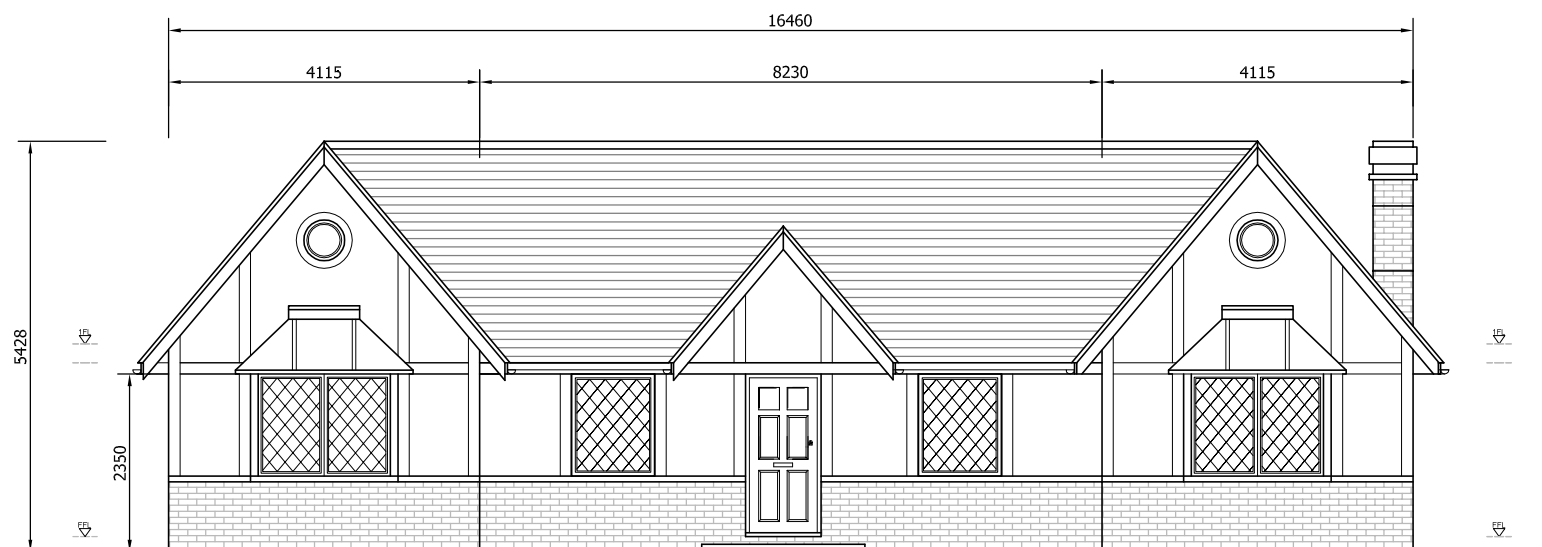


EXISTING FRONT (EAST) ELEVATION
scale 1:100

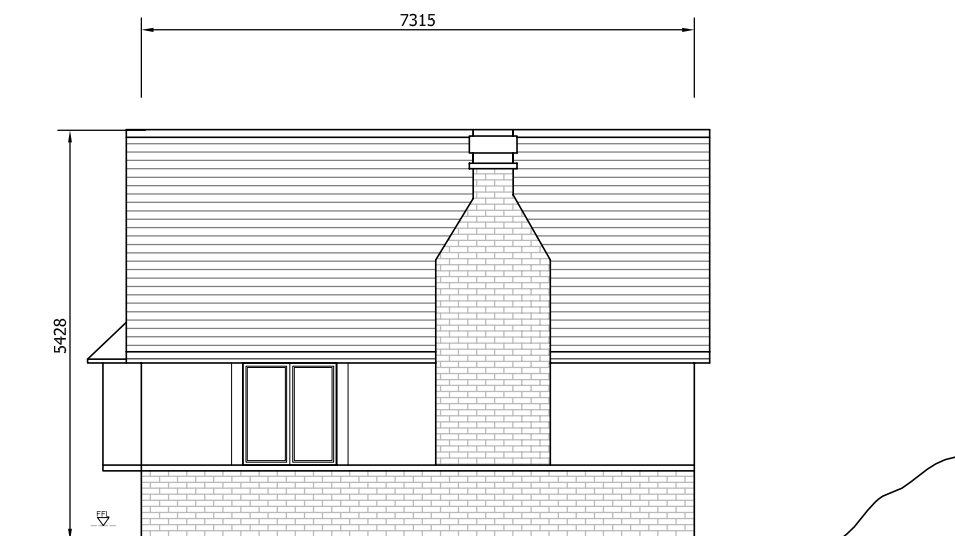


EXISTING SIDE (NORTH) ELEVATION
scale 1:100

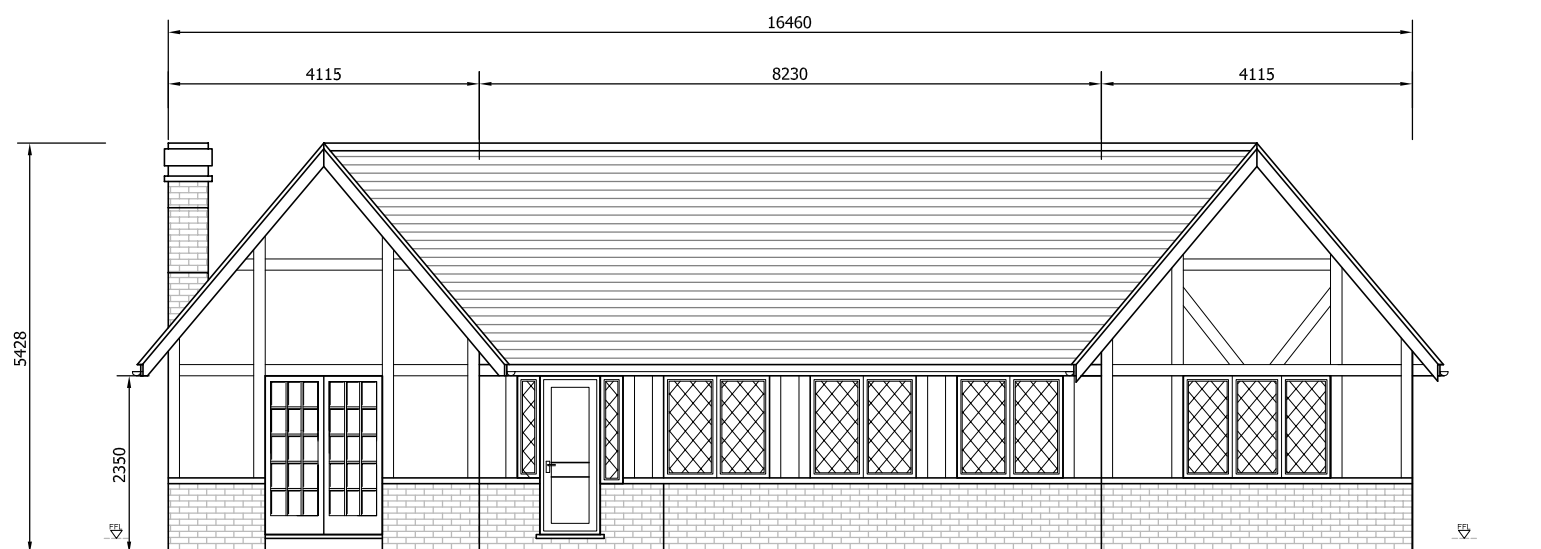

EXISTING REAR (WEST) ELEVATION
scale 1:100

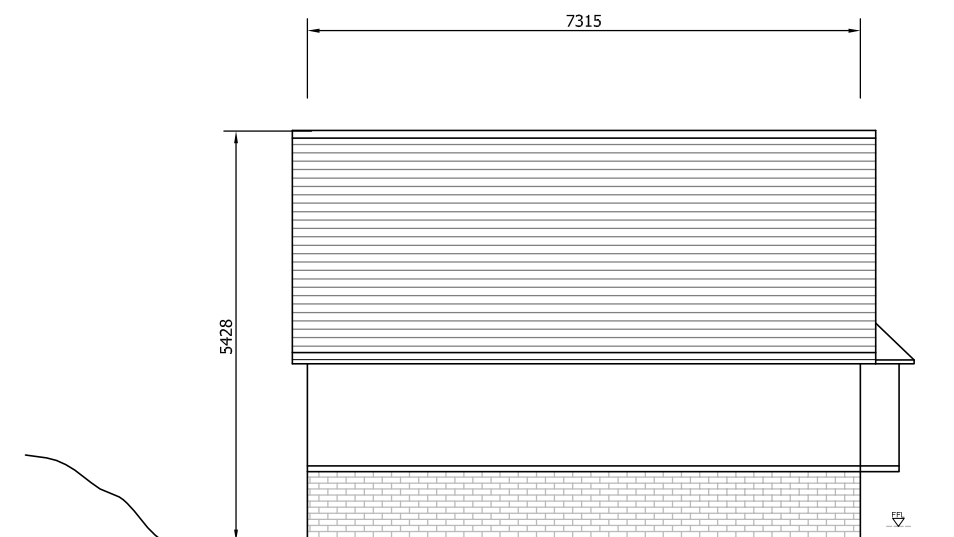

EXISTING SIDE (SOUTH) ELEVATION
scale 1:100

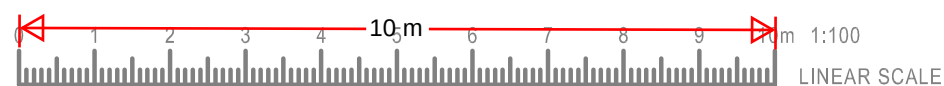

CADGUYS ARCHITECTURAL SERVICES

Project
ASHLEIGH, 39 RHODODENDROMN AVENUE, MEOPHAM, GRAVESEND, DA13 0TU

Rev Date Details
A 041224 Initial drawings sent out for review

Dimensions to be verified on site
by contractor prior to
commencement of work



CADGUYS

07512090919
www.cadguys.co.uk
sonny@cadguys.co.uk

15-17 Middle Street,
Brighton, BN1 1AL
T: 0751 20 90 919
E: Sonny@cadguys.co.uk
W: www.cadguys.co.uk

Drawing Title
Existing Elevations

Date
DEC-2024

Scale
1:100/A3

Project No.
CG-330

Drawing No.
PL/03

Drawn by/Checked by
SM

This is the copyright of the practice
and may not be reproduced in part
or in whole without the prior
written consent of the practice.