




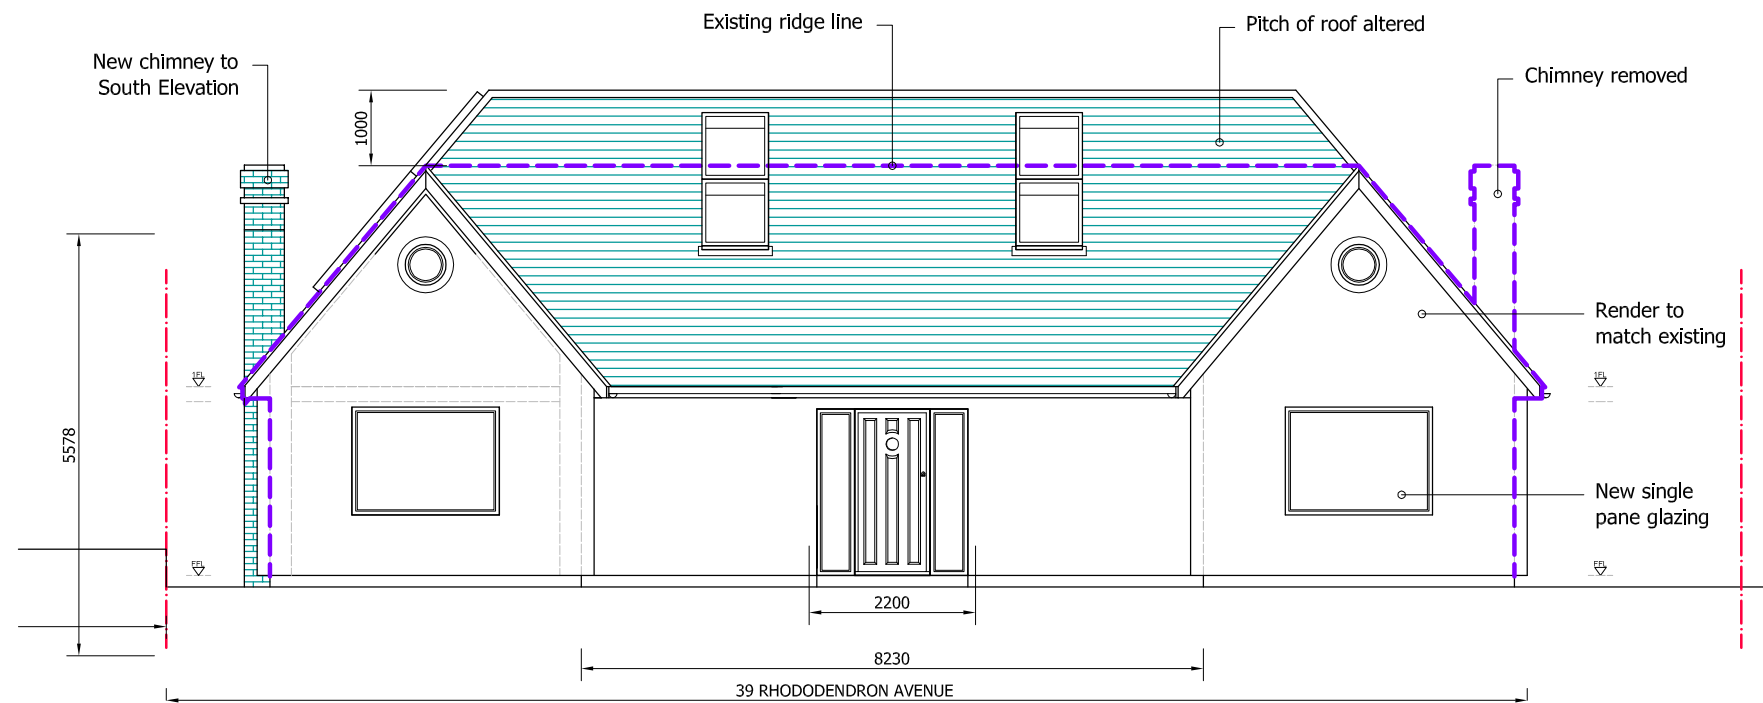


PROPOSED FRONT (EAST) ELEVATION
scale 1:100

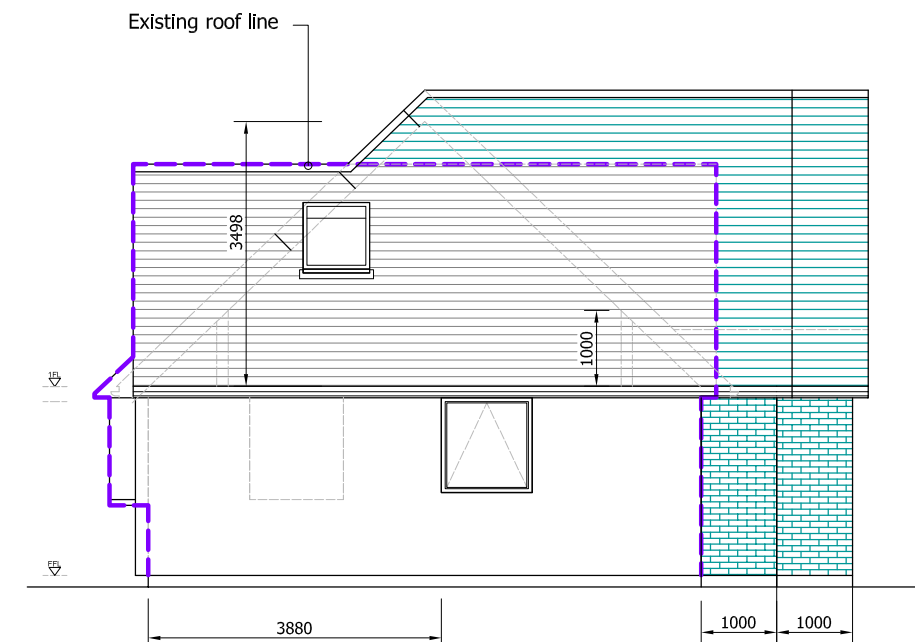

PROPOSED SIDE (NORTH) ELEVATION
scale 1:100

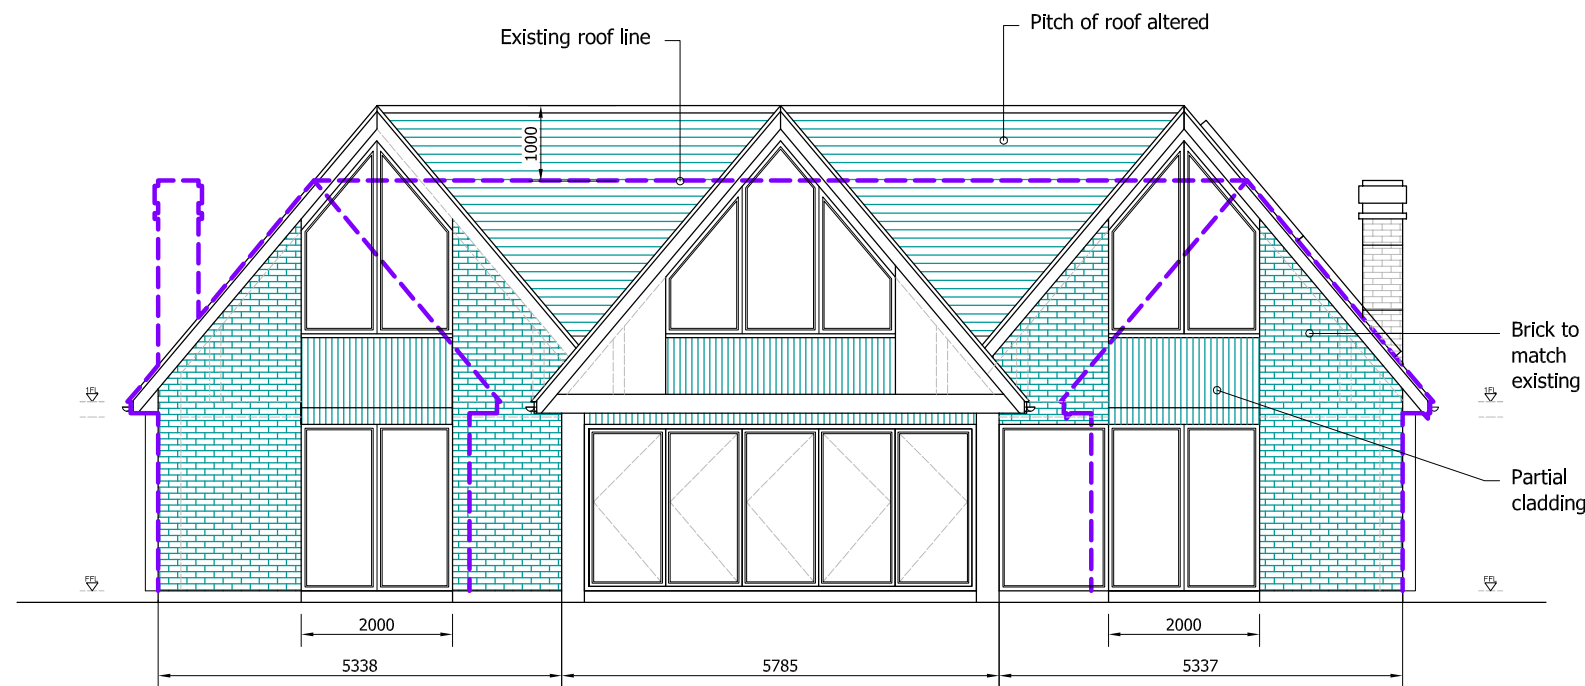

PROPOSED REAR (WEST) ELEVATION
scale 1:100

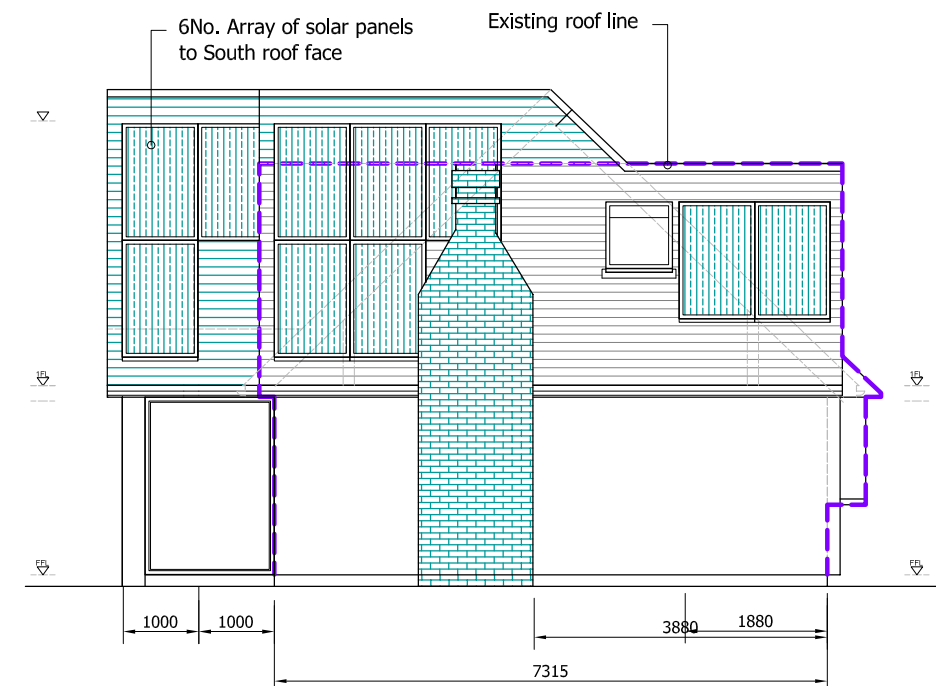

PROPOSED SIDE (SOUTH) ELEVATION
scale 1:100



CADGUYS ARCHITECTURAL SERVICES



CADGUYS

07512090919
www.cadguys.co.uk
sonny@cadguys.co.uk

15-17 Middle Street,
Brighton, BN1 1AL
T: 0751 20 90 919
E: Sonny@cadguys.co.uk
W: www.cadguys.co.uk

Project

ASTRALITY, 39 RHODODENDRON AVENUE, MEOPHAM, GRAVESEND, DA13 0TU

Drawing Title

Proposed Elevations

Date

NOV-2025

Scale

1:100/A3

Project No.

CG-330

Drawing No.

PL/05

Drawn by/Checked by

SM

Rev

Date

Details

A

040425

Initial drawings sent out for review

B

170425

Revised Design

C

210525

Revised design

D

311025

Revised design (GIA & VOLUME)

E

101125

Final amendments

Dimensions to be verified on site by contractor prior to commencement of work

This is the copyright of the practice and may not be reproduced in part or in whole without the prior written consent of the practice.