




Notes	
	All dimensions shown are in millimeters unless otherwise stated. Only figured dimension to be taken from this drawing and not scaled dimensions.

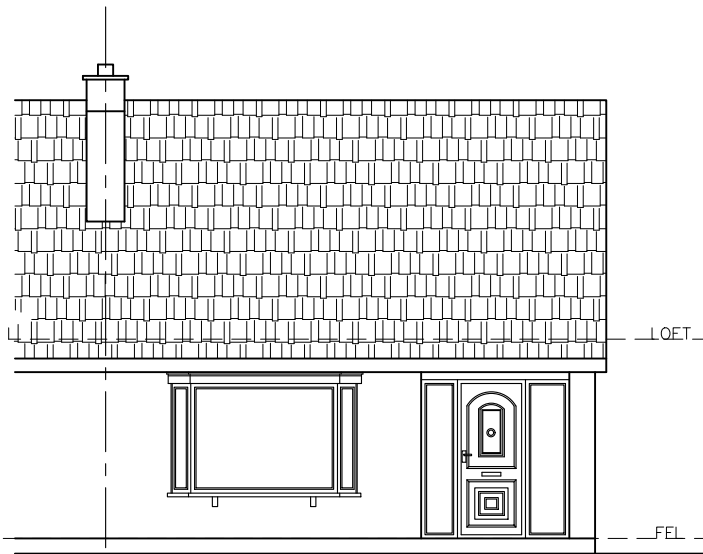


EXISTING FRONT SIDE ELEVATION

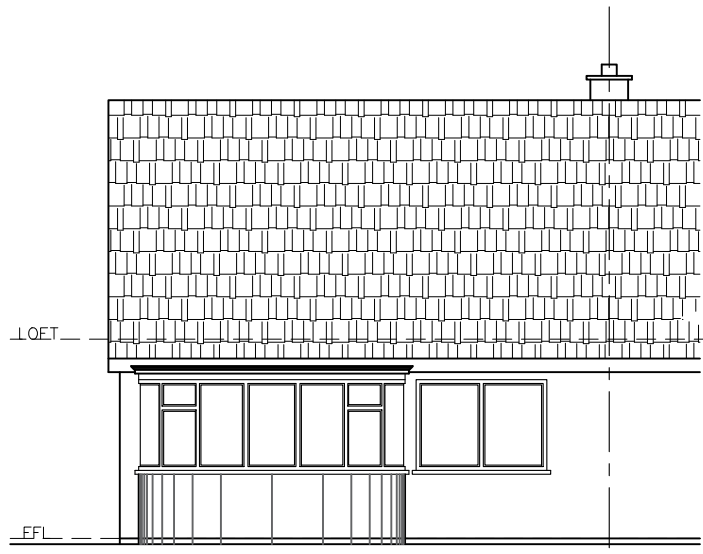


EXISTING REAR SIDE ELEVATION

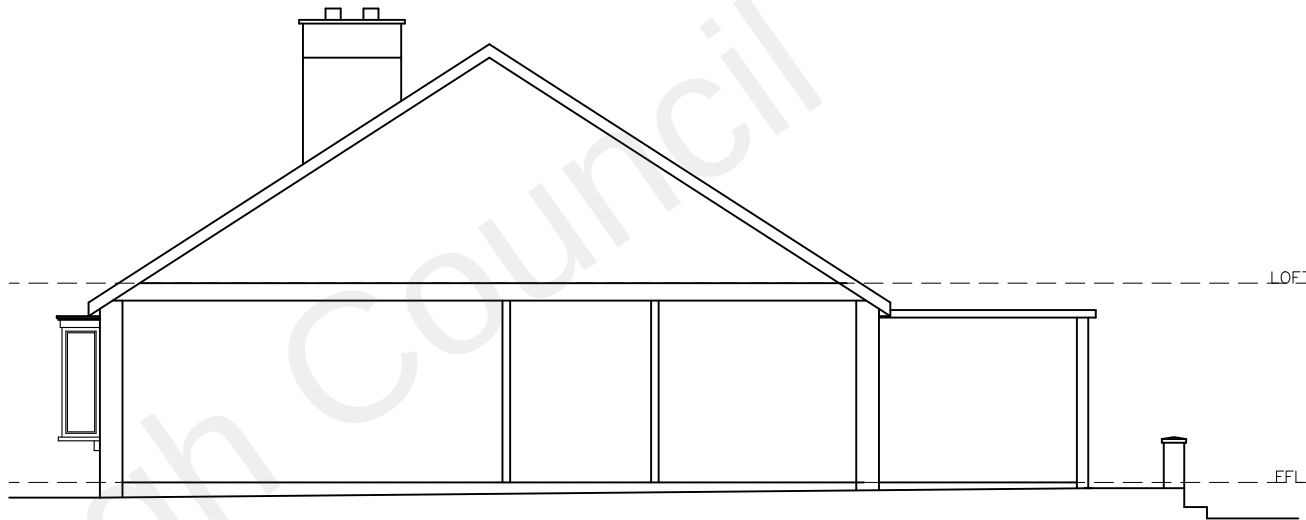

EXISTING RIGHT SIDE SECTION

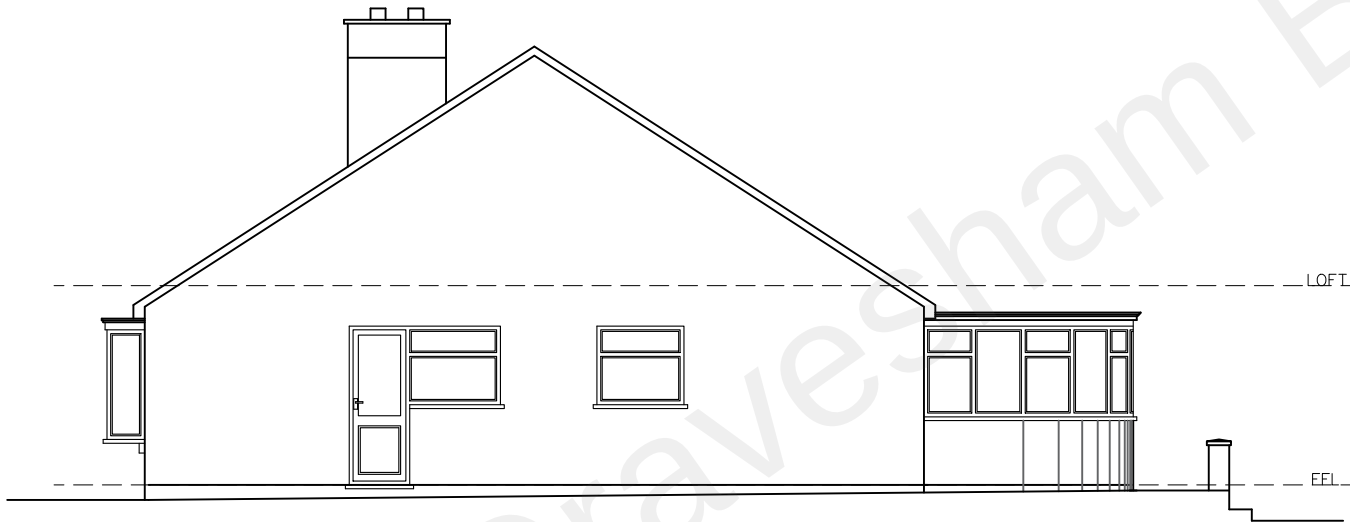

EXISTING RIGHT SIDE ELEVATION

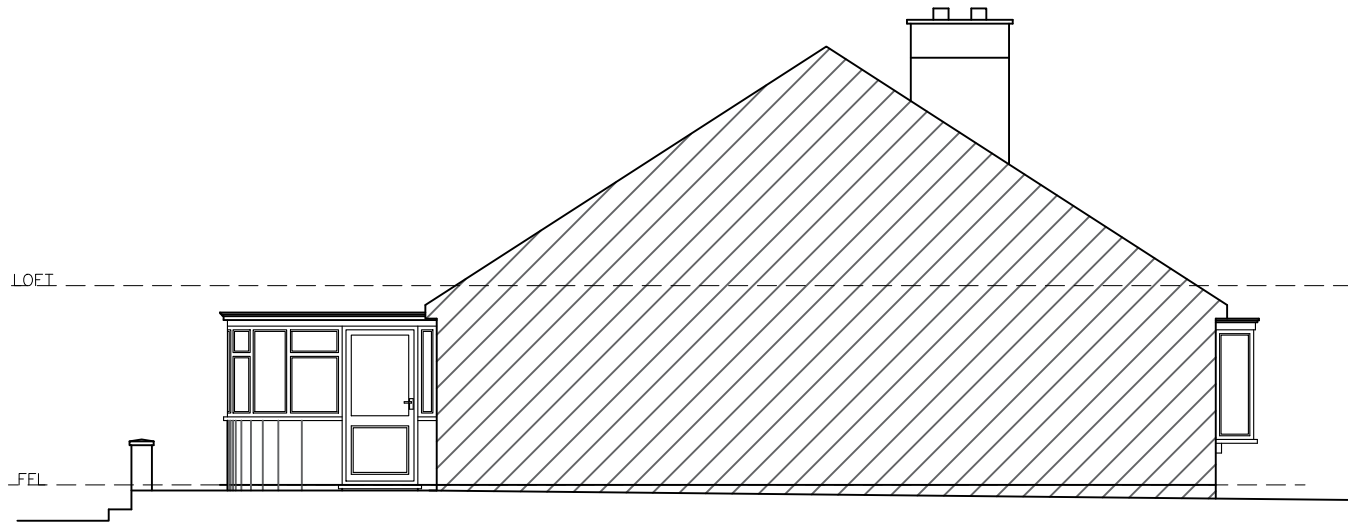

EXISTING LEFT SIDE ELEVATION



Project: PROPOSED REAR EXTENSION 2 Danes Close, Northfleet Gravesend DA11 8EU			
CLIENT: Mila Mckerell	DATE: 07-02-23		
REV:	Date	CHECKED BY: TA	Loft conversion & Extension Specialists 07815559217 / 02077121486
		SCALE: 1:100 @A3	
		DRAWN BY: TA	230212-11
		EXISTING ELEVATION & SECTION	
© This drawing and the building work illustrated are copyright and may not be reproduced without written permission.			REV: