




Note
This drawing is protected by copyright and must not be copied or reproduced without the written consent of Graham Simpkin Planning. All dimensions and sizes to be checked on site.
North points are indicative. ©

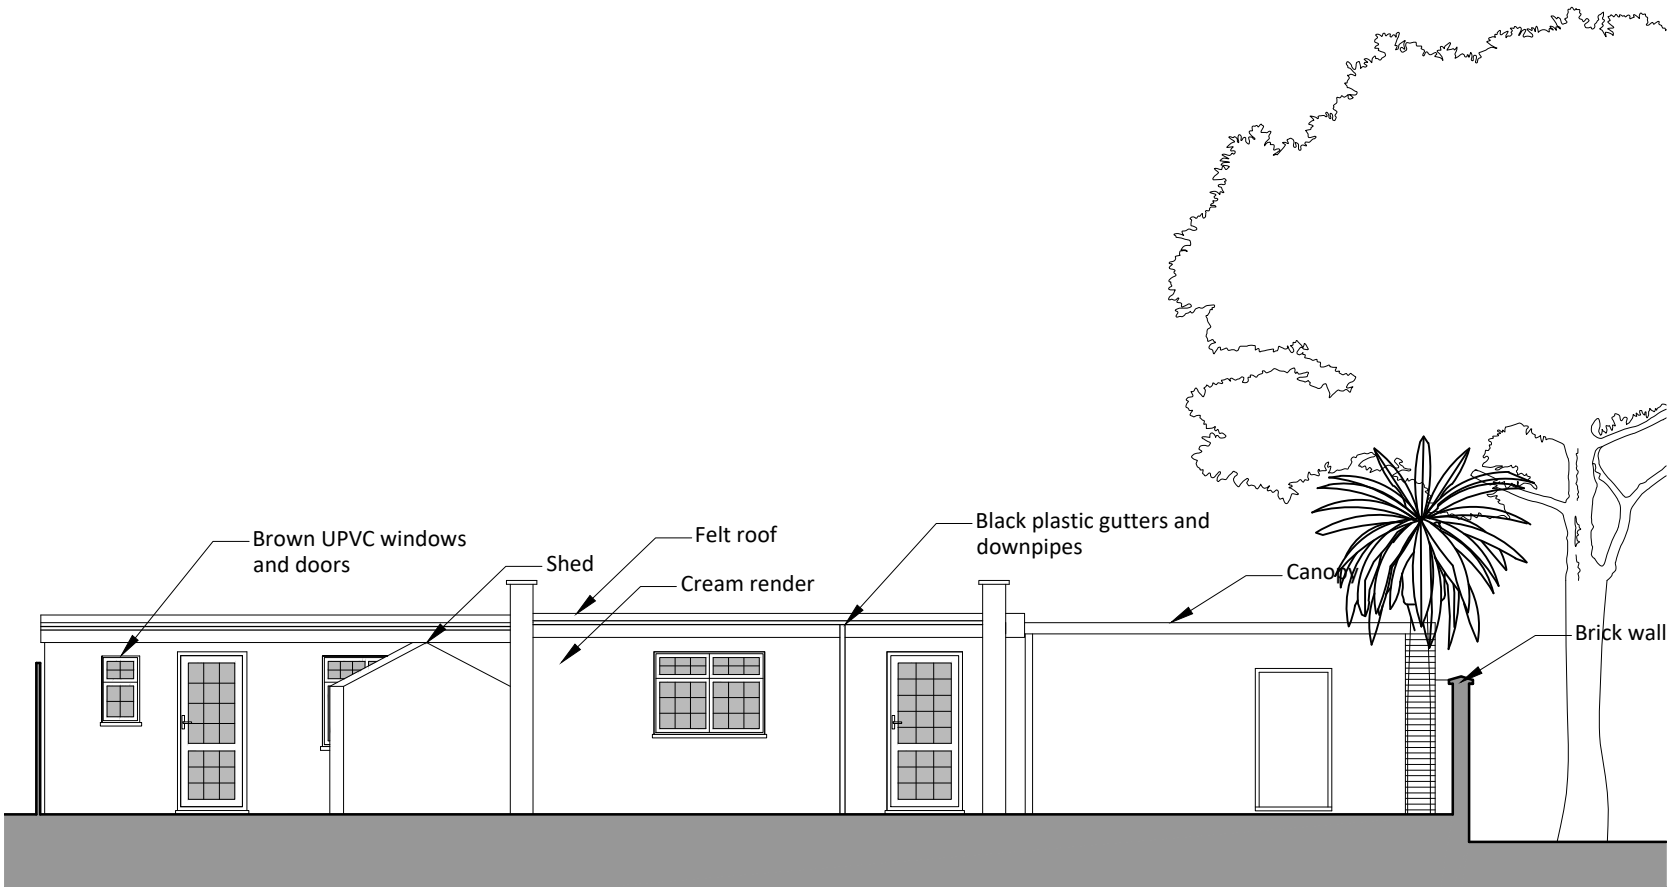


Existing Front (East) Elevation
1:100

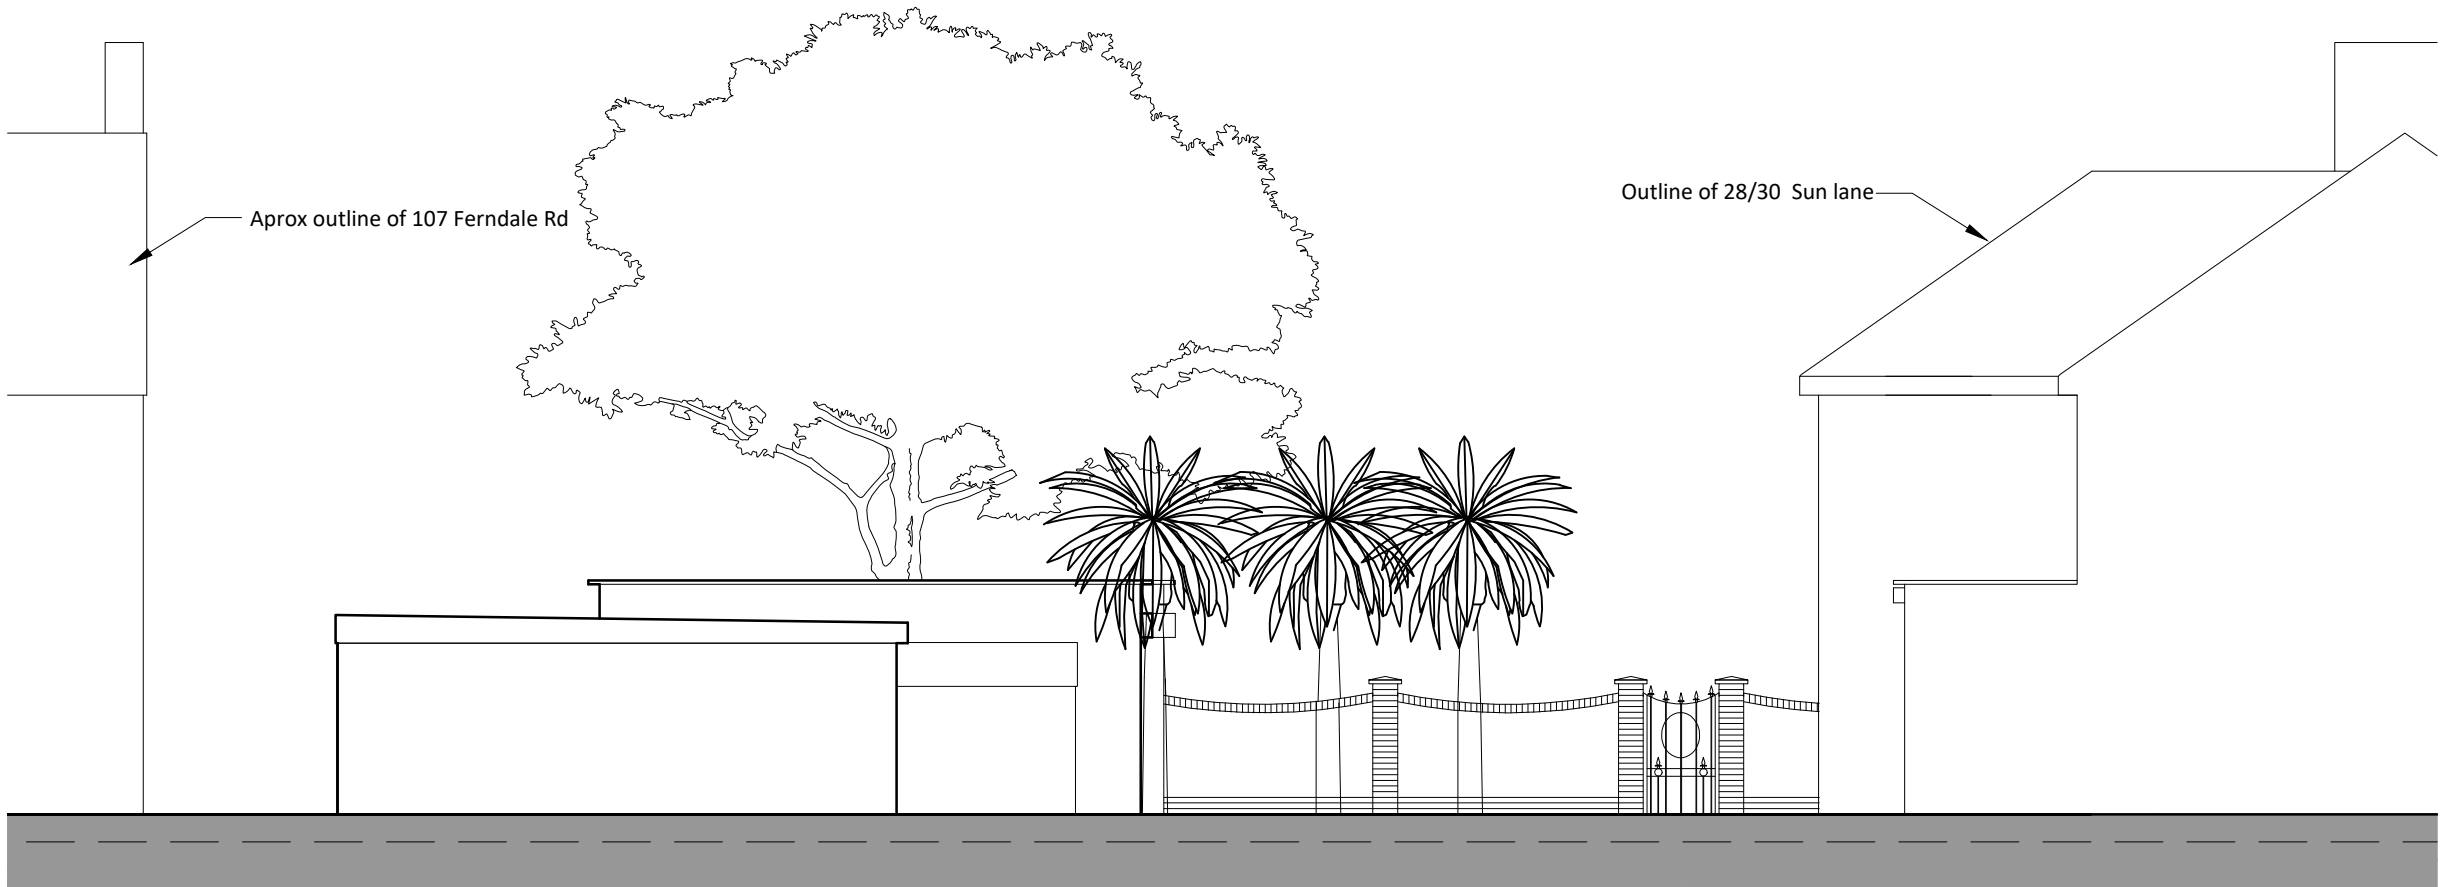

Existing Side (South) Elevation
1:100

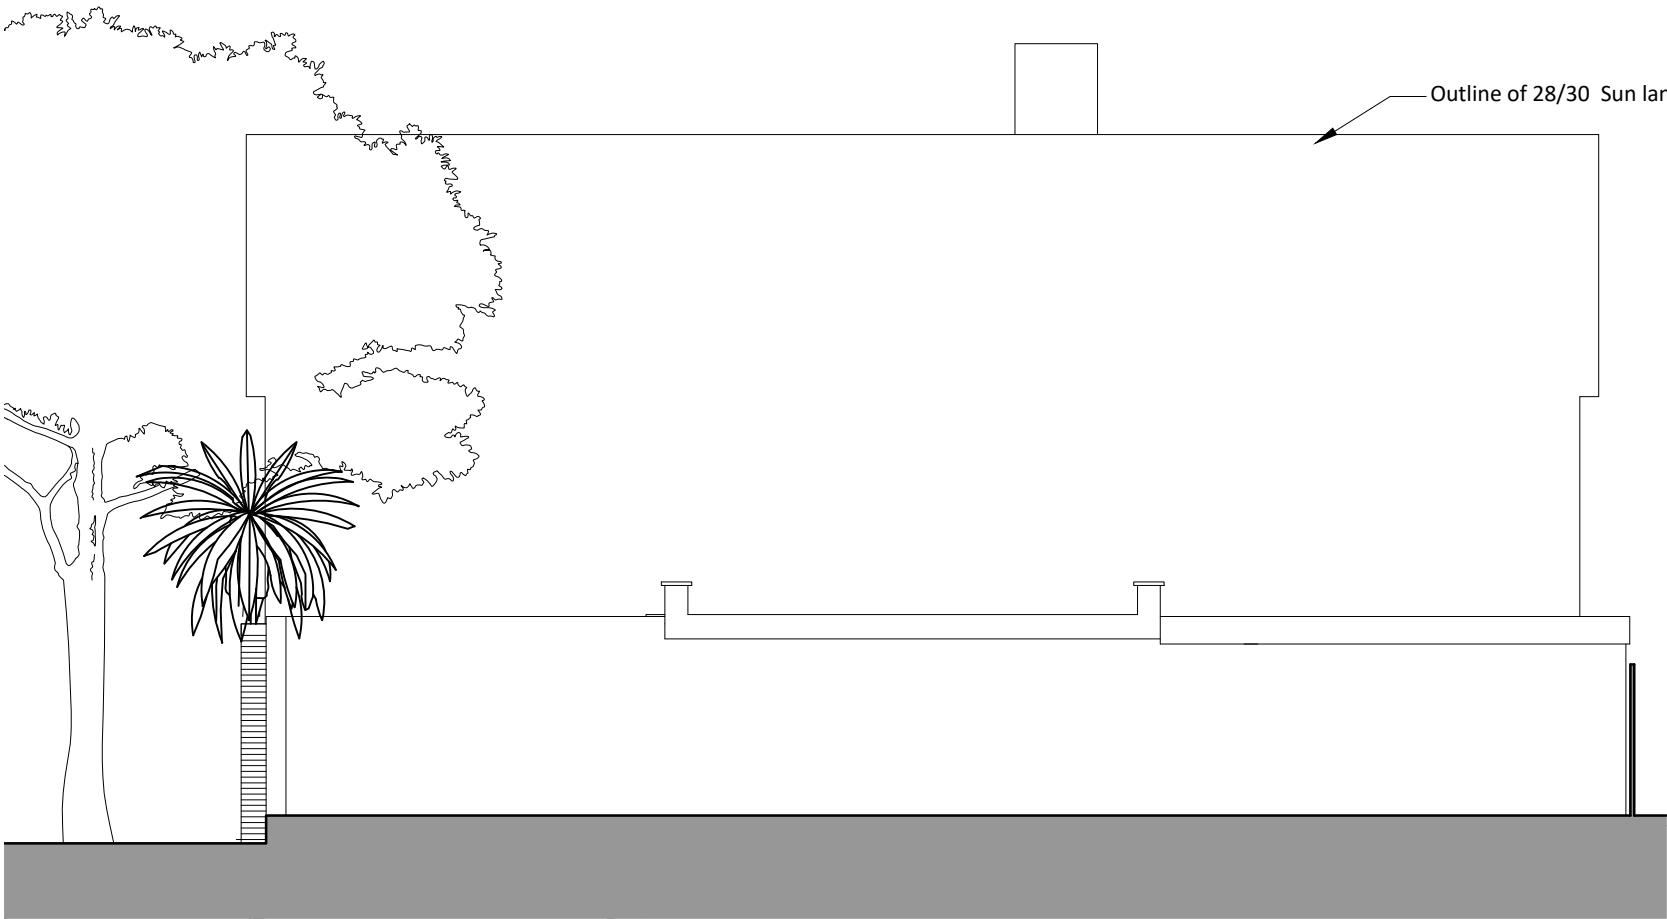

Existing Rear (West) Elevation
1:100

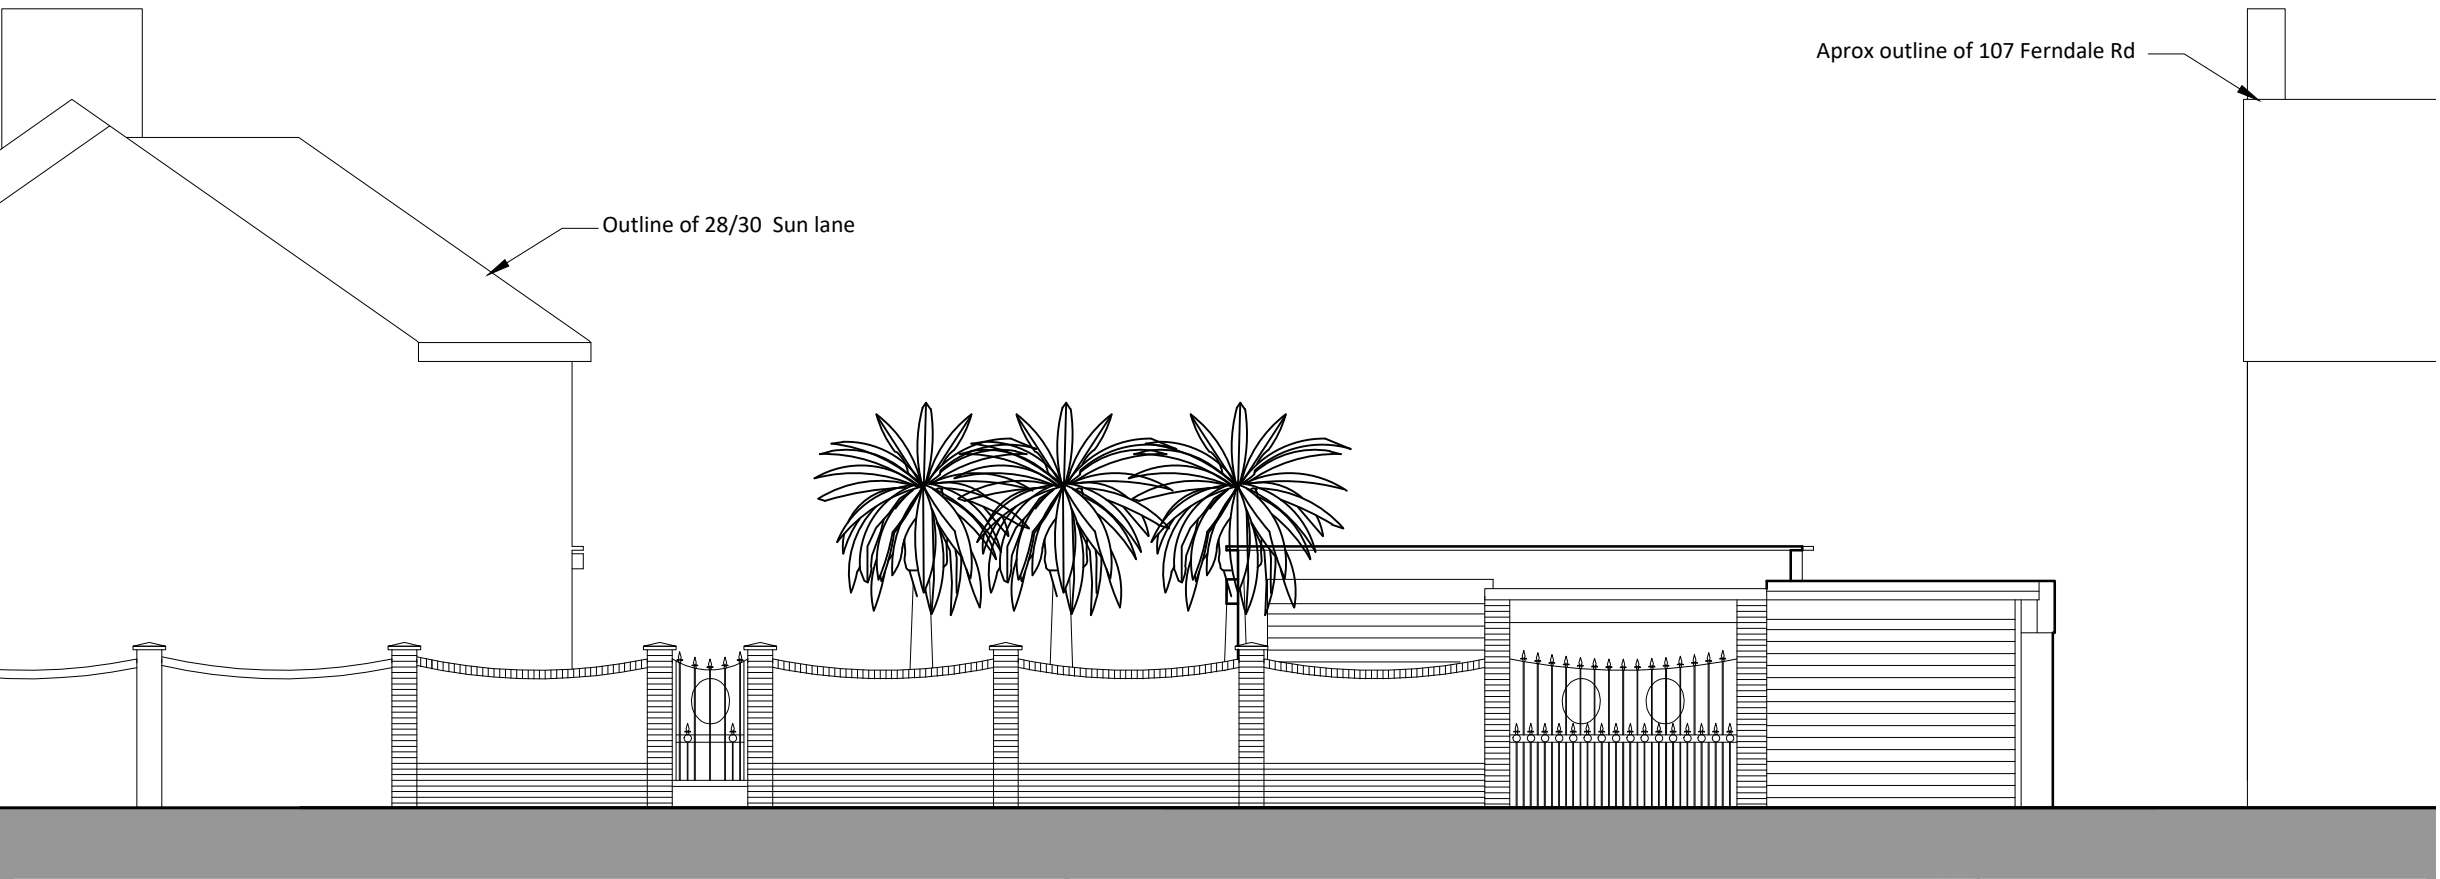

Existing Side (North) Elevation
1:100



Graham Simpkin Planning

2 The Parade, Ash Road, Hartley
Longfield, Kent DA3 8BG
Tel: 01474 703705
www.gsplanning.uk
Email: office@gsplanning.uk

Project Title 28/30 Sun Lane, Gravesend, DA12 5HG		Job No 4427
Drawing Title Existing Elevations	Drawing No 04	Revision —
Date 10.07.2025	Drawn by MW	Checked by SC
Scale 1:100 @ A2	Note	
A graphic scale bar with a double-headed arrow at the top labeled '6.01 m'. Below the bar are markings for 0, 1, 2, 3, 4, 5, and 6 metres. The text '1:100' is at the bottom left and 'metres' is at the bottom right.		