
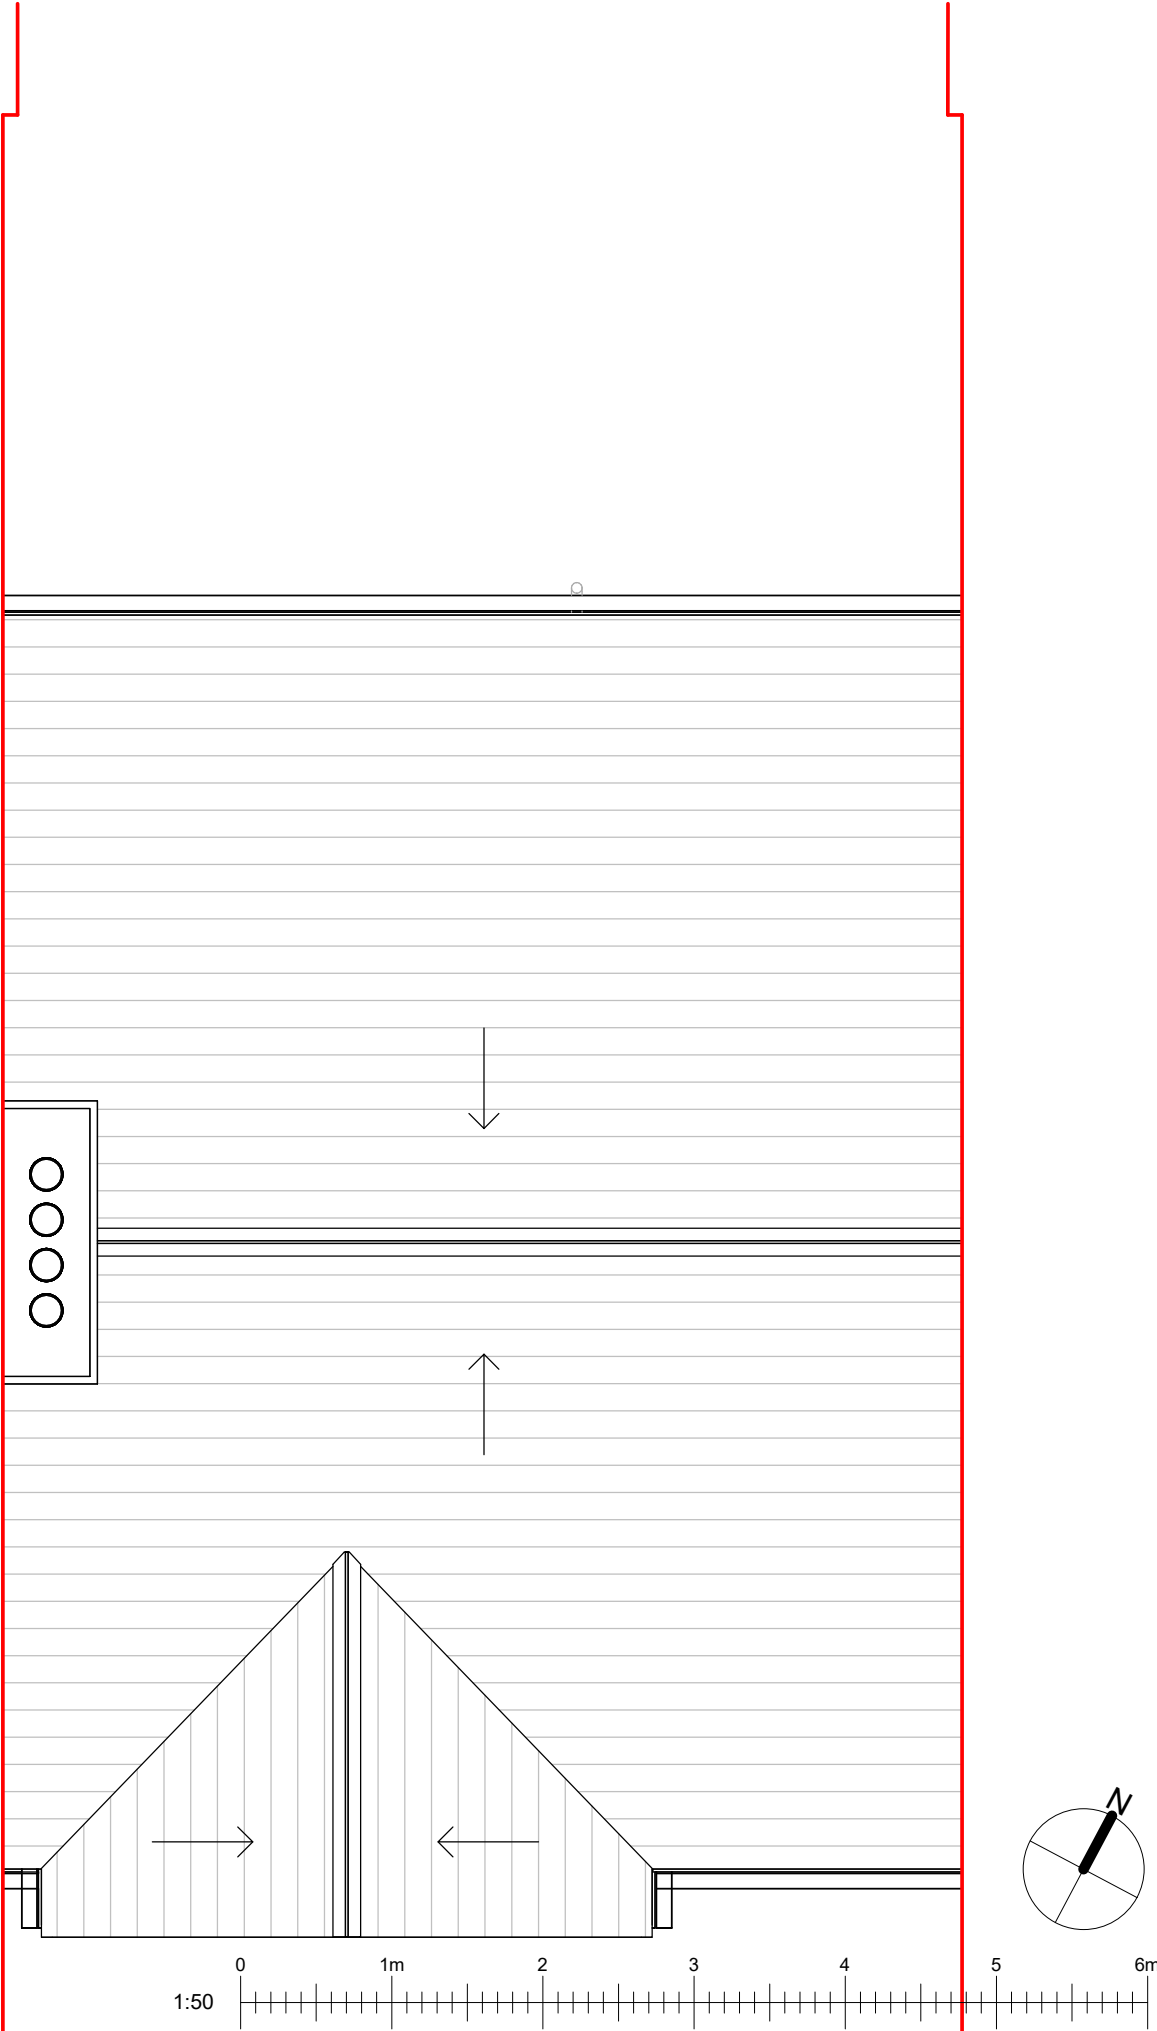


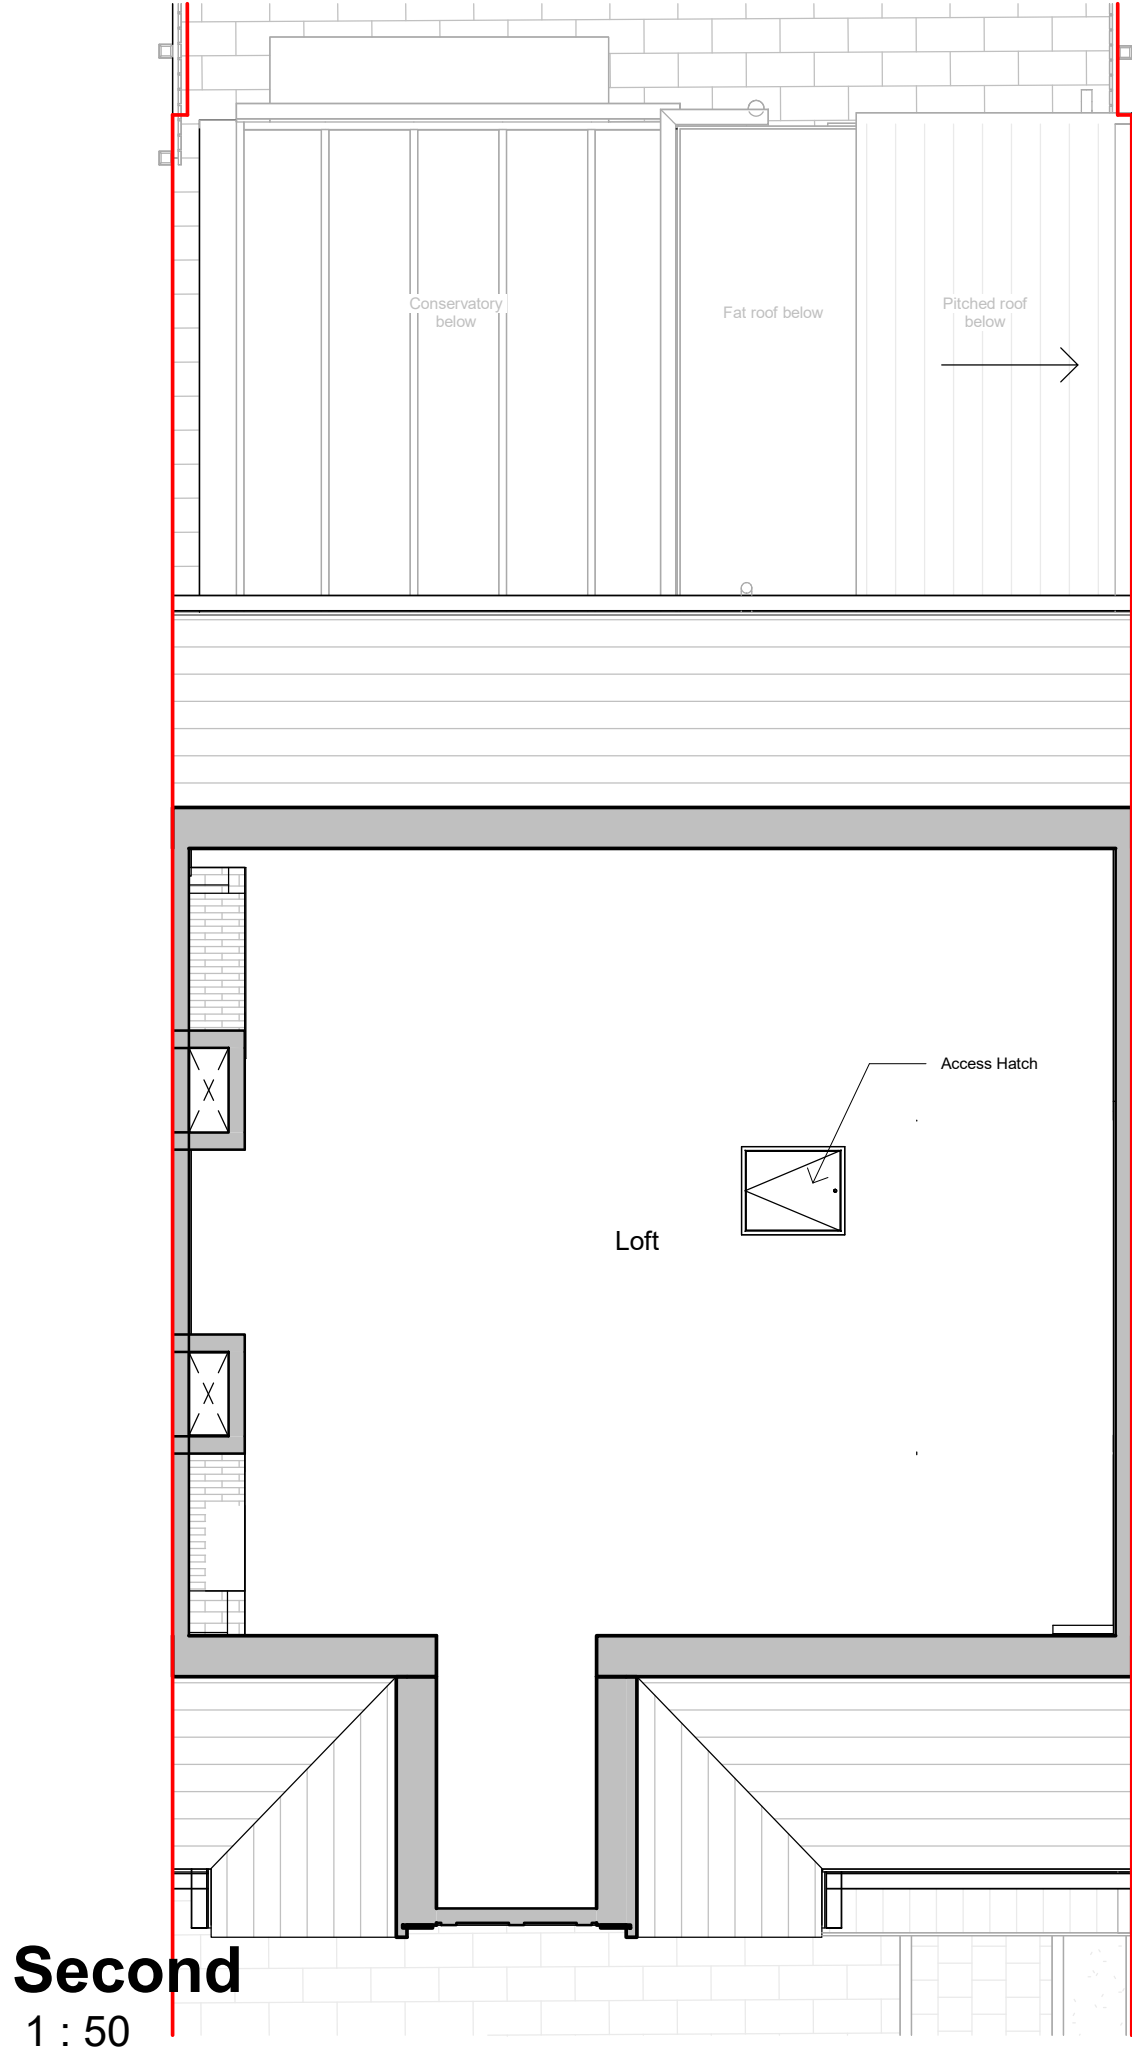

|           |                |       |         |          |
|-----------|----------------|-------|---------|----------|
| 1         | LDC Submission | MH    | MH      | 07.07.25 |
| rev       | description    | drawn | checked | date     |
| revisions |                |       |         |          |

status: PLANNING

This drawing is protected under The Copyright, Designs and Patents Act 1988.  
This drawing is produced for PLANNING PURPOSES ONLY and is not to be used for construction.

# STUDIO TWENTY THREE

client: Stephen Baniszak & Linda Nguyen

project: 9 Grange Road,  
Gravesend  
DA11 0ET

title: GA Plans - Existing (02 & Roof)

scale: 1 : 50 @ A3

date: 30/06/25

drawn: MH

checked: MH

job no:

drawing no:

revision:

250602

P1-103

P 1