
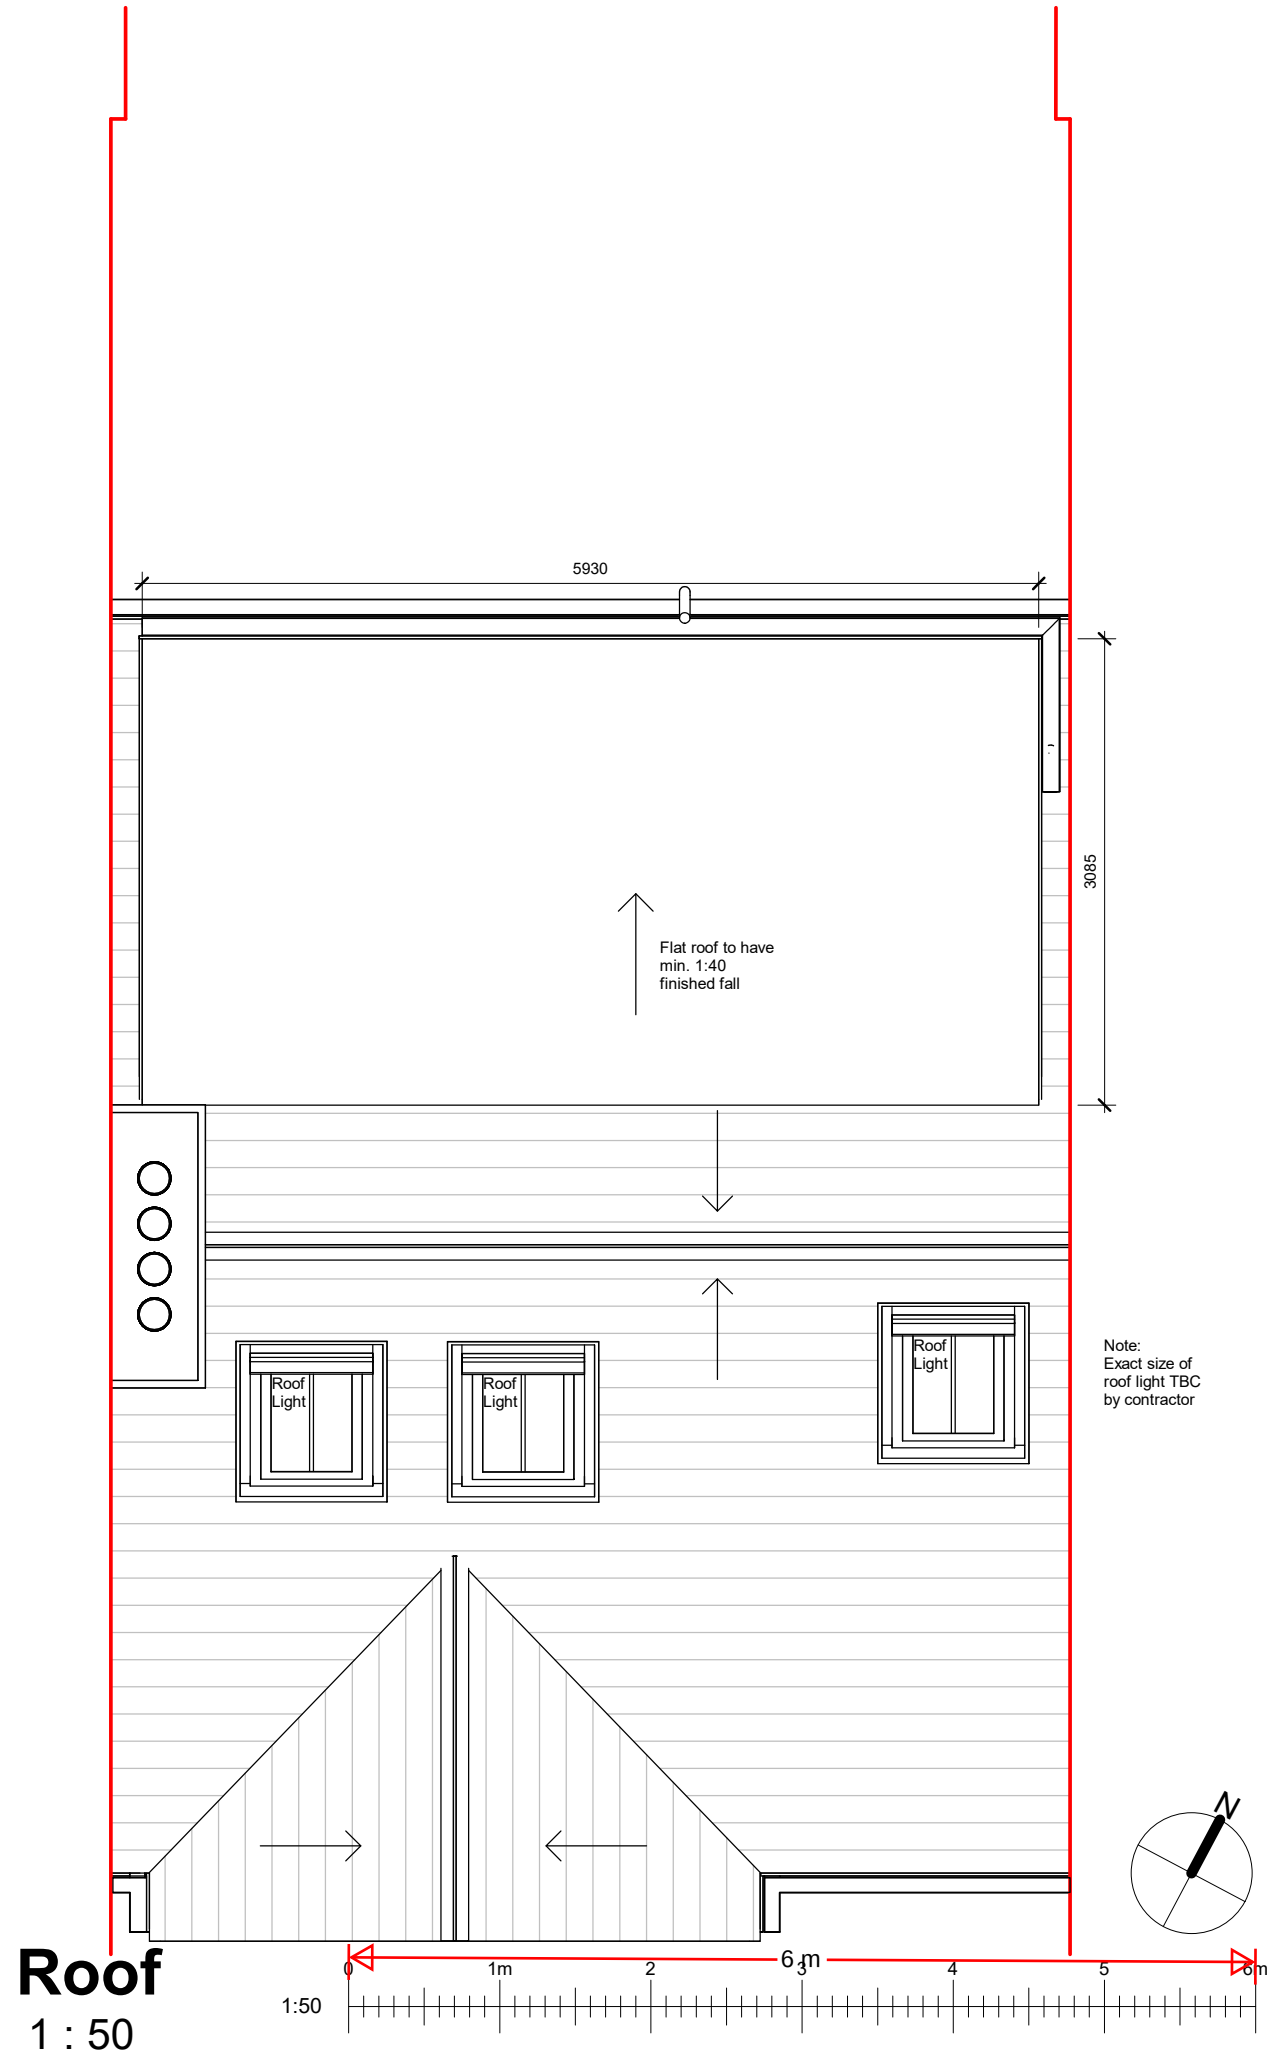


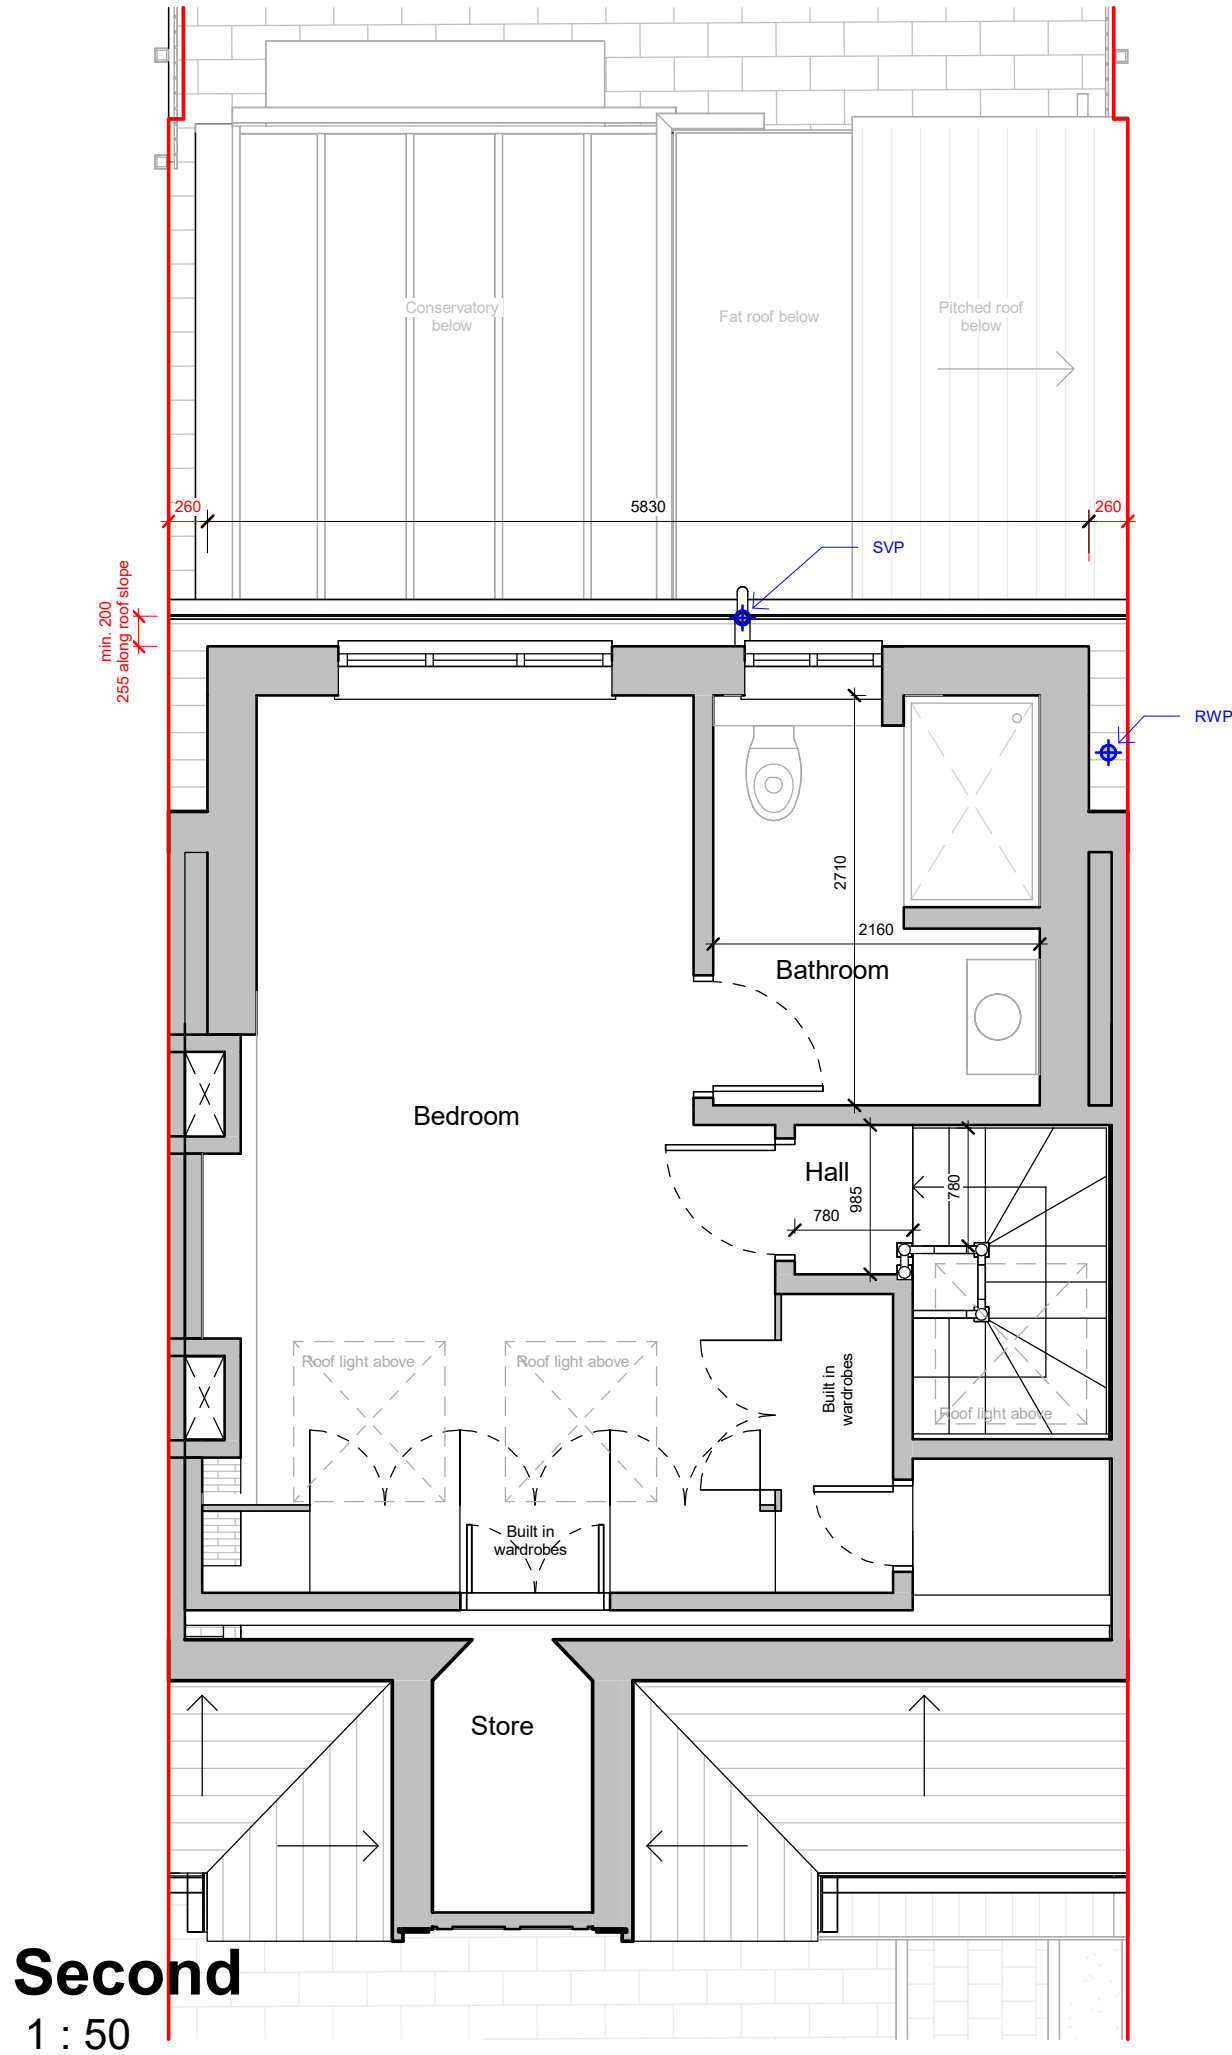

1	LDC Submission	MH	MH	07.07.25
rev	description	drawn	checked	date
revisions				

status: PLANNING

This drawing is protected under The Copyright, Designs and Patents Act 1988.
This drawing is produced for PLANNING PURPOSES ONLY and is not to be used for construction.

STUDIO TWENTY THREE

client: Stephen Baniszak & Linda Nguyen

project: 9 Grange Road,
Gravesend
DA11 0ET

title: GA Plans - Proposed (02 & Roof)

scale: 1 : 50 @ A3

date: 30/06/25

drawn: MH

checked: MH

job no: 250602

drawing no: P2-102

revision: P 1