





South
1 : 50

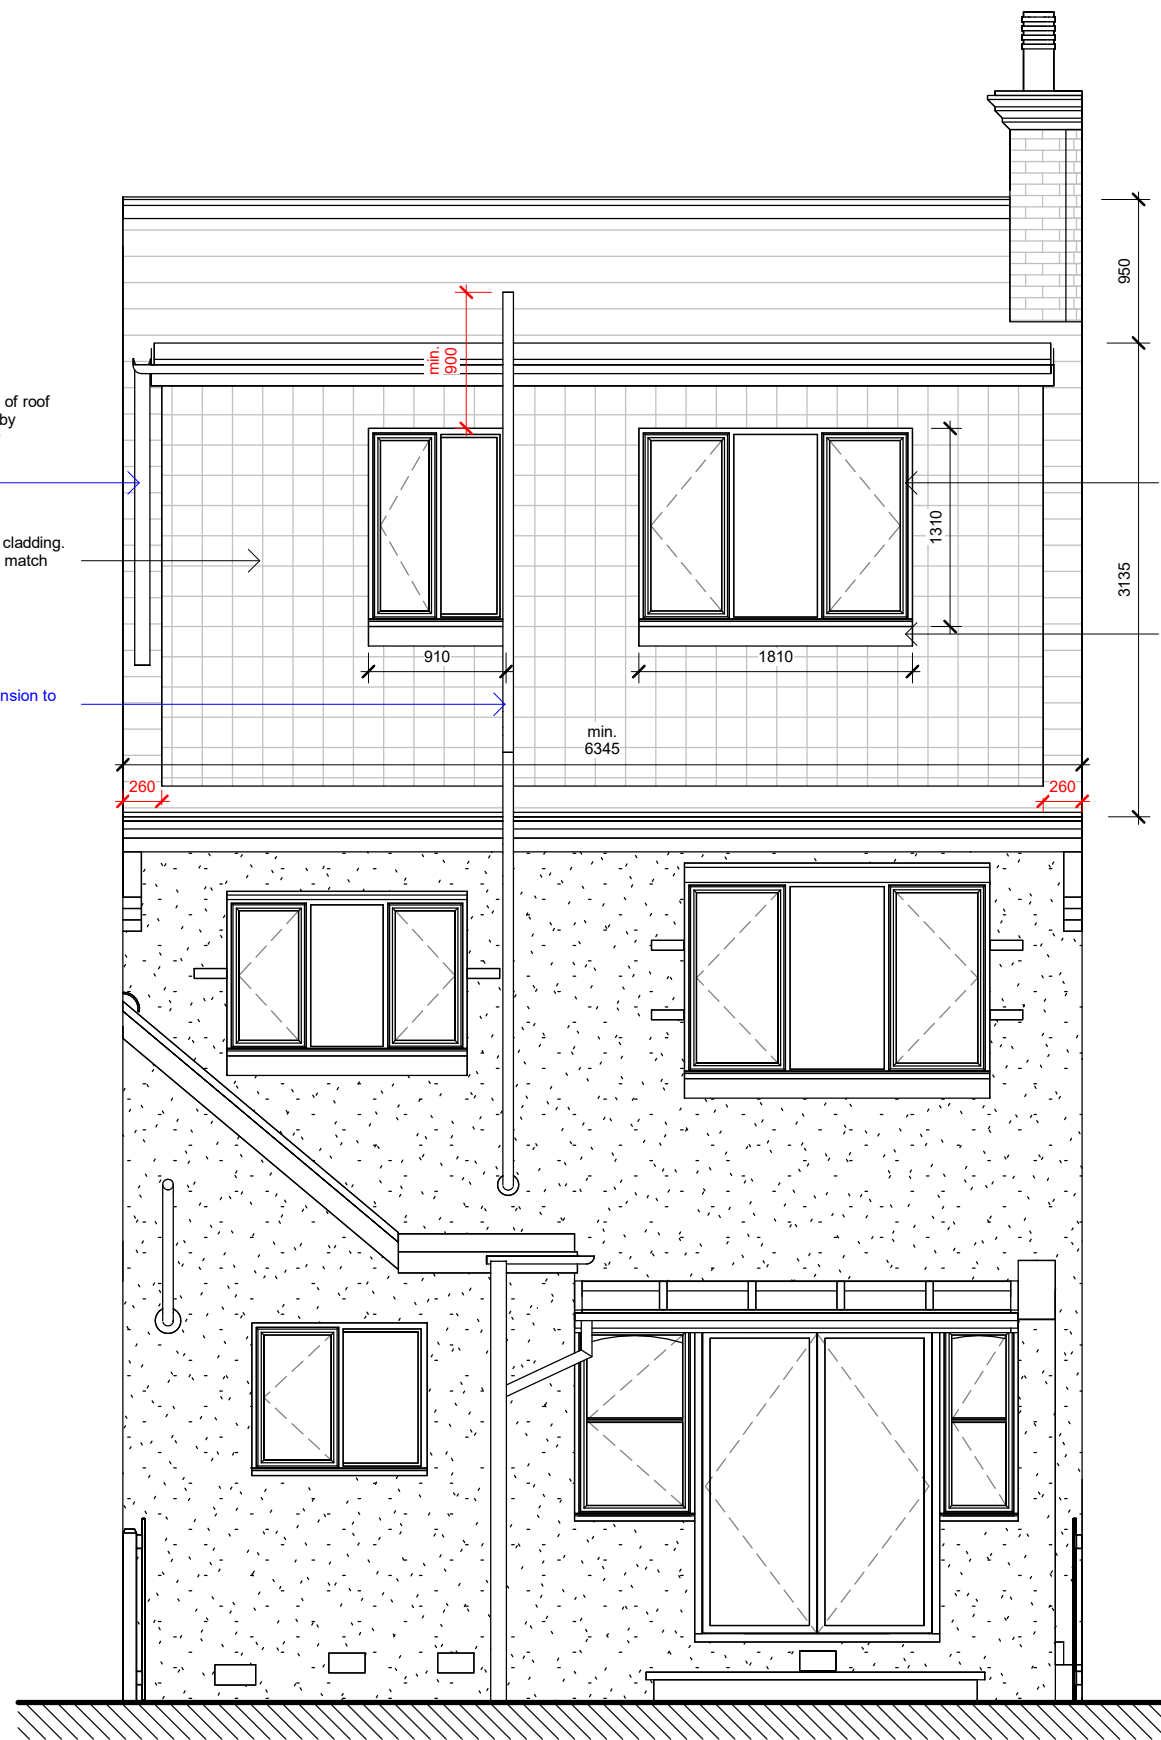

North
1 : 50

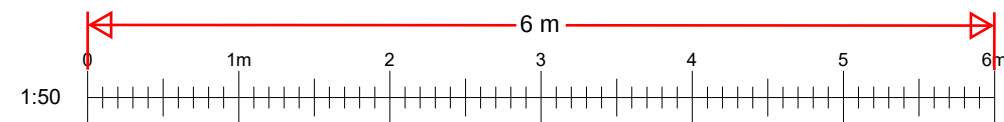

Note:
Exact size of roof
light TBC by
contractor

RWP

Hung tile cladding.
Colour to match
existing

New extension to
SVP

Note:
Exact window size
TBC by contractor

Window style to
match existing

Window Cill to be
similar to existing

1	LDC Submission	MH	MH	07.07.25
rev	description	drawn	checked	date
revisions				

status: PLANNING

This drawing is protected under The Copyright, Designs and Patents Act 1988.
This drawing is produced for PLANNING PURPOSES ONLY and is not to be
used for construction.

STUDIO
TWENTY THREE

client: Stephen Baniszak & Linda Nguyen

project: 9 Grange Road,
Gravesend
DA11 0ET

title: GA Elevations - Proposed

scale: 1 : 50 @ A3

date: 30/06/25

drawn: MH

checked: MH

job no: drawing no:

250602 P2-103

revision:

P 1