




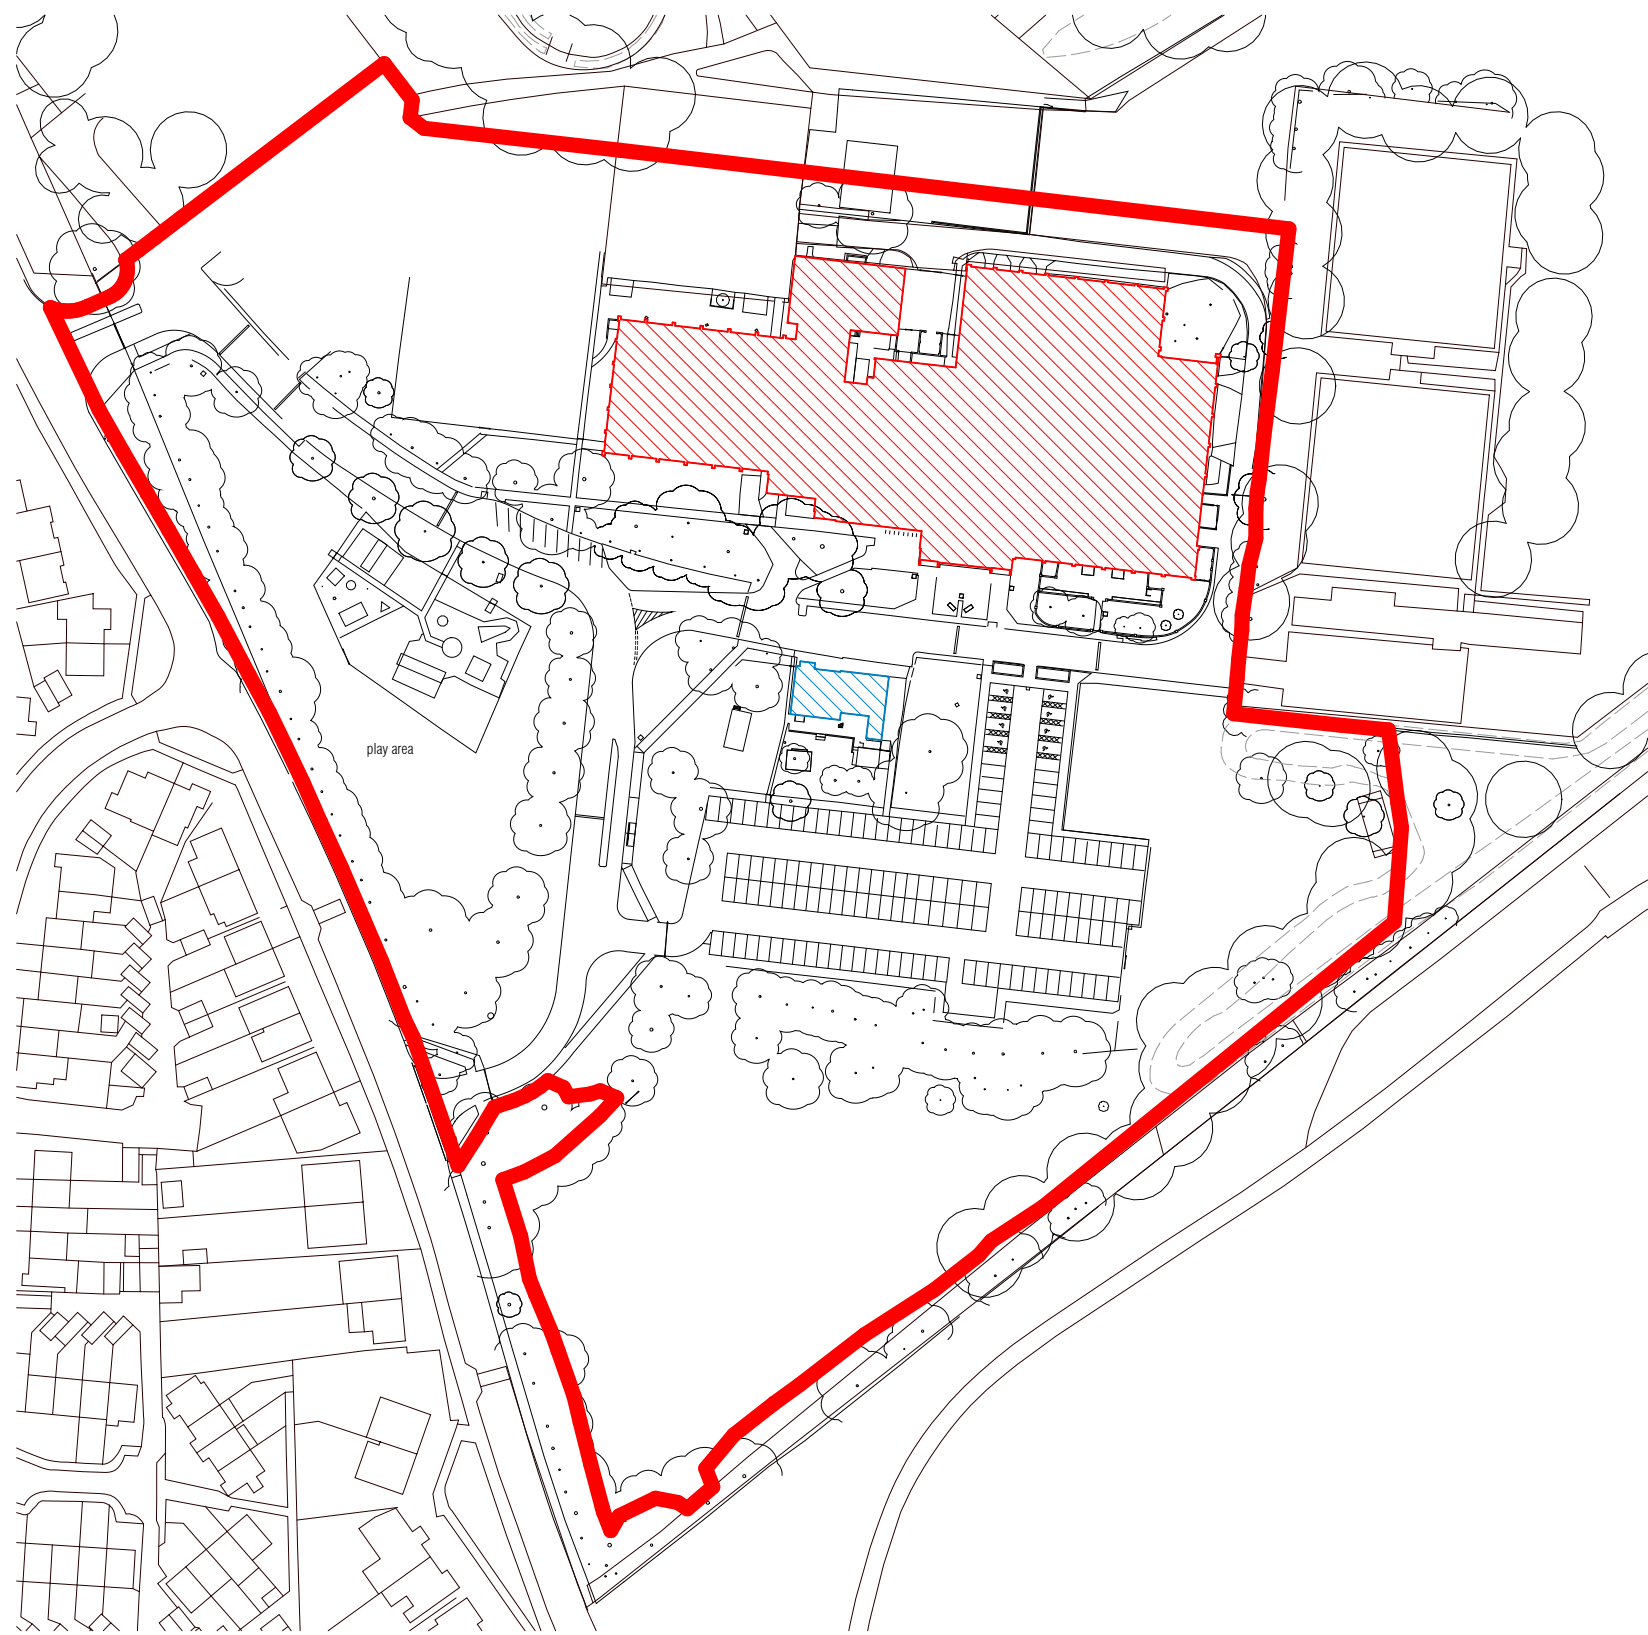

Site Plan - Existing Footprint
1:1500

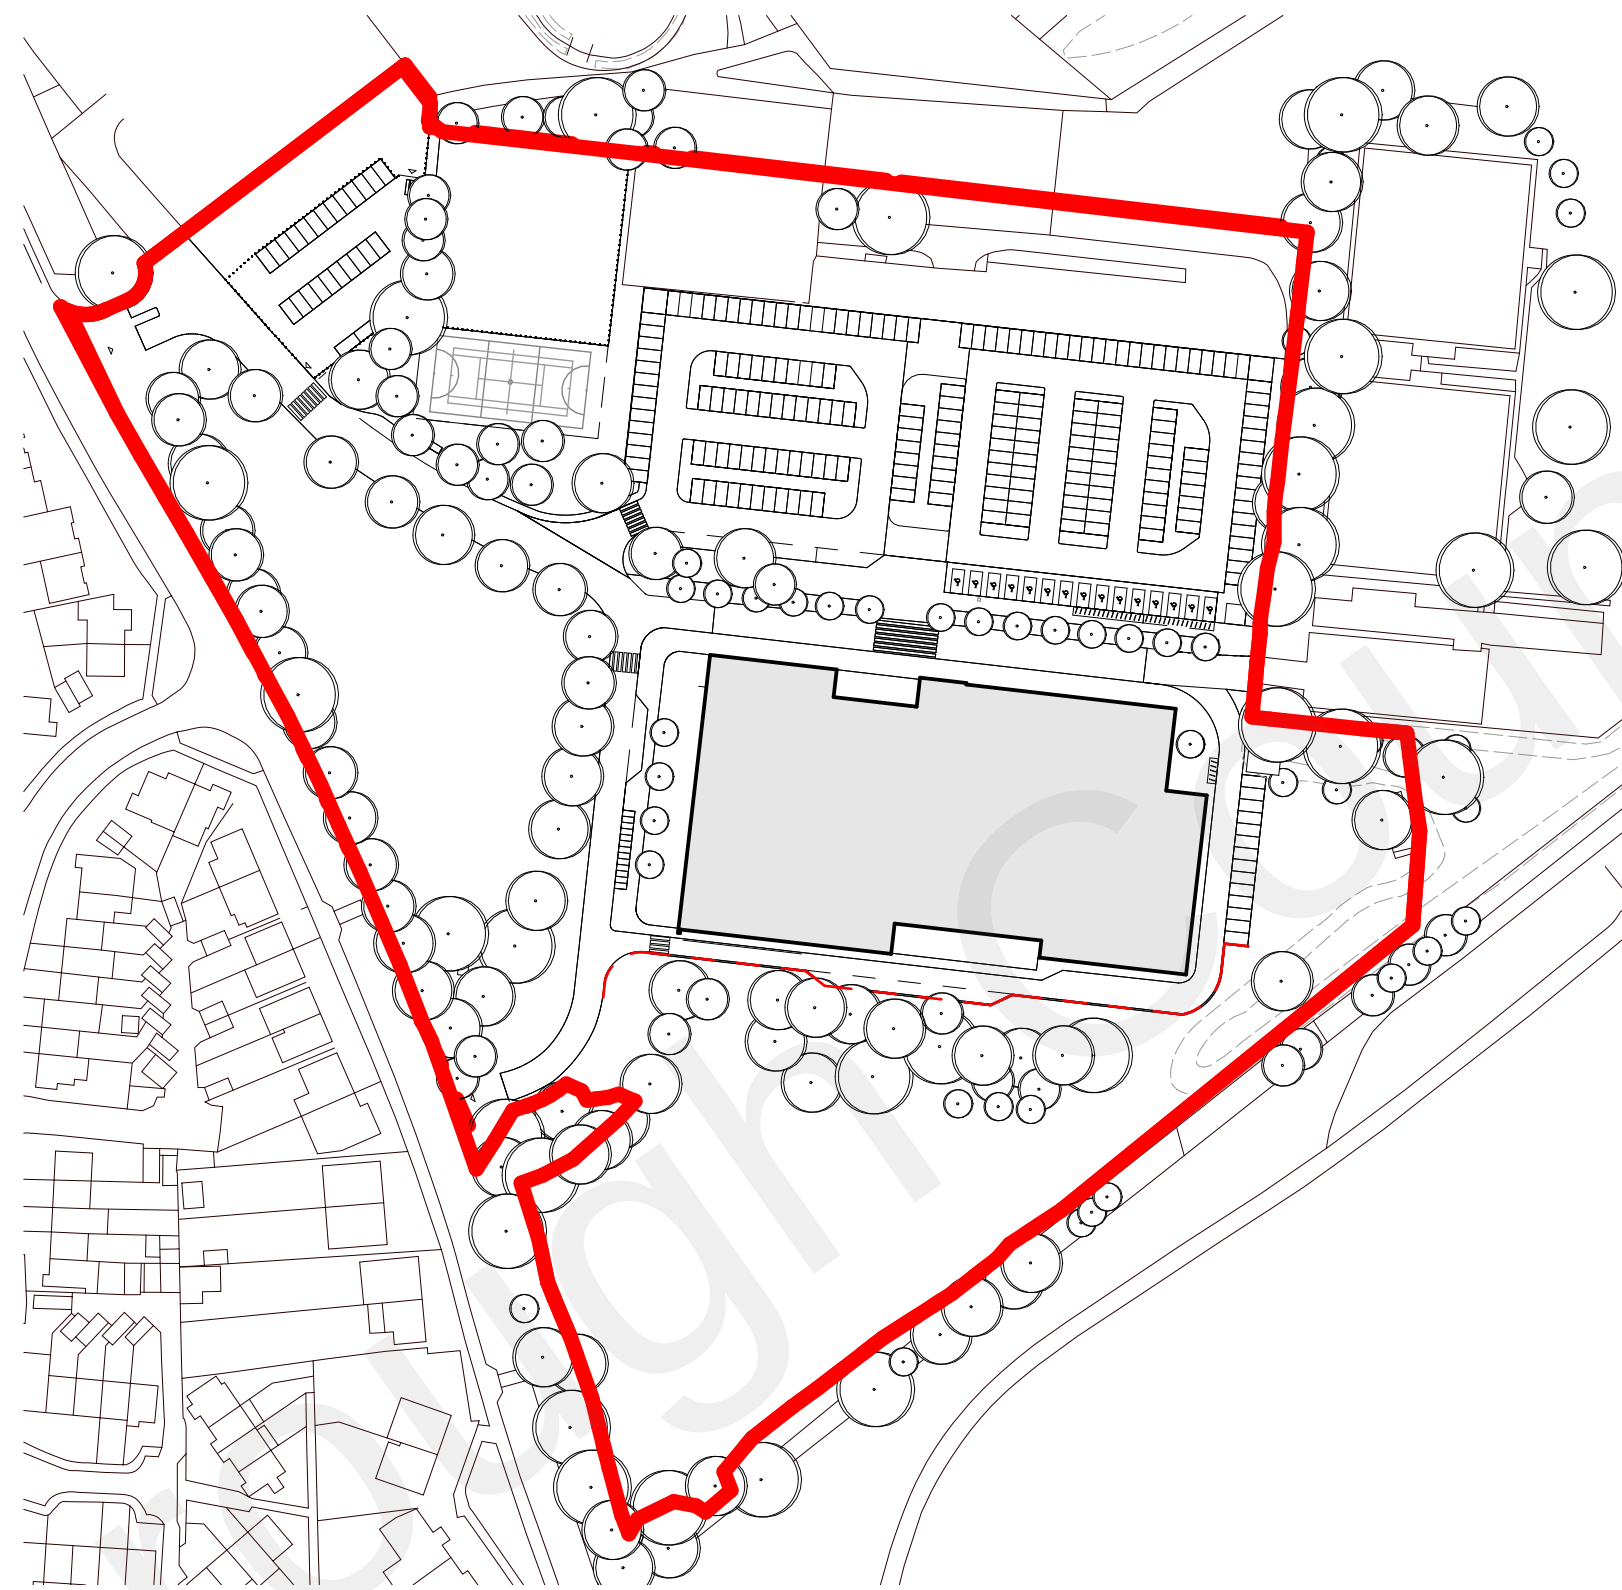

Site Plan - Proposed Footprint
1:1500

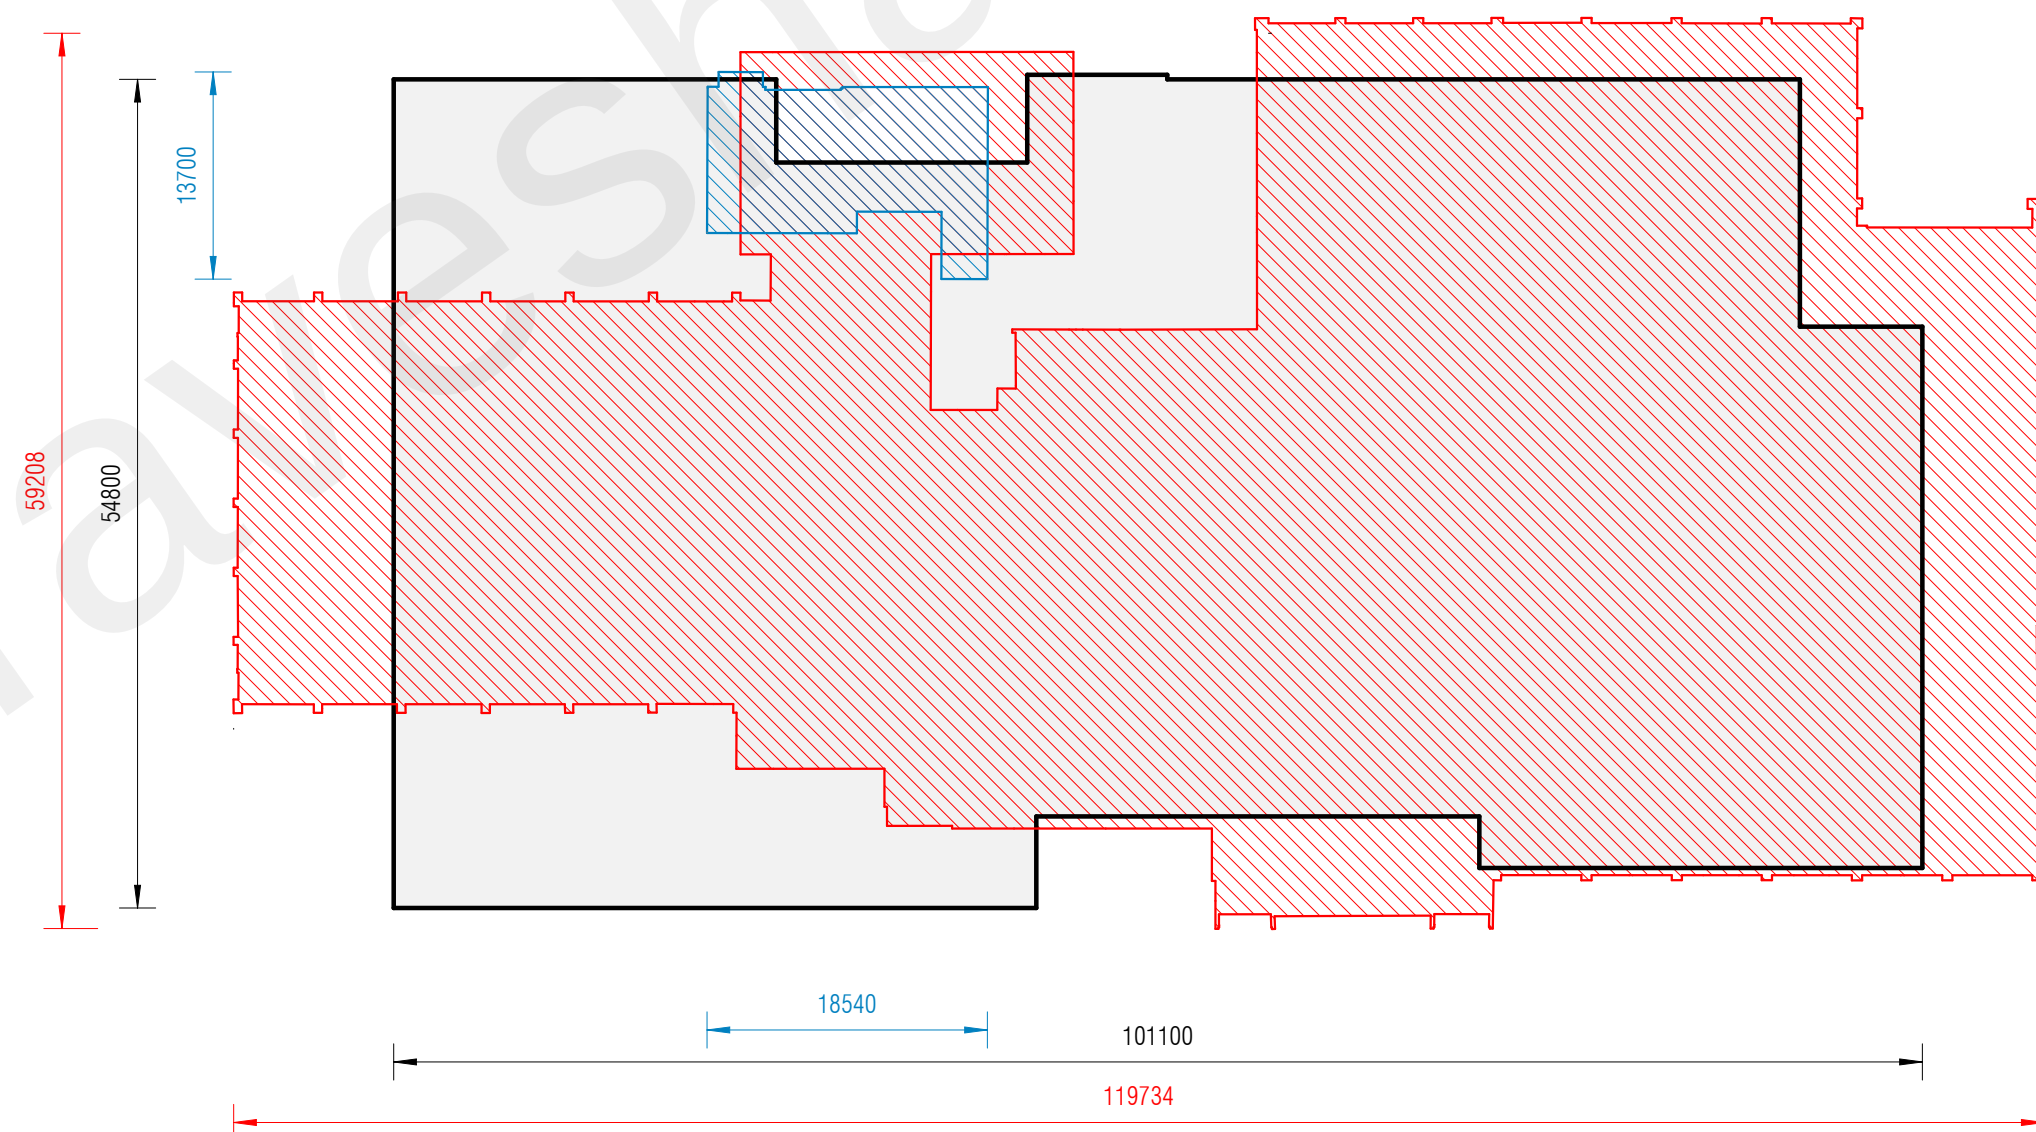

Graphical Comparative Footprint - Existing/Proposed
1:500

- PROPOSED CASCADES LEISURE CENTRE FOOTPRINT (5064 m²)
VOLUME (57711 m³)
- EXISTING CASCADES LEISURE CENTRE FOOTPRINT (5118 m²)
VOLUME (42588 m³)
- EXISTING REGAN'S CAFE AND BAR FOOTPRINT (182 m²)
VOLUME (803 m³)

Revision	Date	Description	By/Ch
P 1	03/02/2023	Update	P

STATUS
Gravesham Borough Council

SPACE & PLACE

+44 800 909 8008
answers@space-place.com
www.space-place.com

STATUS PLANNING

PROJECT

Cascades Leisure Centre

DRAWING
Comparative Information - Footprint