


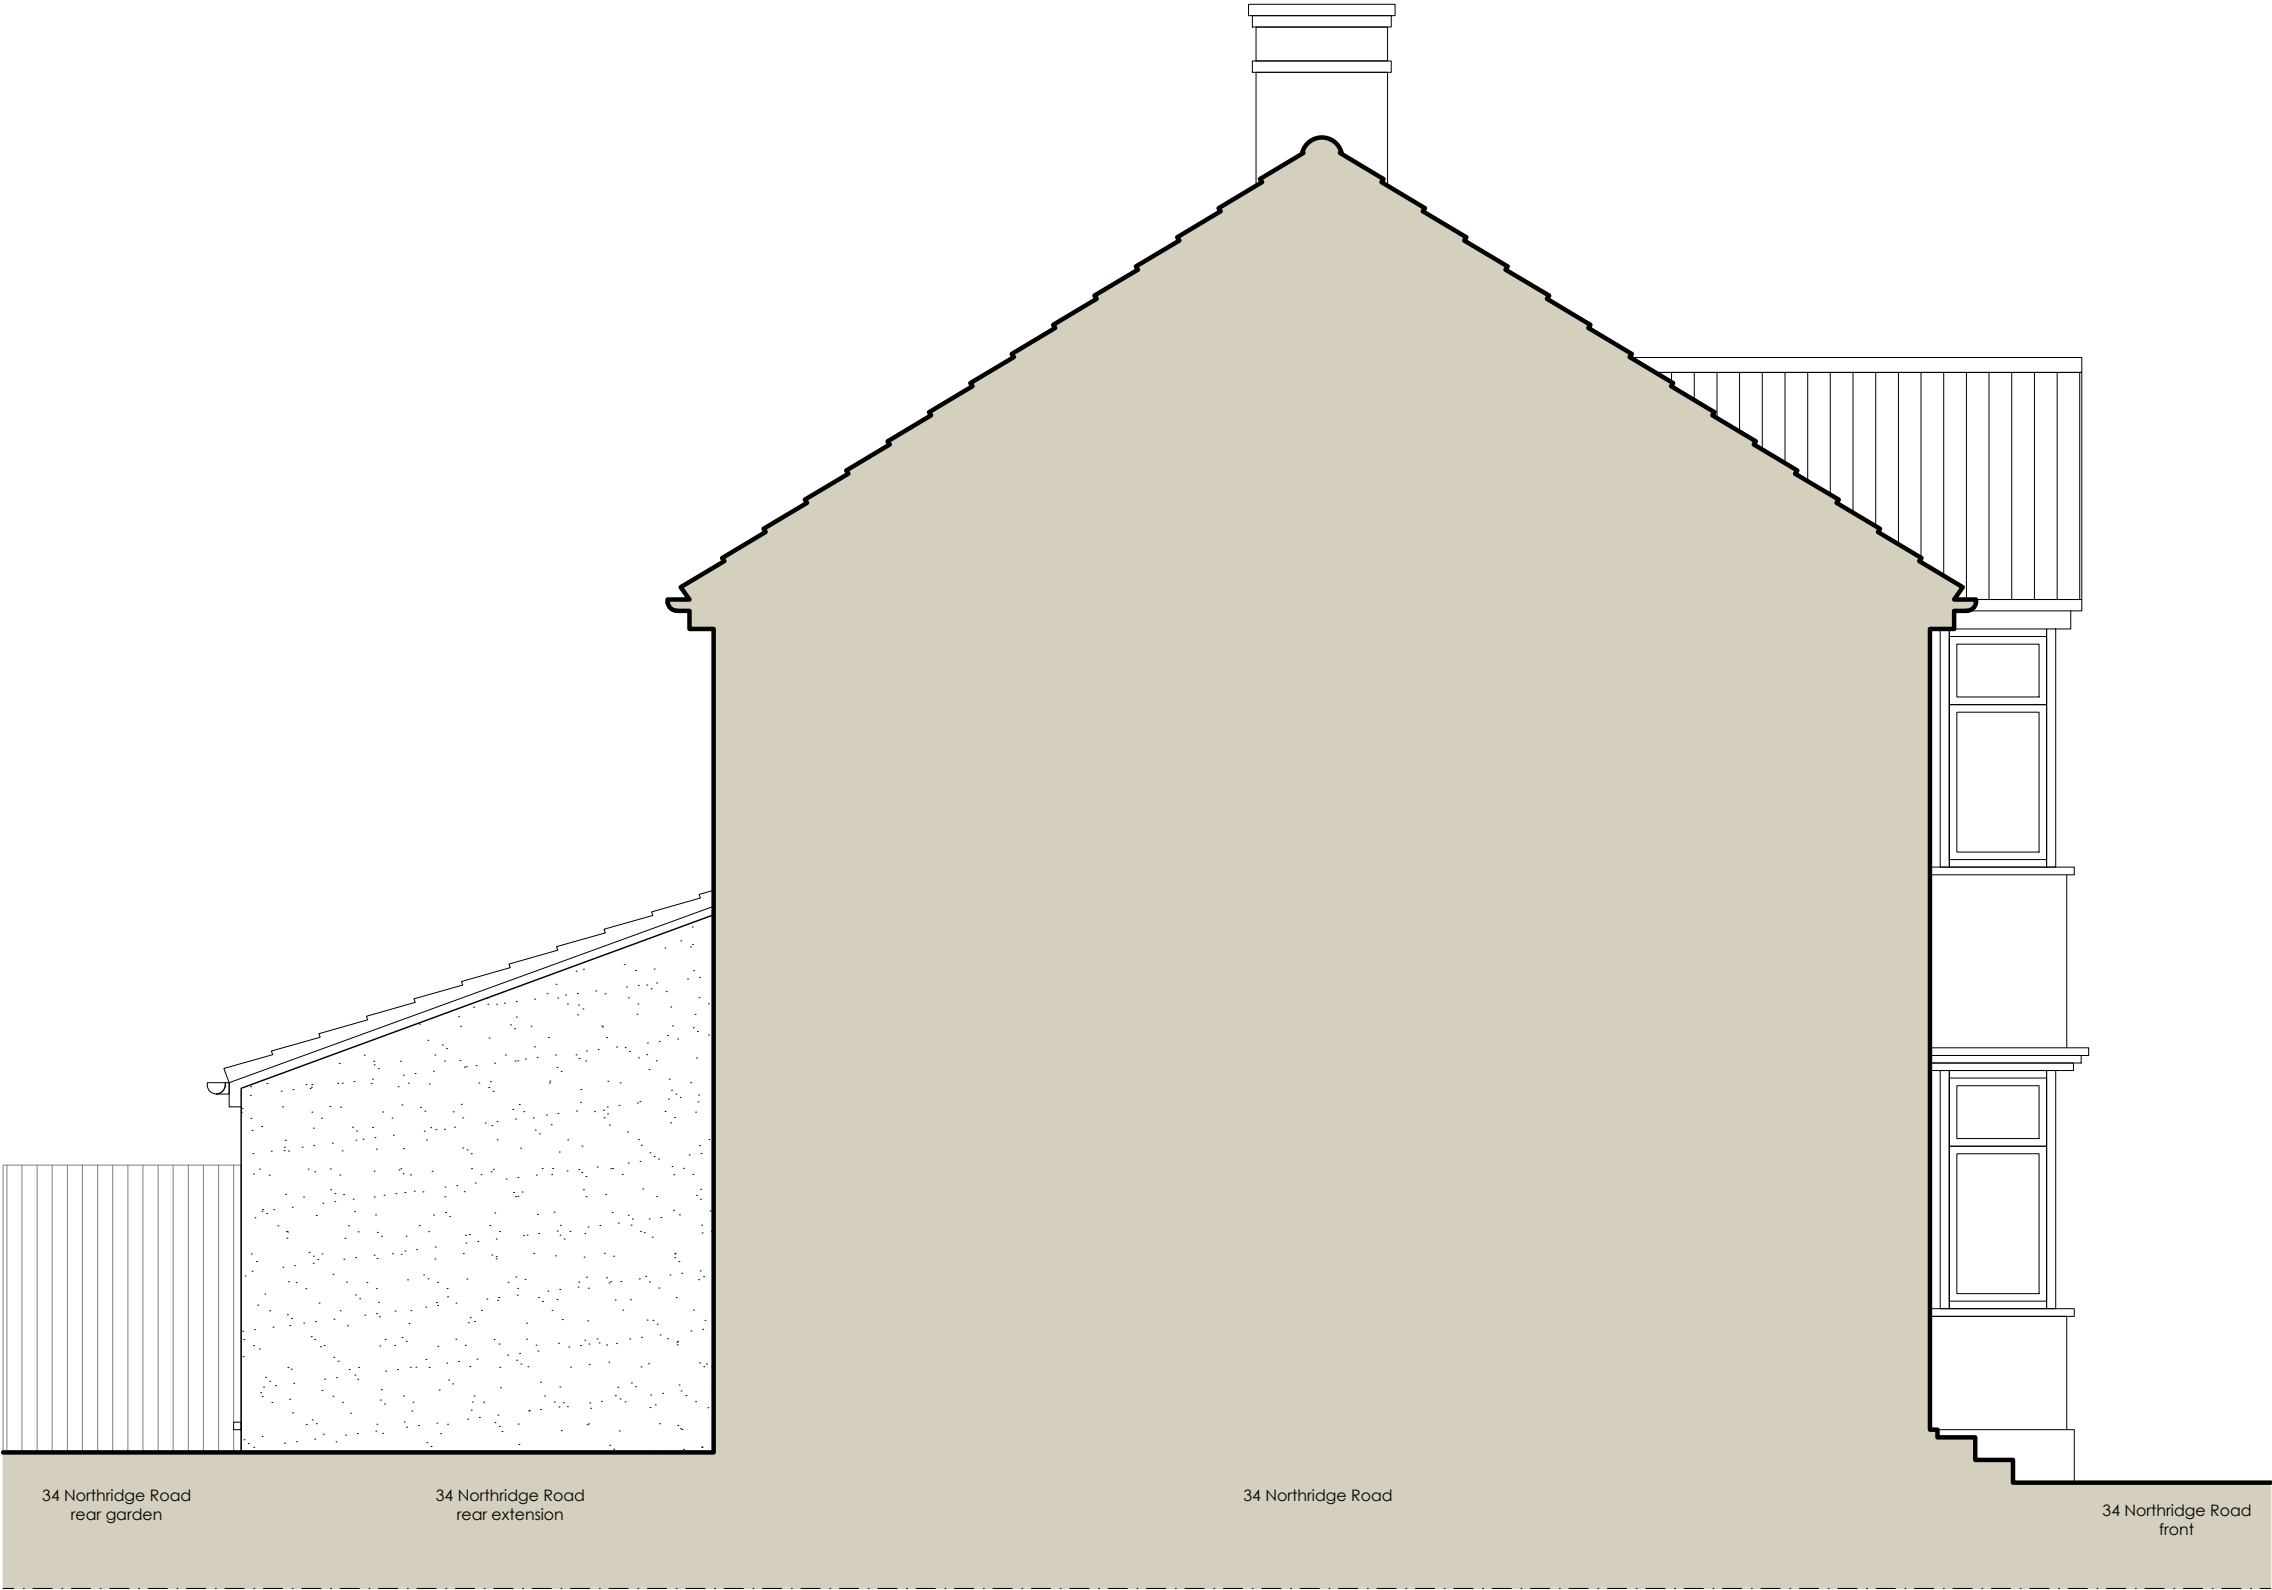

- NOTES:
1. All dimensions and levels are to be checked on site by the main contractor before work commences.
 2. The Architect is to be informed immediately of any discrepancies.
 3. Do not scale this drawing, use written dimensions only.
 4. All dimensions are in millimeters unless otherwise stated.
 5. If in doubt ask.

34NR
34 Northridge Road
Gravesend
DA12 5AY
Kent

**Loft conversion and erection
of outbuilding to rear garden**

**Side (North) Elevation
Existing**

34NR08/EX	Rev.--
------------------	---------------

Status: Lawful Development Certificate

20-12-2024	1:50@A3
------------	---------

GMA
Giovanni Mastromartino Architect
Innovation Centre Medway
Maidstone Road
Rochester ME5 9FD
M: +44(0)77 48231428
gmarchitect20@gmail.com

