



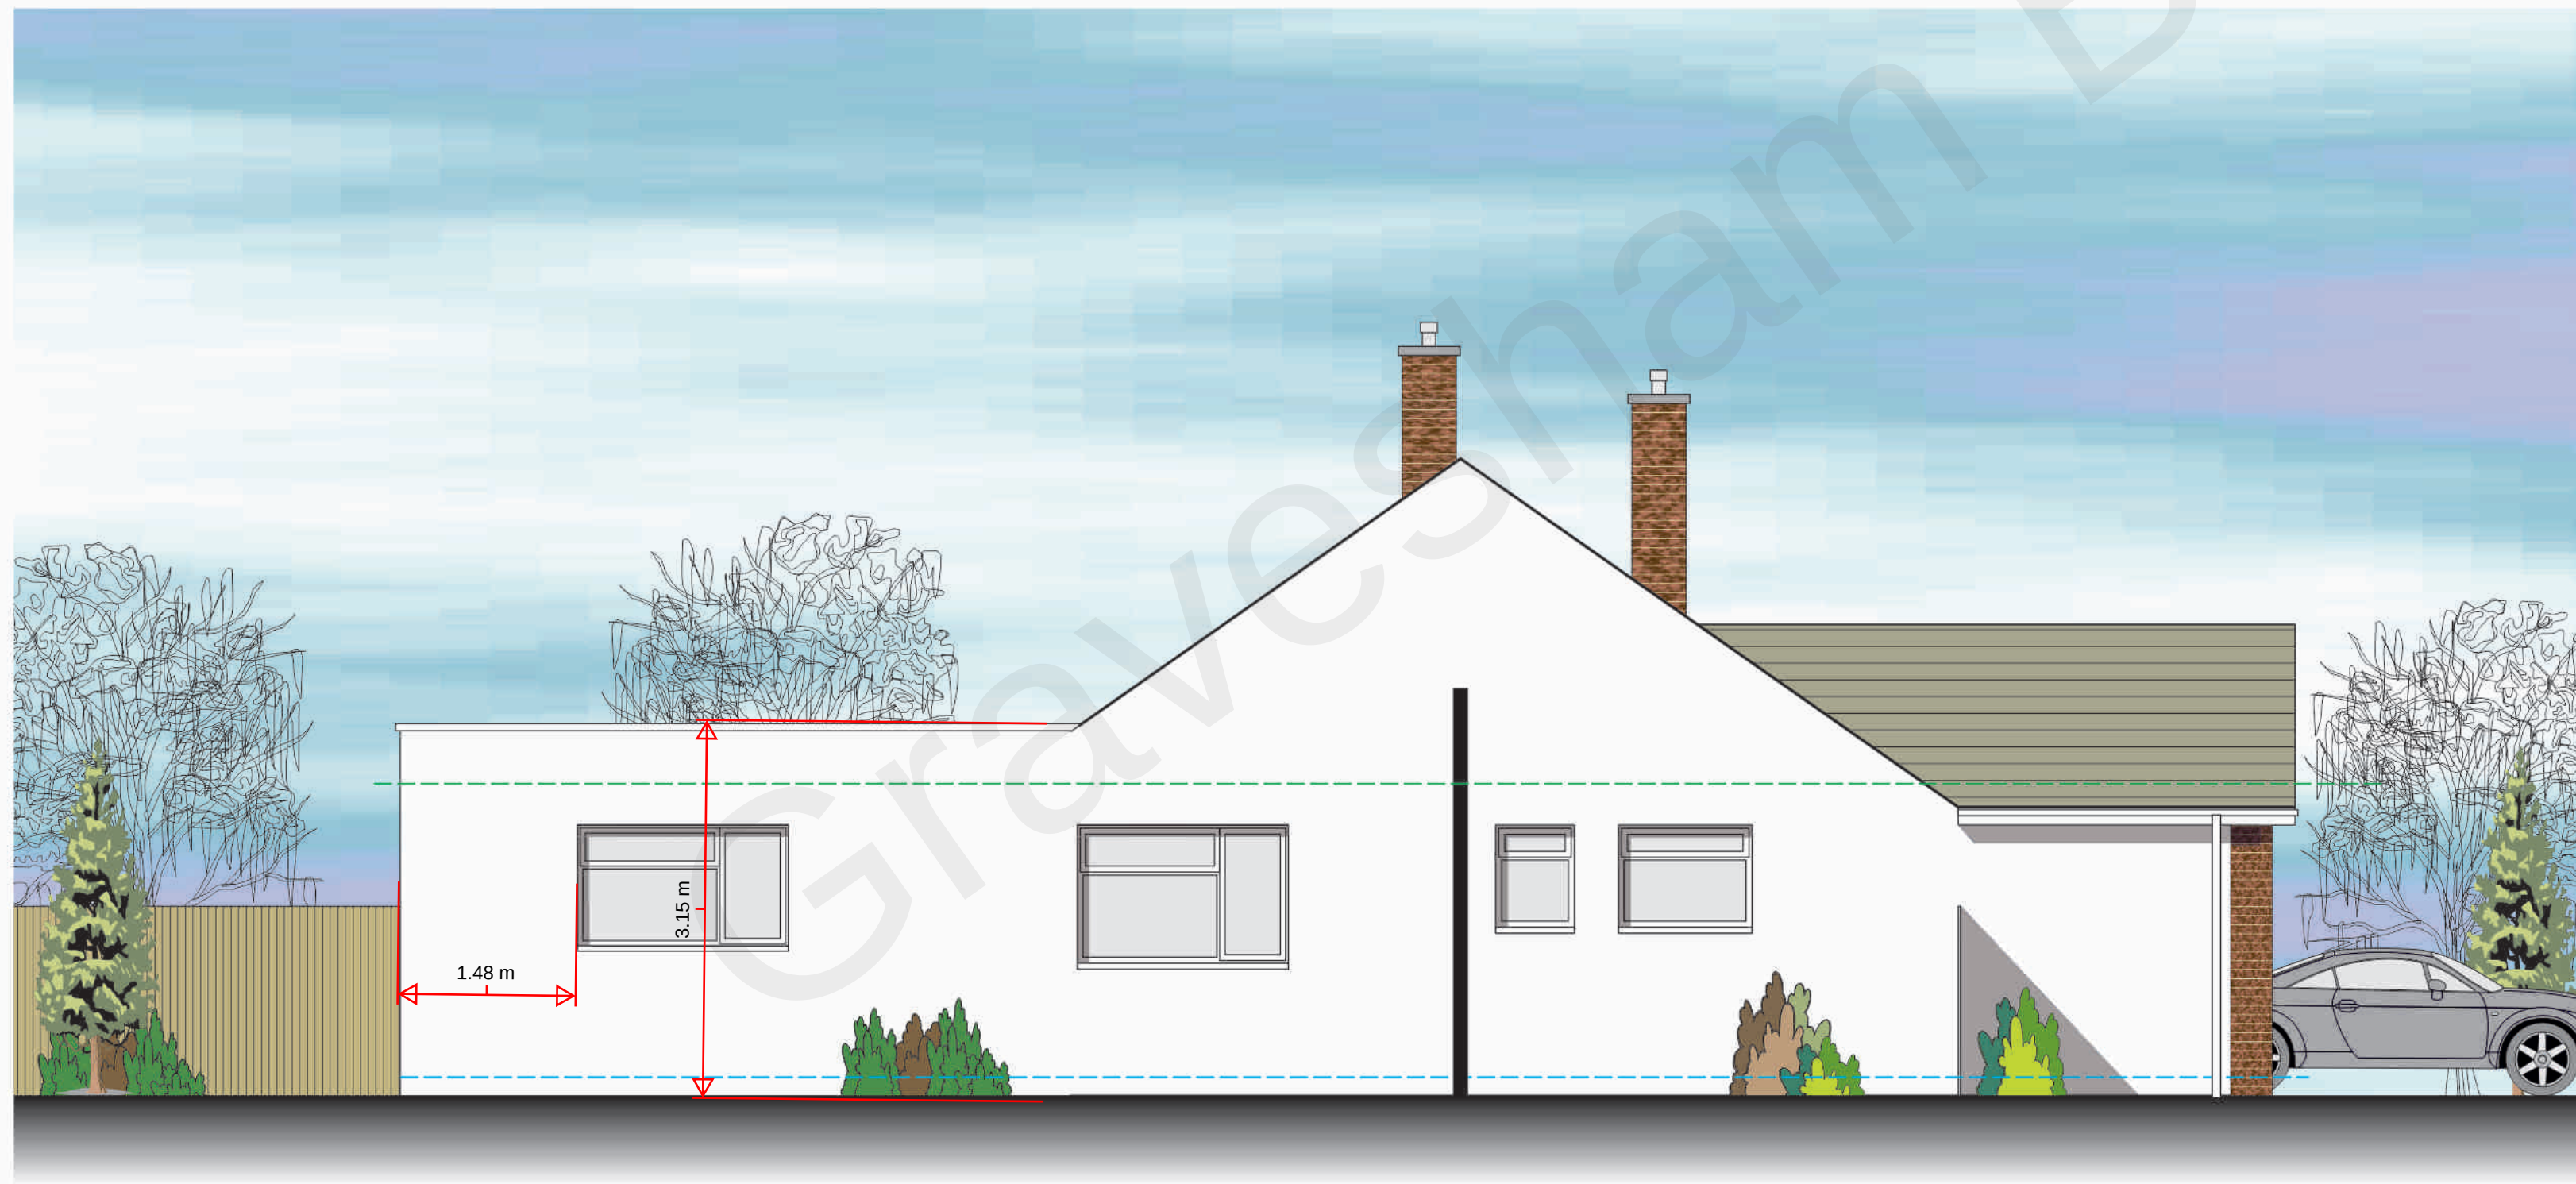

Proposed Side Elevation - 1 : 50 WEST



Proposed Side Elevation - 1 : 50 EAST

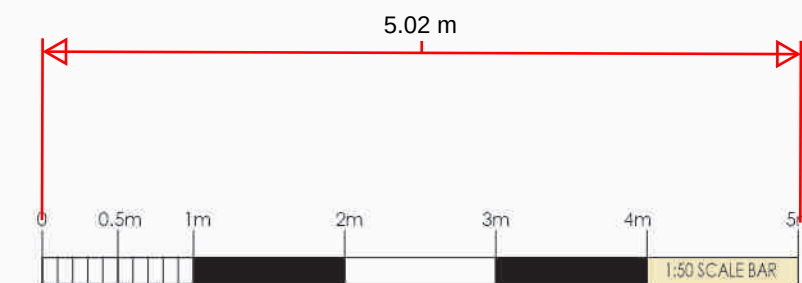

REVISIONS	
SCALE: 1:50	DRAWN: RFW
DATE: September 2021	
TITLES: Proposed Elevations	
PROJECT: Proposed Rear Extension 4 Ulke Place Meopham Kent DA13 0ER for: Mr and Mrs T Tynon	
WARD + ASSOCIATES THE HOO WROTHAM ROAD MEOPHAM GRAVESEND KENT DA13 0HP T: 01474 814195 M: 07771 843940 E: admin@wardassociates.co.uk W: www.wardassociates.co.uk Skype User Name: rogerwardassociates	
4121.WD.04	