

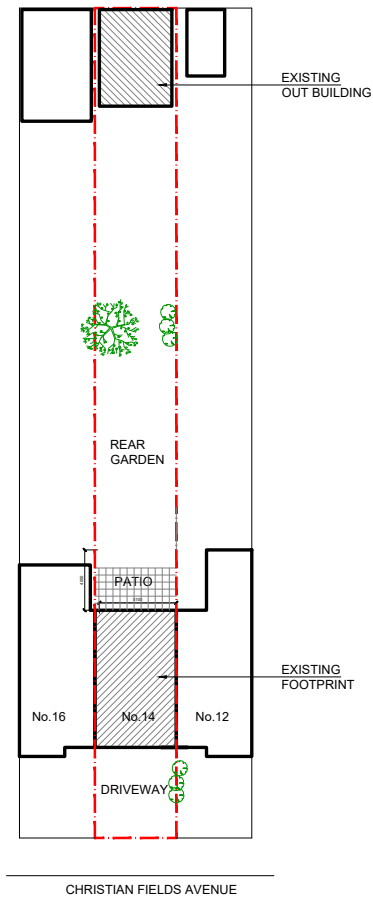


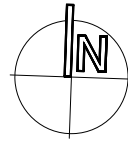


EXISTING BLOCK PLAN

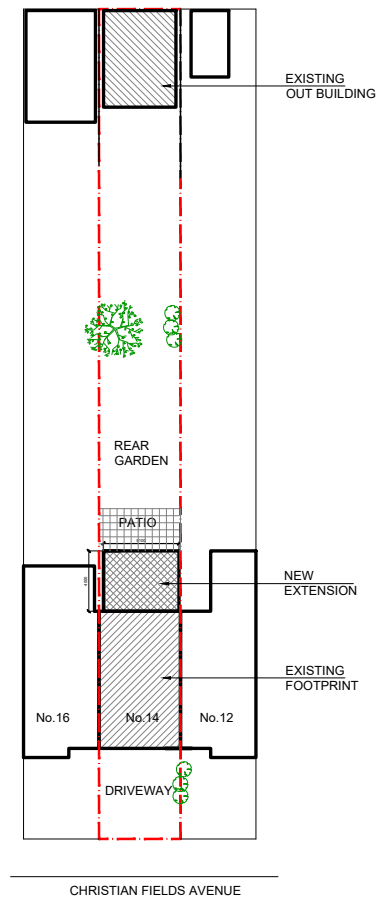

PROPOSED BLOCK PLAN

SCALE
1:500

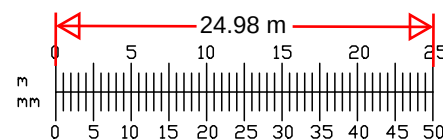

DATE 10.09.25	REVISION Move east wall away from boundary line.	NO. A	THIS DRAWING IS NOT TO BE SCALED. ONLY FIGURED DIMENSIONS ARE TO BE FOLLOWED (UNLESS THE DRAWING IS PART OF A PLANNING APPLICATION). CONTRACTORS ARE TO CHECK ALL DIMENSIONS BEFORE WORK COMMENCES, AND REFER ANY APPARENT DISCREPANCY TO THE ARCHITECT. MAY NOT BE COPIED OR REPRODUCED IN ANY MANNER WHATSOEVER WITHOUT THE OWNERS WRITTEN CONSENT. (c) COPYRIGHT. L.V. DESIGNS	PROJECT 14 CHRISTIANFIELDS AVENUE GRAVESEND DA12 5NF	
				DRAWING EXISTING AND PROPOSED BLOCK PLANS	
DATE: JUL 2025	DRAWN: LO	SCALE: 1:500	DWG No. 0725 P01	REV No. A	